



NEUROSCIENCE
2026

WCC Floor Plans and Hall D

As of:
September 30, 2026

WCC

FOOD COURT

CAFE SEATING

HALL 'D' ENTRANCE

SH

CONCOURSE

SFN 2026 Conference - Hall D General Session

TEG Drape:
380'L x 21'H East Wall
170'L x 8'H North Wall
205'L x 8'H West Wall + 25'Lx8'H

Green Room 20'Lx20'Wx8'H


Final Version
Chairs: 20" W/D includes
back rest angle @100
degrees and side brackets
Chairs: 36" Back to Back
Prepared By: EJB

WCC Requirements:
Staging: (1) 40'x16'x6'x42" H Stage, (1) 6'x8'x42" Camera Riser . Stairs and railings required.
Lectern: (1) Standing Lectern
Tables/Chairs: (2) 6'x30" Tables w/(4) chairs house right as shown, Backstage area (3) 6'x30" skirted tables, (3) 8'x30" skirted tables, (10) chairs
Electrical: (1) 100amp service, (2) 60amp services
Atlantic Images and Sound: All Production Equipment
TEG: Draping <http://www.tentevent.com/Products/Decorative%20Draping.htm>

Backstage: 20'x20' Green Room, 26'x20' Tech Area, 20'x20' Boneyard


Theater - 918



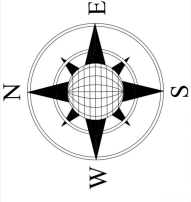

**SfN 2026 Conference
Ballroom B - Symp/Mini #2
Theater - 896**

Version Final 8/1/26
Chairs = 20" W/D with angle
back rest @ 100 degrees
Chairs: 42" inch Back to Back
Prepared By: EJB

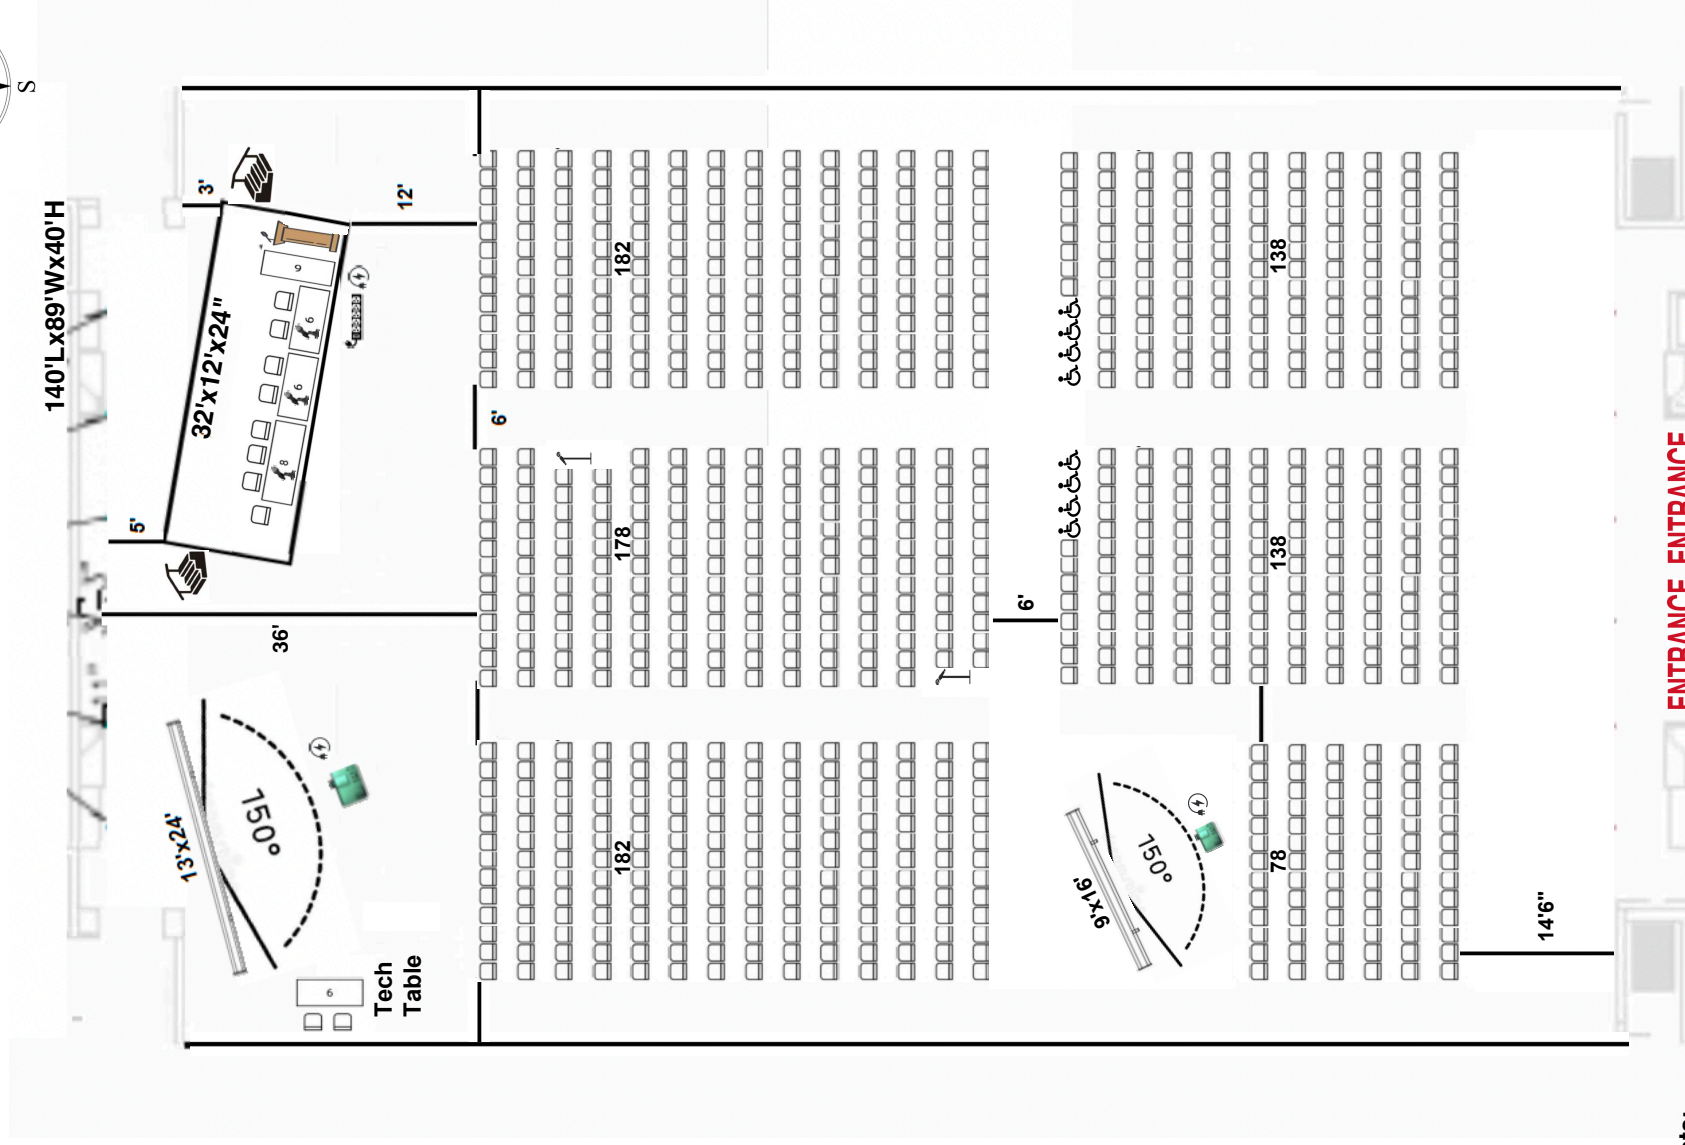

WCC Requirements:

Staging: (1) 32'x12'x24" Stage. Stairs and railings required.

Lectern: (1) Standing Lectern

Tables/Chairs: (1) 8'x30" w/(3) chairs, (2) 6'x30" w/(4) chairs (add (1) side chair), (1) 6'x30" w/(2) chairs Tech Table as shown
Lighting: Preset room lights out over screens

shown Lighting: Preset room lights out over screens


Electric: ALS to run power to equipment using wall outlets unless otherwise noted

Atlantic Images and Sound: (1) 13"x24" Screen, (1) 9"x16" Screen, (2) Laser Projectors, Misc AV Equipment
Projection In-House AV: (1) Lectern Mic, (3) Wired Table Mics, (2) Wired Aisle Mics, (1) Audio DI for Laptop

TEG: (1) 6'x18" Table onstage placed up/down stage as shown

Version Final 8/1/26
Prepared By: EJB

**SfN 2026 Conference
Ballroom C
Program Committee
Meeting 70 Chevron**

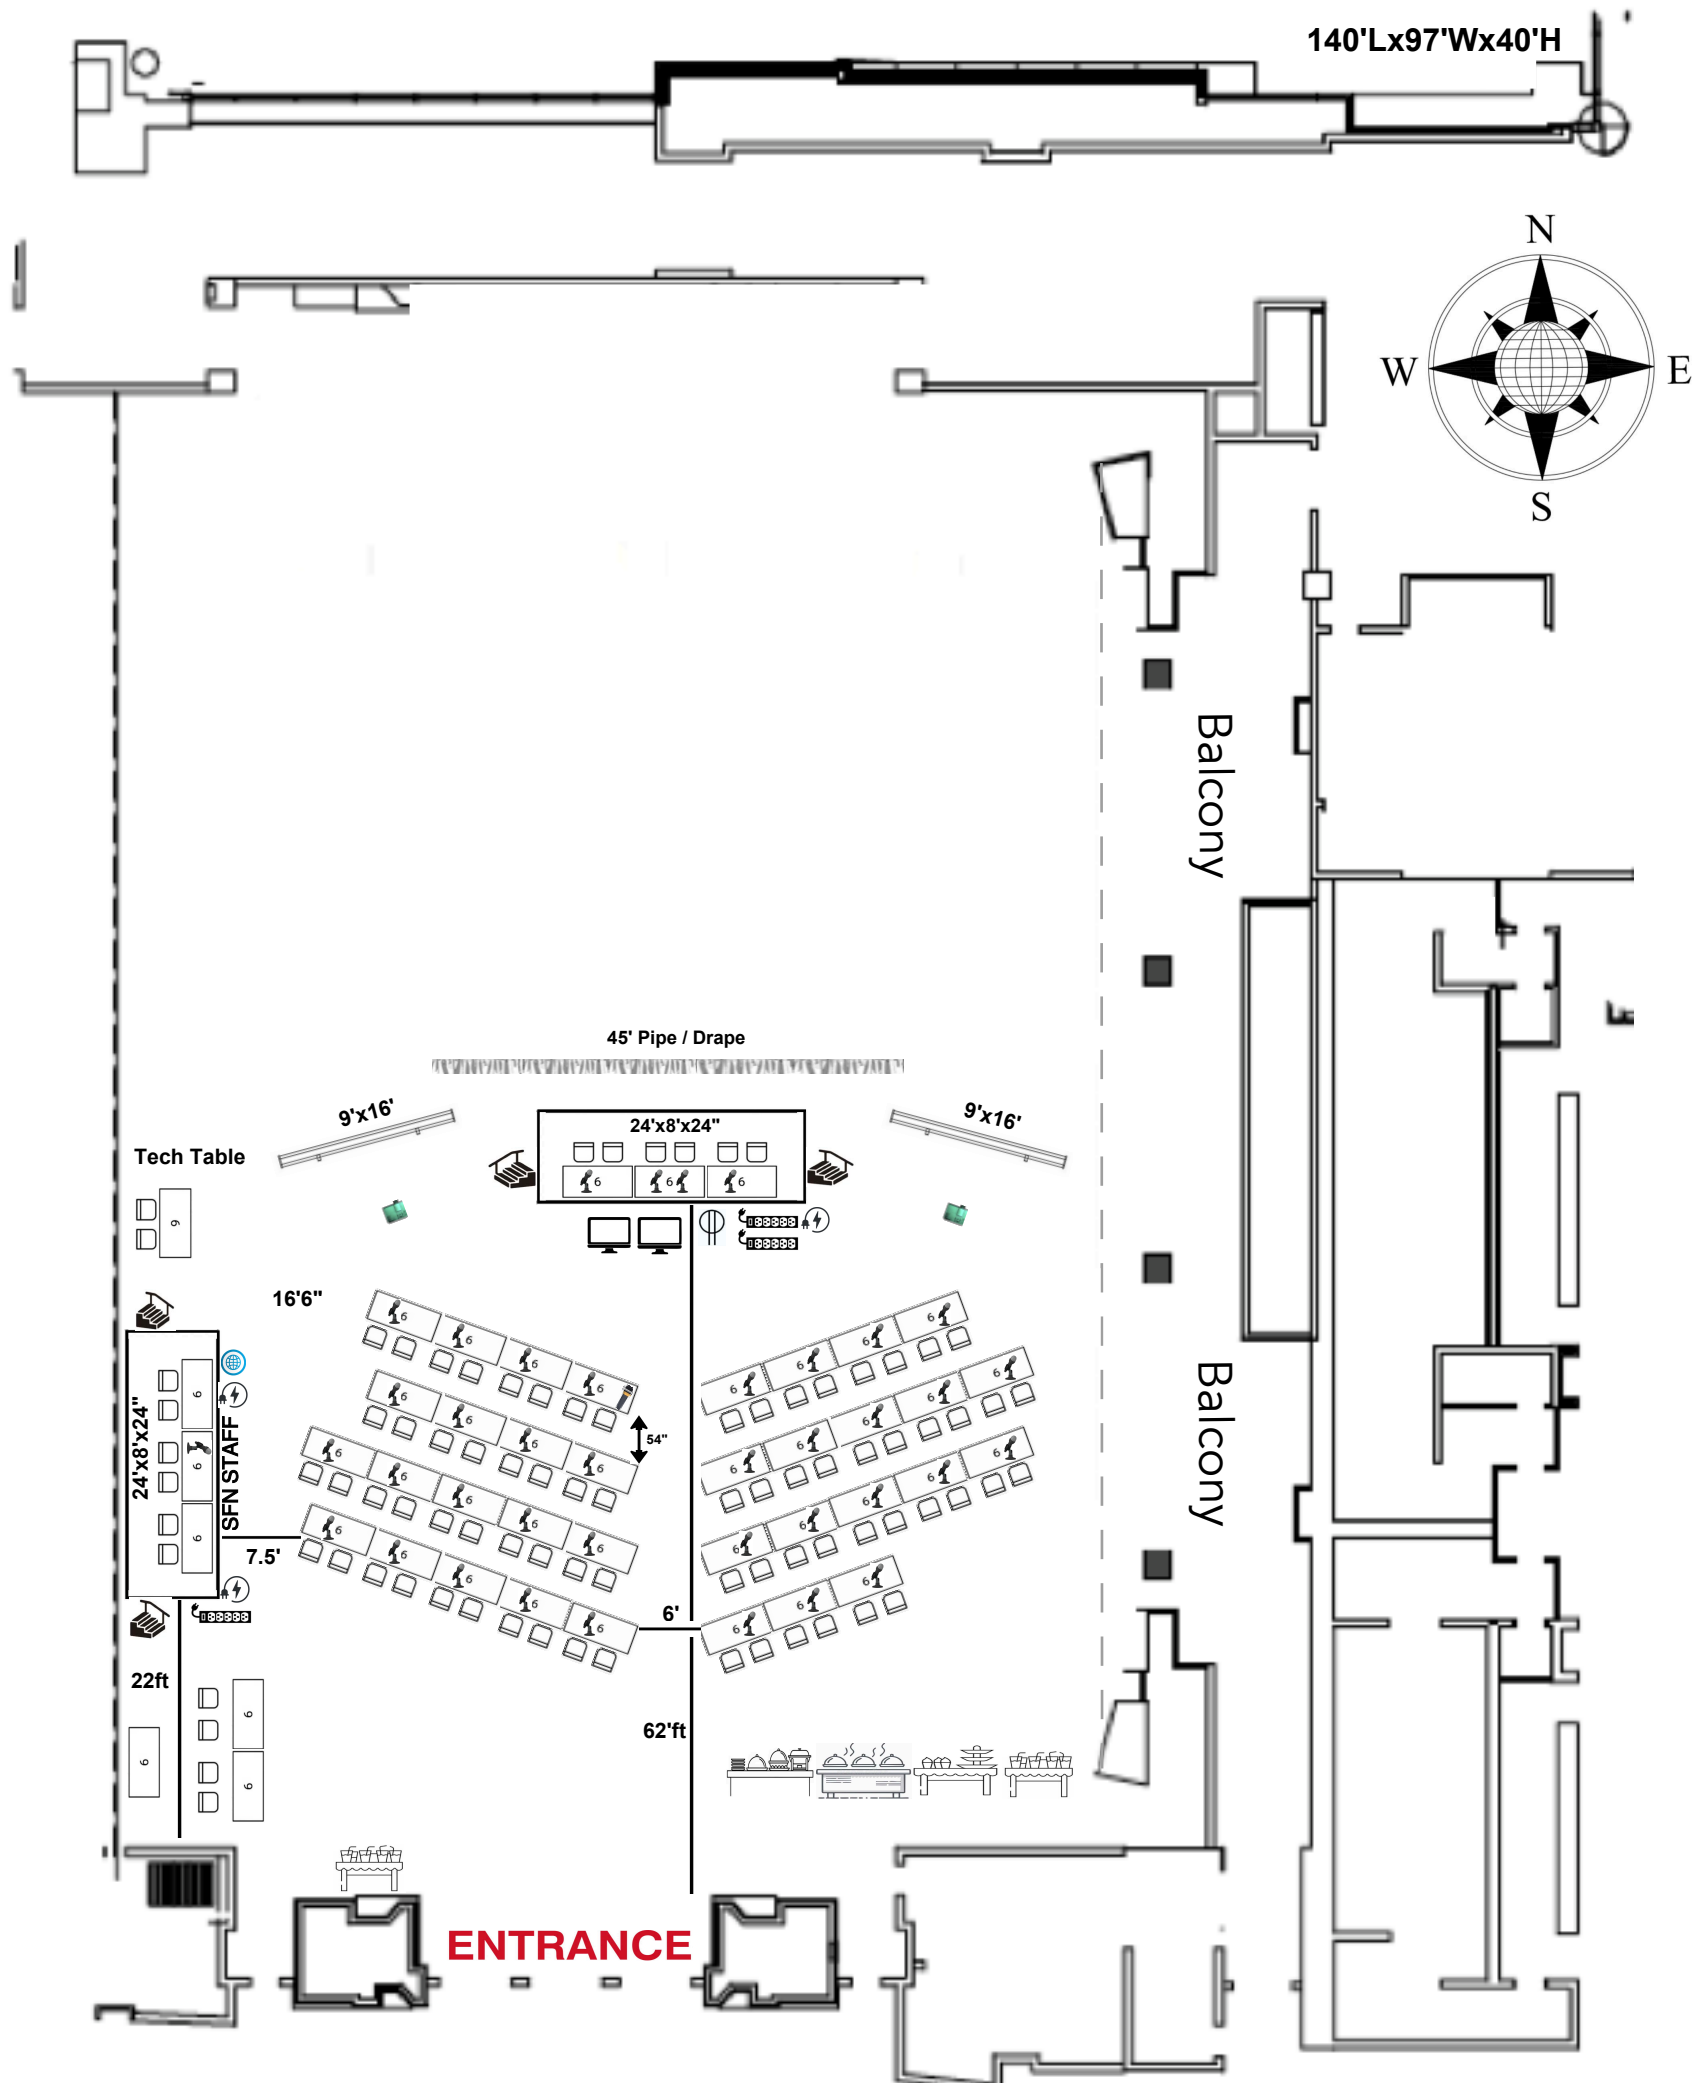

WCC Requirements: Program Committee **VIP Meeting**

Staging: (2) Stages 24'x8'x24" Stairs and railings required

Tables/Chairs: (35) 6'x30" w/(2) chairs each, (6) 6'x30" w/(2) chairs each on stages, (1) 6'x30" w/(2) chairs for Tech Table as shown, (3) 6'x30" w/(2) chairs for each Registration Tables

Lighting: Preset room lighting out over screens

Electric: AIS to run power to equipment using wall outlets


Atlantic Images and Sound: (2) 9'x16' Screens, (2) Laser Projectors, (2) DSM's, (35) Wireless PTT Table Mics on Chevron set Tables, (4) Wireless PTT Table Mics Center Stage Head Table, (1) Wireless PTT Table Mic Staff Table House left, (1) Wireless HH Mic place on table center aisle for Executive Director

Projection In-House AV: N/A

TEG: (45) Ft Pipe and drape behind stage

Internet: SFN Staff Table

High-Tech Electric: Power strips required at all tables + (1) 20amp  drop center stage as shown

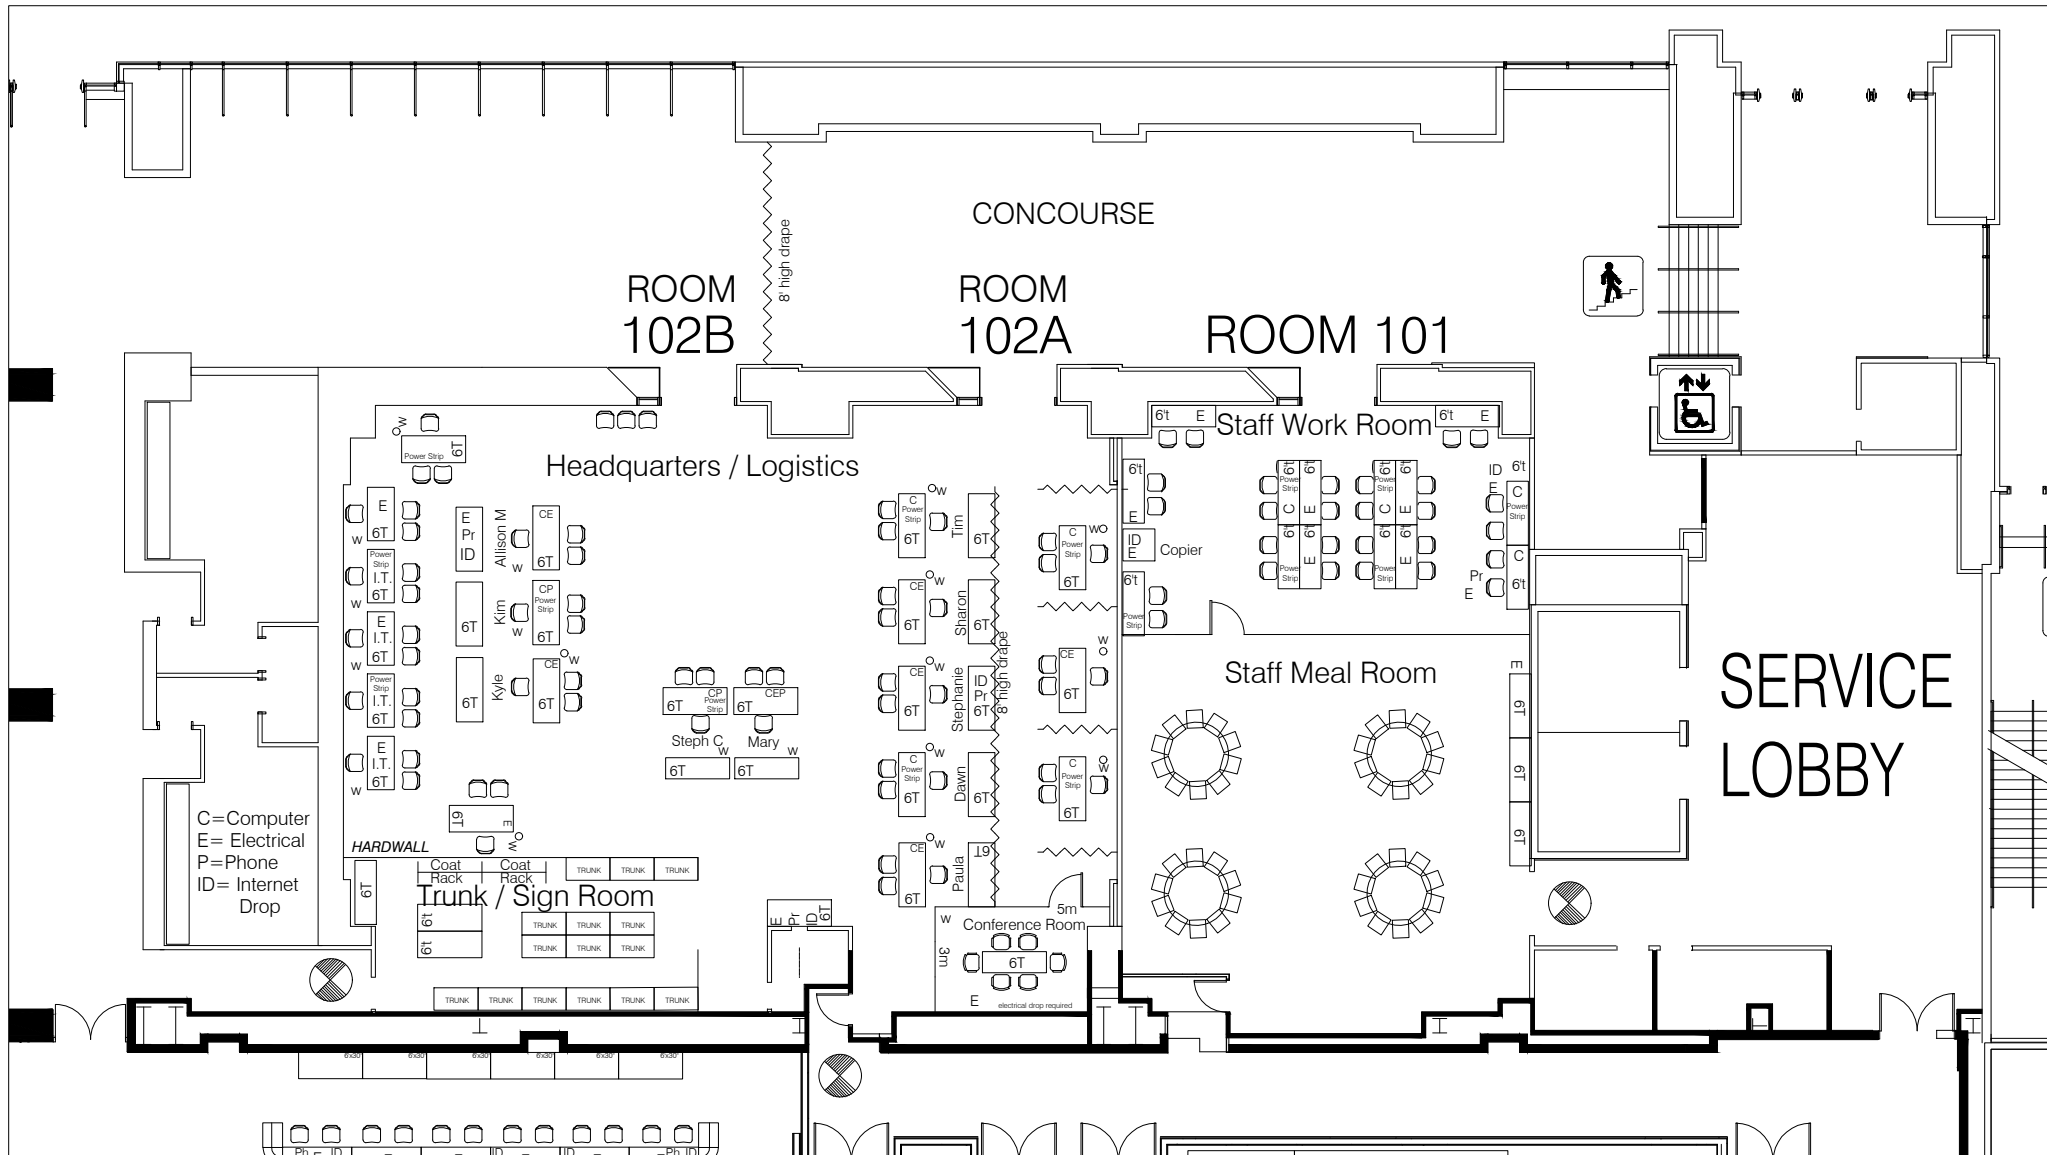

- Current As Of: 09-29-26
- Job No: 2611013
- Drawn By: sa
- Scale: Fit To Page

J:\Floor_Plans\2026_Floor_Plans\Neuro26-DC\CAD\26-ALL-09-18-26.dwg


Disclaimer

Every effort has been made to ensure the accuracy of all information contained on this floor plan. However no warranties, either expressed or implied are made with respect to this floor plan. If the location of building columns, utilities or other architectural components of the facility is a consideration in the construction or usage of an exhibit, it is the sole responsibility of the exhibitor to physically inspect the facility to verify all dimensions and locations.

CONCOURSE

ROOM 102A

ROOM 101

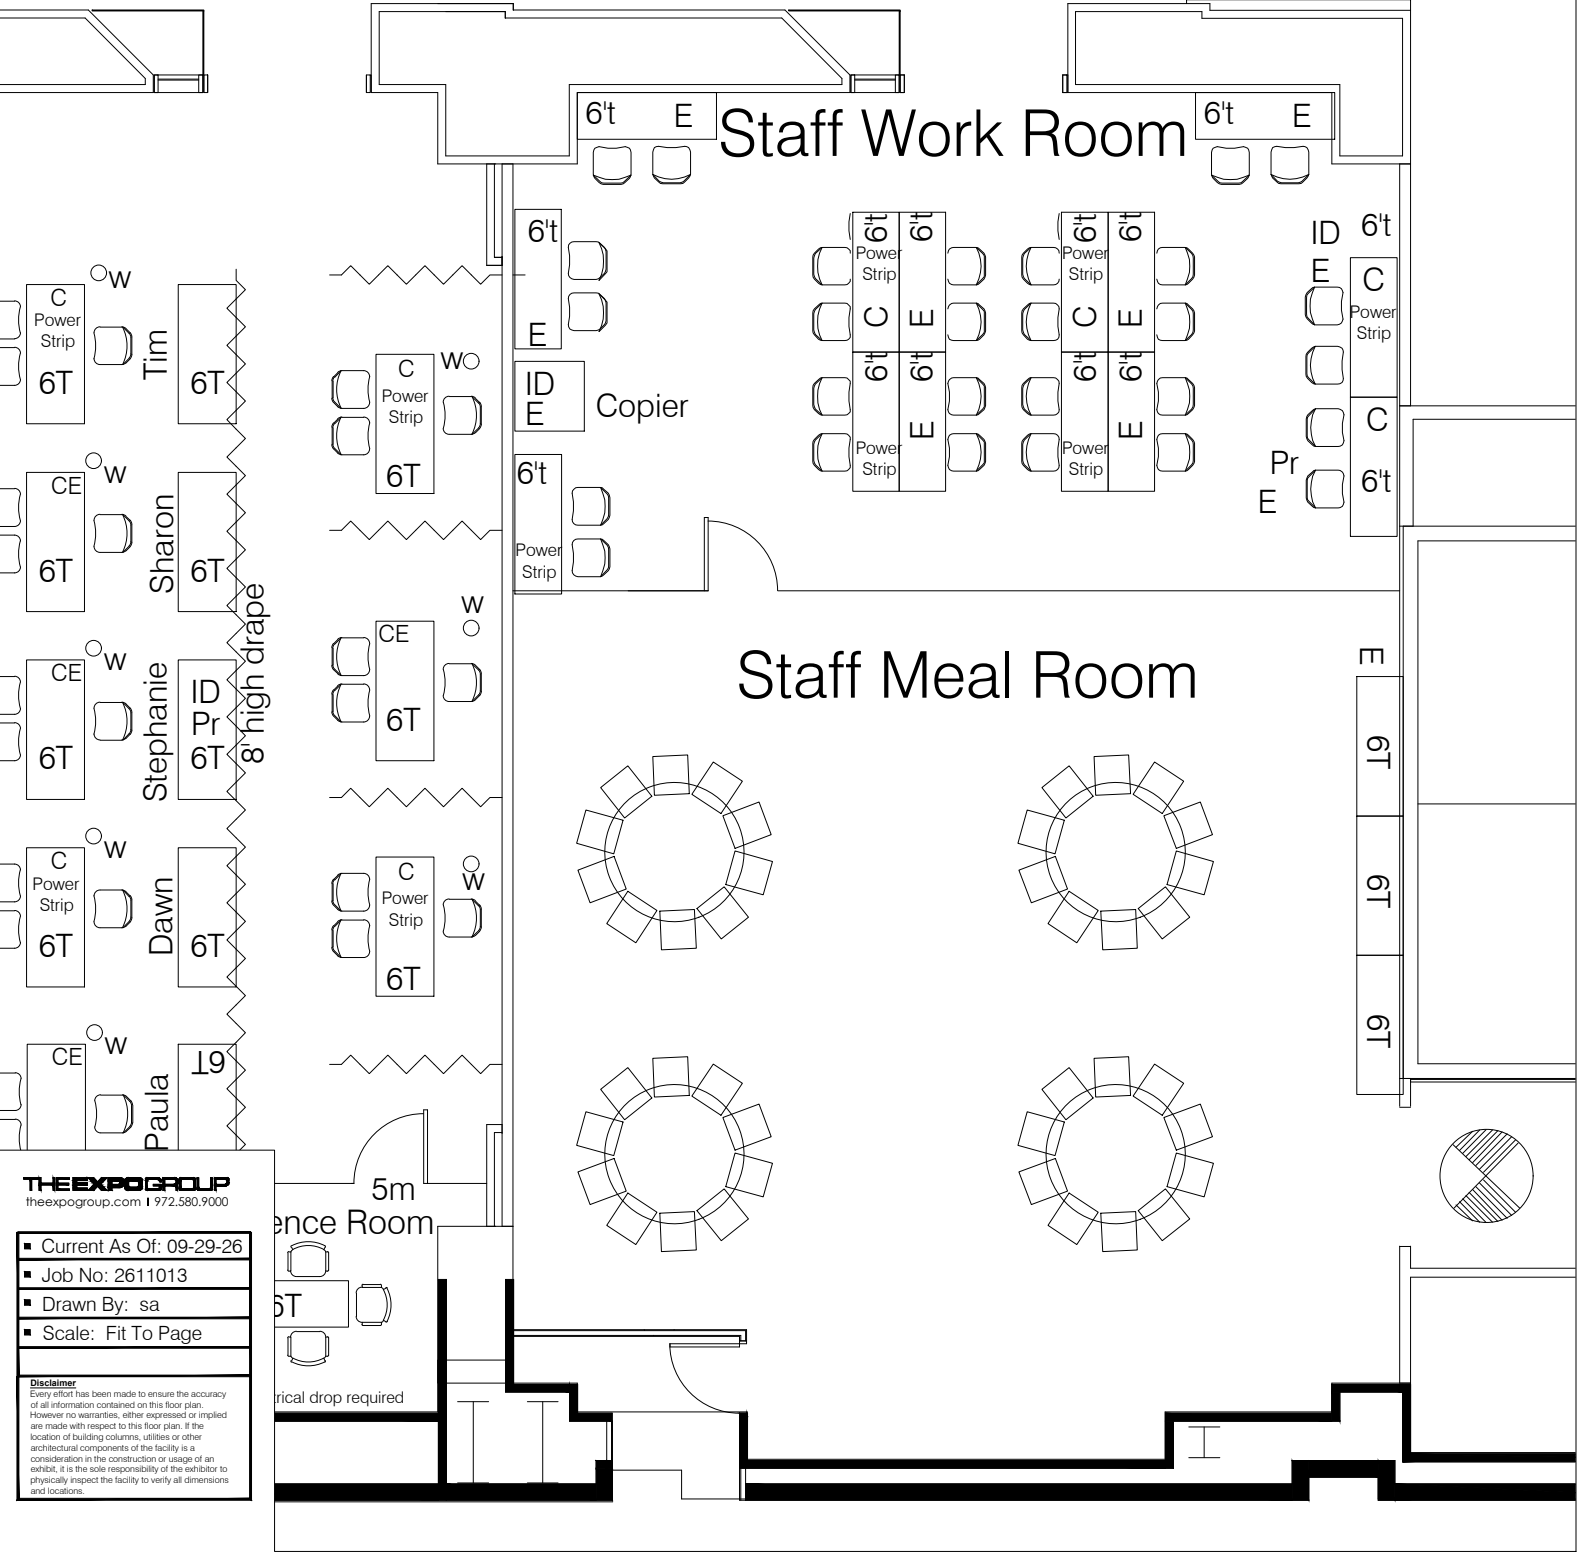

THE EXPO GROUP
theexpogroup.com | 972.580.9000

- Current As Of: 09-29-26
- Job No: 2611013
- Drawn By: sa
- Scale: Fit To Page

Disclaimer

Every effort has been made to ensure the accuracy of all information contained on this floor plan. However no warranties, either expressed or implied are made with respect to this floor plan. If the location of building columns, utilities or other architectural components of the facility is a consideration in the construction or usage of an exhibit, it is the sole responsibility of the exhibitor to physically inspect the facility to verify all dimensions and locations.

CONCOURSE

ROOM
102B

ROOM
102A

8' high drape

Headquarters / Logistics

C=Computer
E= Electrical
P=Phone
ID= Internet
Drop

HARDWALL

Trunk / Sign Room

Conference Room

electrical drop required

THE EXPO GROUP
theexpogroup.com | 972.580.9000


- Current As Of: 09-29-26
- Job No: 2611013
- Drawn By: sa
- Scale: Fit To Page

Disclaimer
Every effort has been made to ensure the accuracy of all information contained on this floor plan. However no warranties, either expressed or implied are made with respect to this floor plan. If the location of building columns, utilities or other architectural components of the facility is a consideration in the construction or usage of an exhibit, it is the sole responsibility of the exhibitor to physically inspect the facility to verify all dimensions and locations.

ATTENDEE SERVICES


- Housing
- App Support Wireless & Mobile
- Certificate of Attendance
- Certificate of Attendance
- Membership
- Lost & Found/ Ribbon/ Travel Check-In

Literature
Carousel

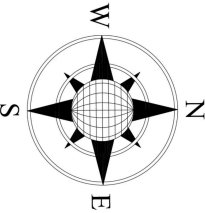

9/30/26

SFN 2026 Conference
Room 103 AB - Council, NAS, & Past Presidents Meetings
Hollow Square - 40

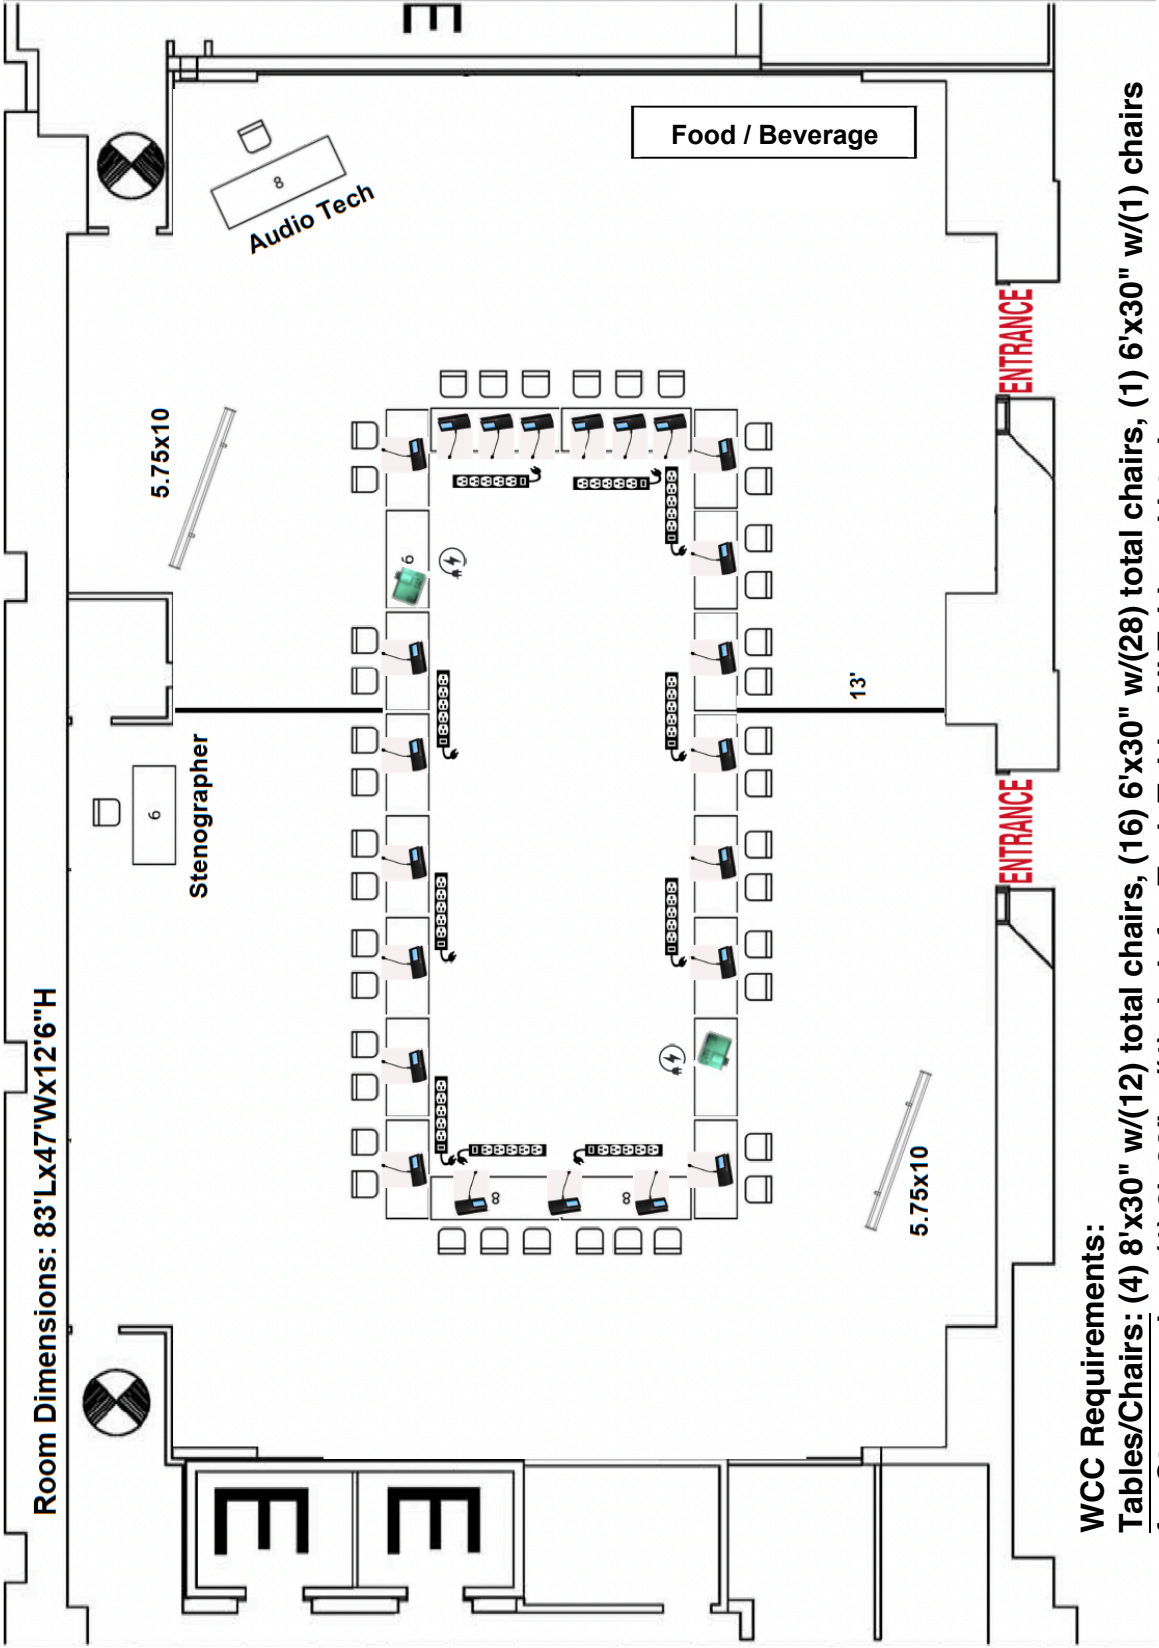

- WCC Requirements:**
- Tables/Chairs:** (4) 8'x30" w/(12) total chairs, (16) 6'x30" w/(28) total chairs, (1) 6'x30" w/(1) chairs for Stenographer, (1) 8'x30" w/(1) chair for Tech Table, All Tables skirted
 - Lighting:** Preset room lights out over screens
 - Electric:** AIS to run power to equipment using wall outlets.
 - Hi-Tech Electric:** Power required in hollow square for laptops as shown
 - Atlantic Images and Sound:** (2) 5.75'x10' Screens, (2) Laser Projectors, Misc AV Equipment, (23) Wireless PTT Mics

Version: Final - 8/1/26



Chairs: 20" W/D with angle


back rest @ 100 degrees

Chairs: 36" inch Back to Back

Prepared By: EJB

2026 Conference
SfN Room 140 AB - Nano #5
Theater - 314

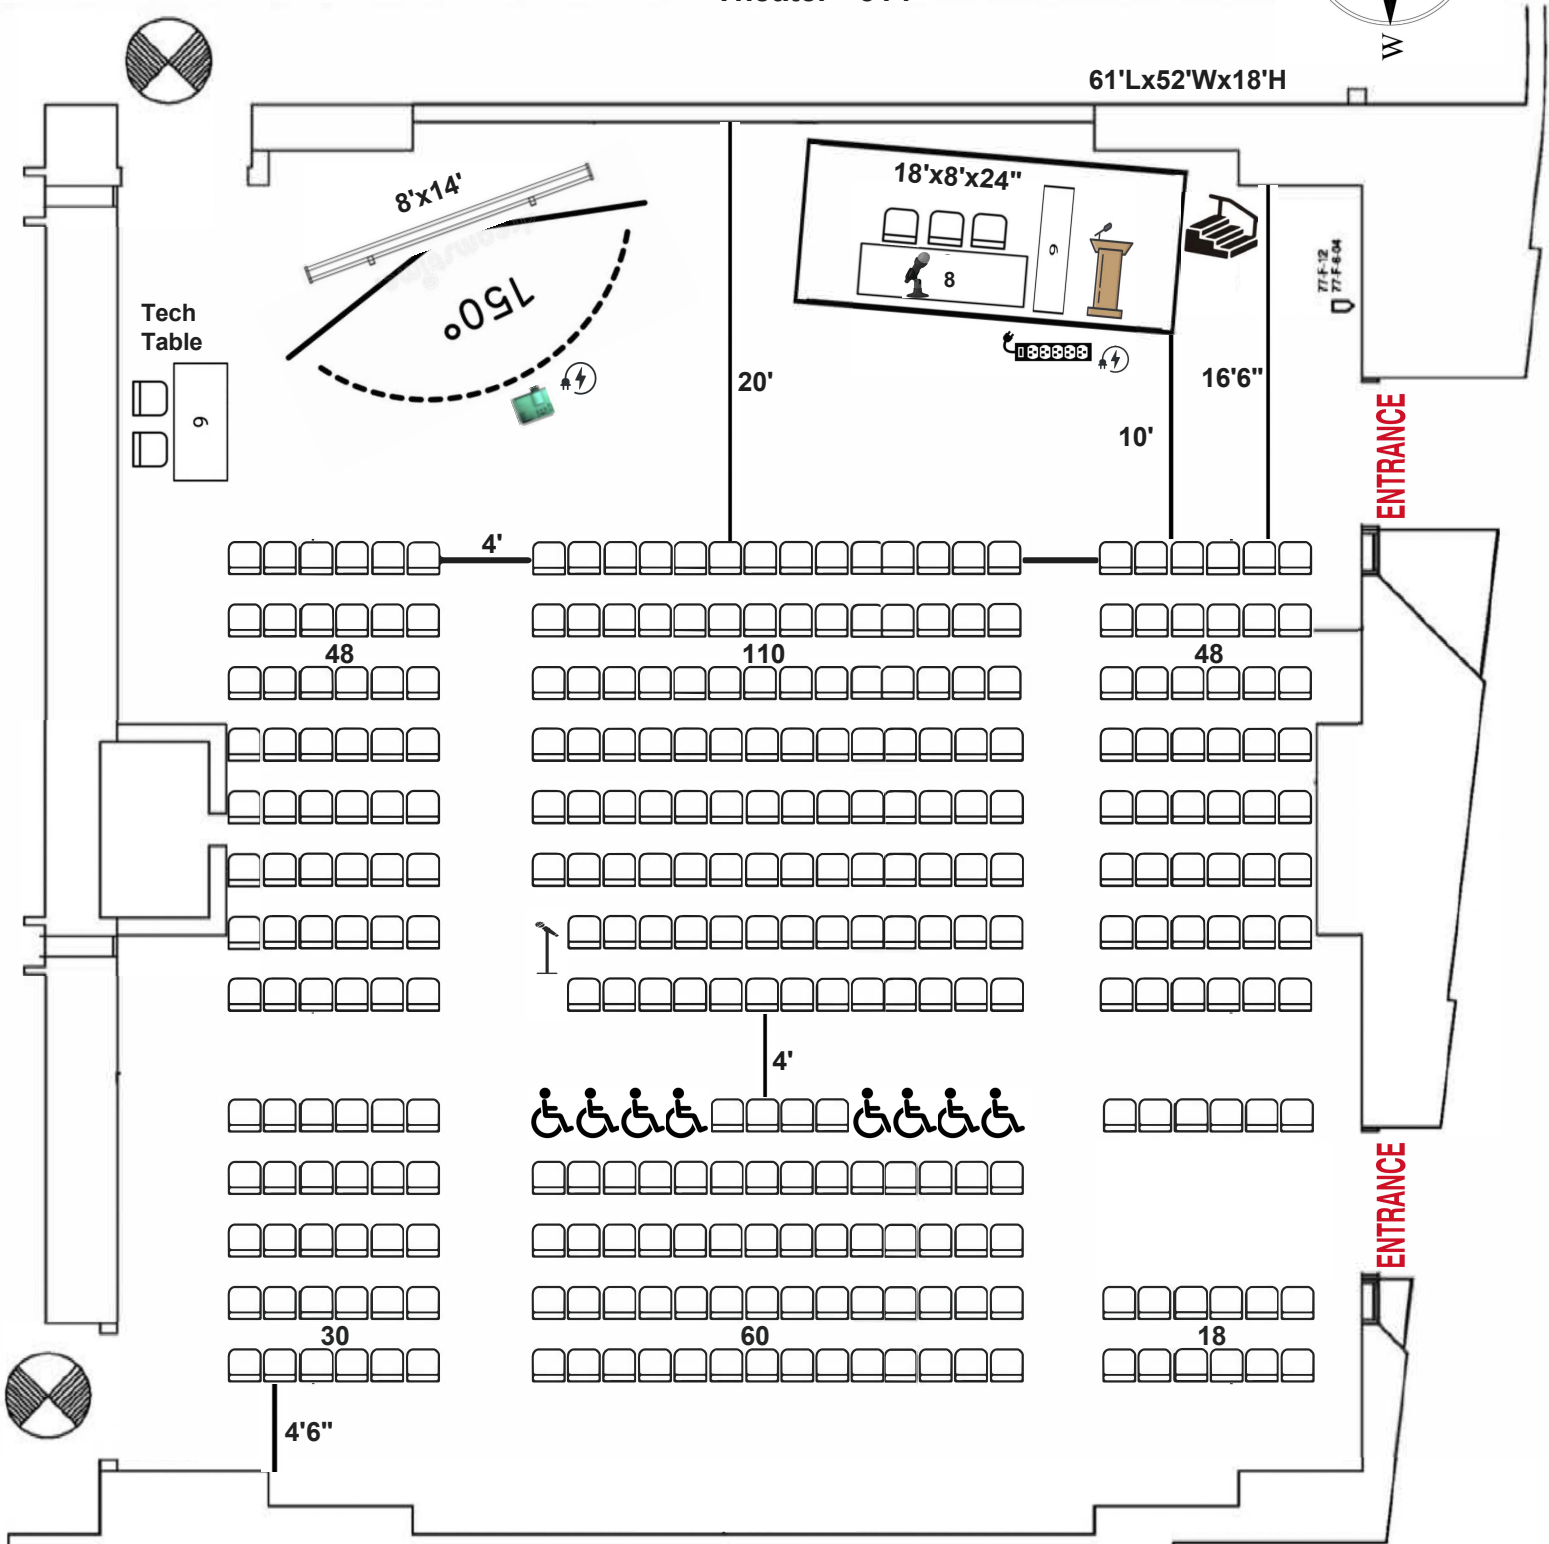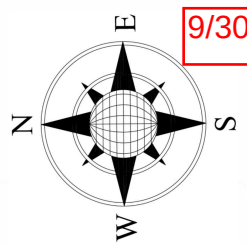**WCC Requirements:****Staging:** (1) 18'x8'x24" Stage. Stairs and railings required.**Lectern:** (1) Standing Lectern**Tables/Chairs:** (1) 8'x30" w/(3) chairs, (1) 6'x30" w/(2) chairs for Tech Table as shown**Lighting:** Preset room lighting out over the screen**Electric:** AIS to run power to equipment using wall outlets unless otherwise noted**Atlantic Images and Sound:** (1) 8'x14' Screen, (1) Laser Projector, Misc AV Equipment**Projection In-House AV:** (1) Lectern Mic, (1) Wired Table Mic, (1) Wired Aisle Mic, (1) Audio DI for Laptop**TEG:** (1) 6'x18" Table onstage placed up/down stage as shown

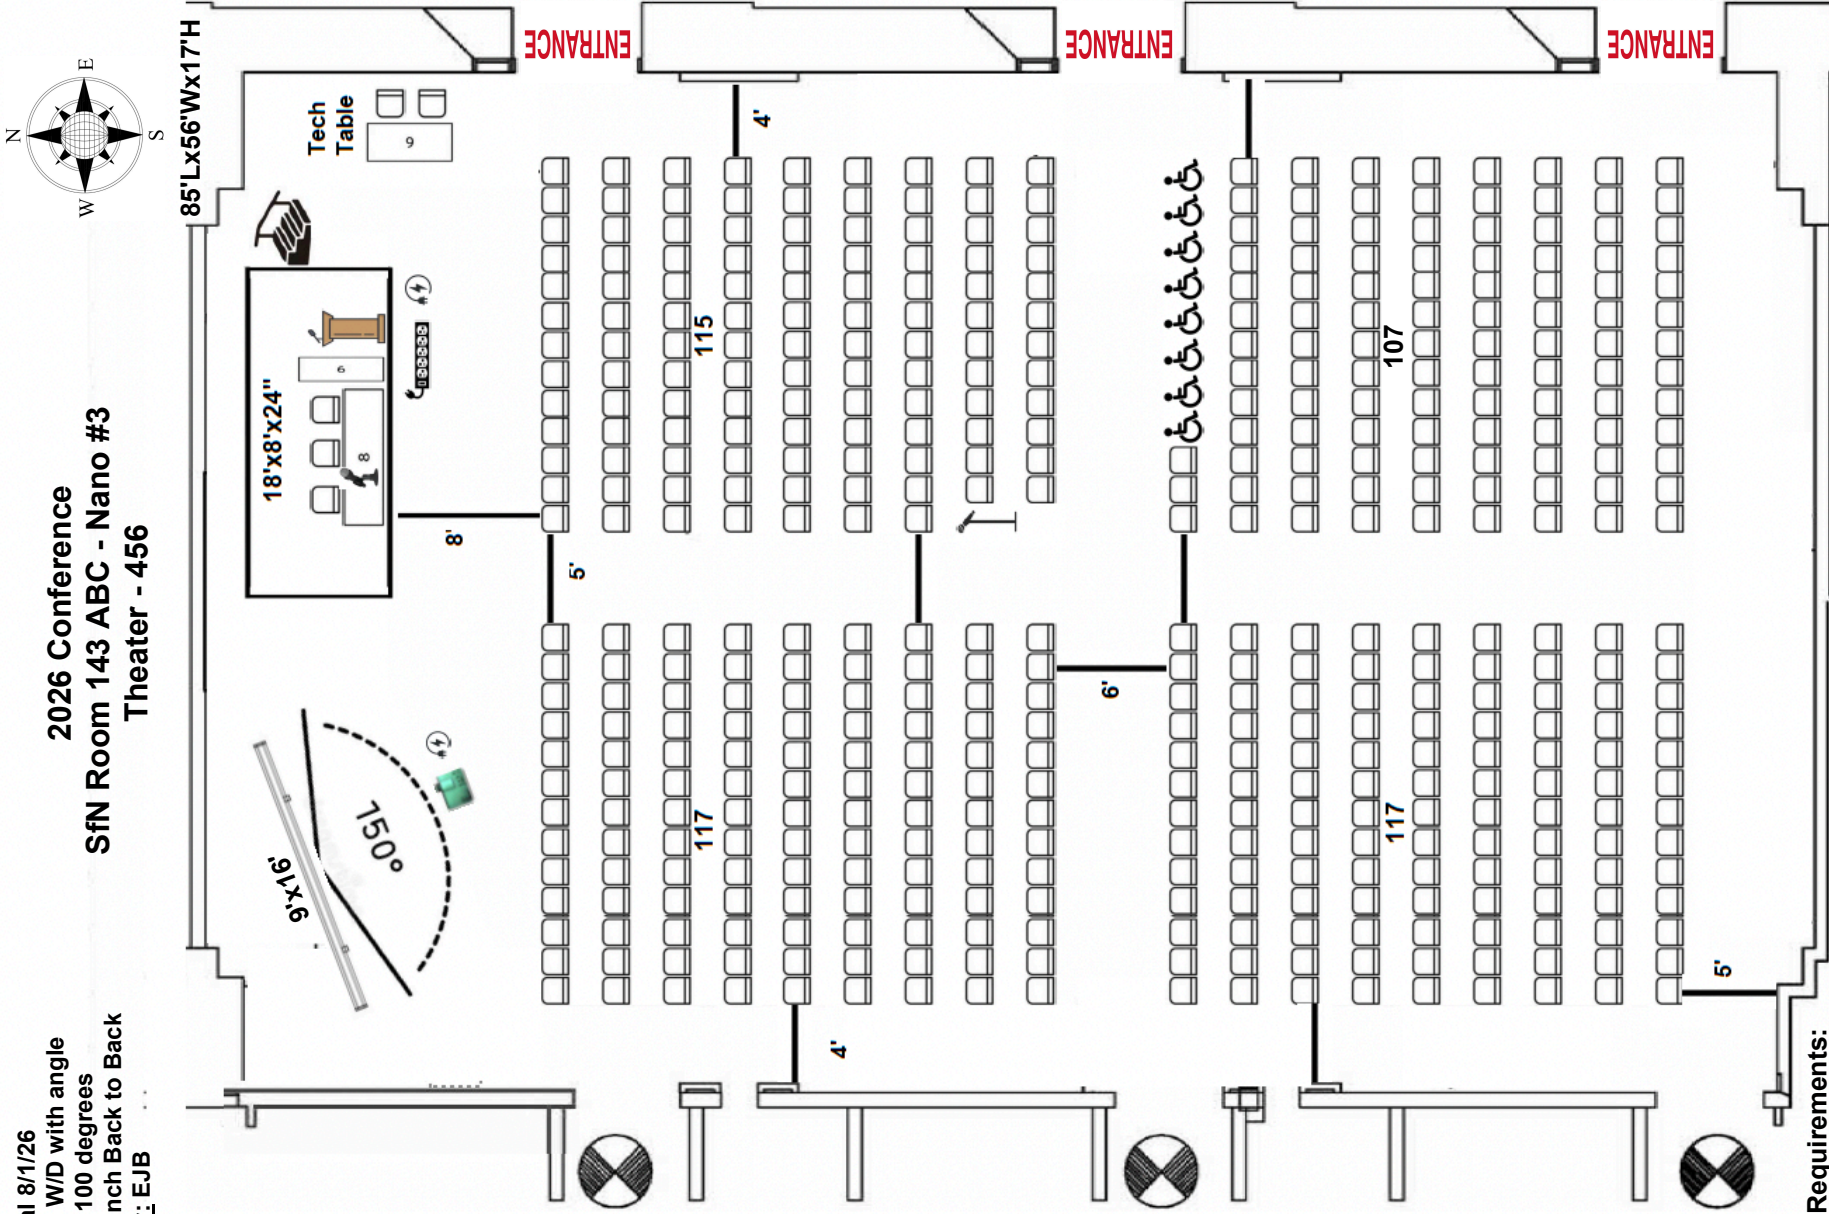

WCC Requirements:

Staging: (1) 18'x8'x24" Stage. Stairs and railings required

Lectern: (1) Standing Lectern

Tables/Chairs: (1) 8'x30" w/(3) chairs, (1) 6'x30" w/(2) chairs for Tech Table as shown

Lighting: Preset room lighting out over the screen

Electric: AIS to run power to equipment using wall outlets unless otherwise noted

Atlantic Images and Sound: (1) 9'x16' Screen, (1) Laser Projector, Misc AV Equipment

Projection In-House AV: (1) Lectern Mic, (1) Wired Table Mic, (1) Wired Aisle Mic, (1) Audio DI for Laptop

TEG: (1) 6'x18" Table onstage placed up/down stage as shown

Version: Final - 8/1/26

Chairs = 20" W/D with angle
back rest @ 100 degrees


Chairs: 42" inch Back to
Back Prepared By: EJB

2026 Conference
SfN Room 144 ABC - Nano #2
Theater - 482

87'Lx56'Wx17'H



9/30/26

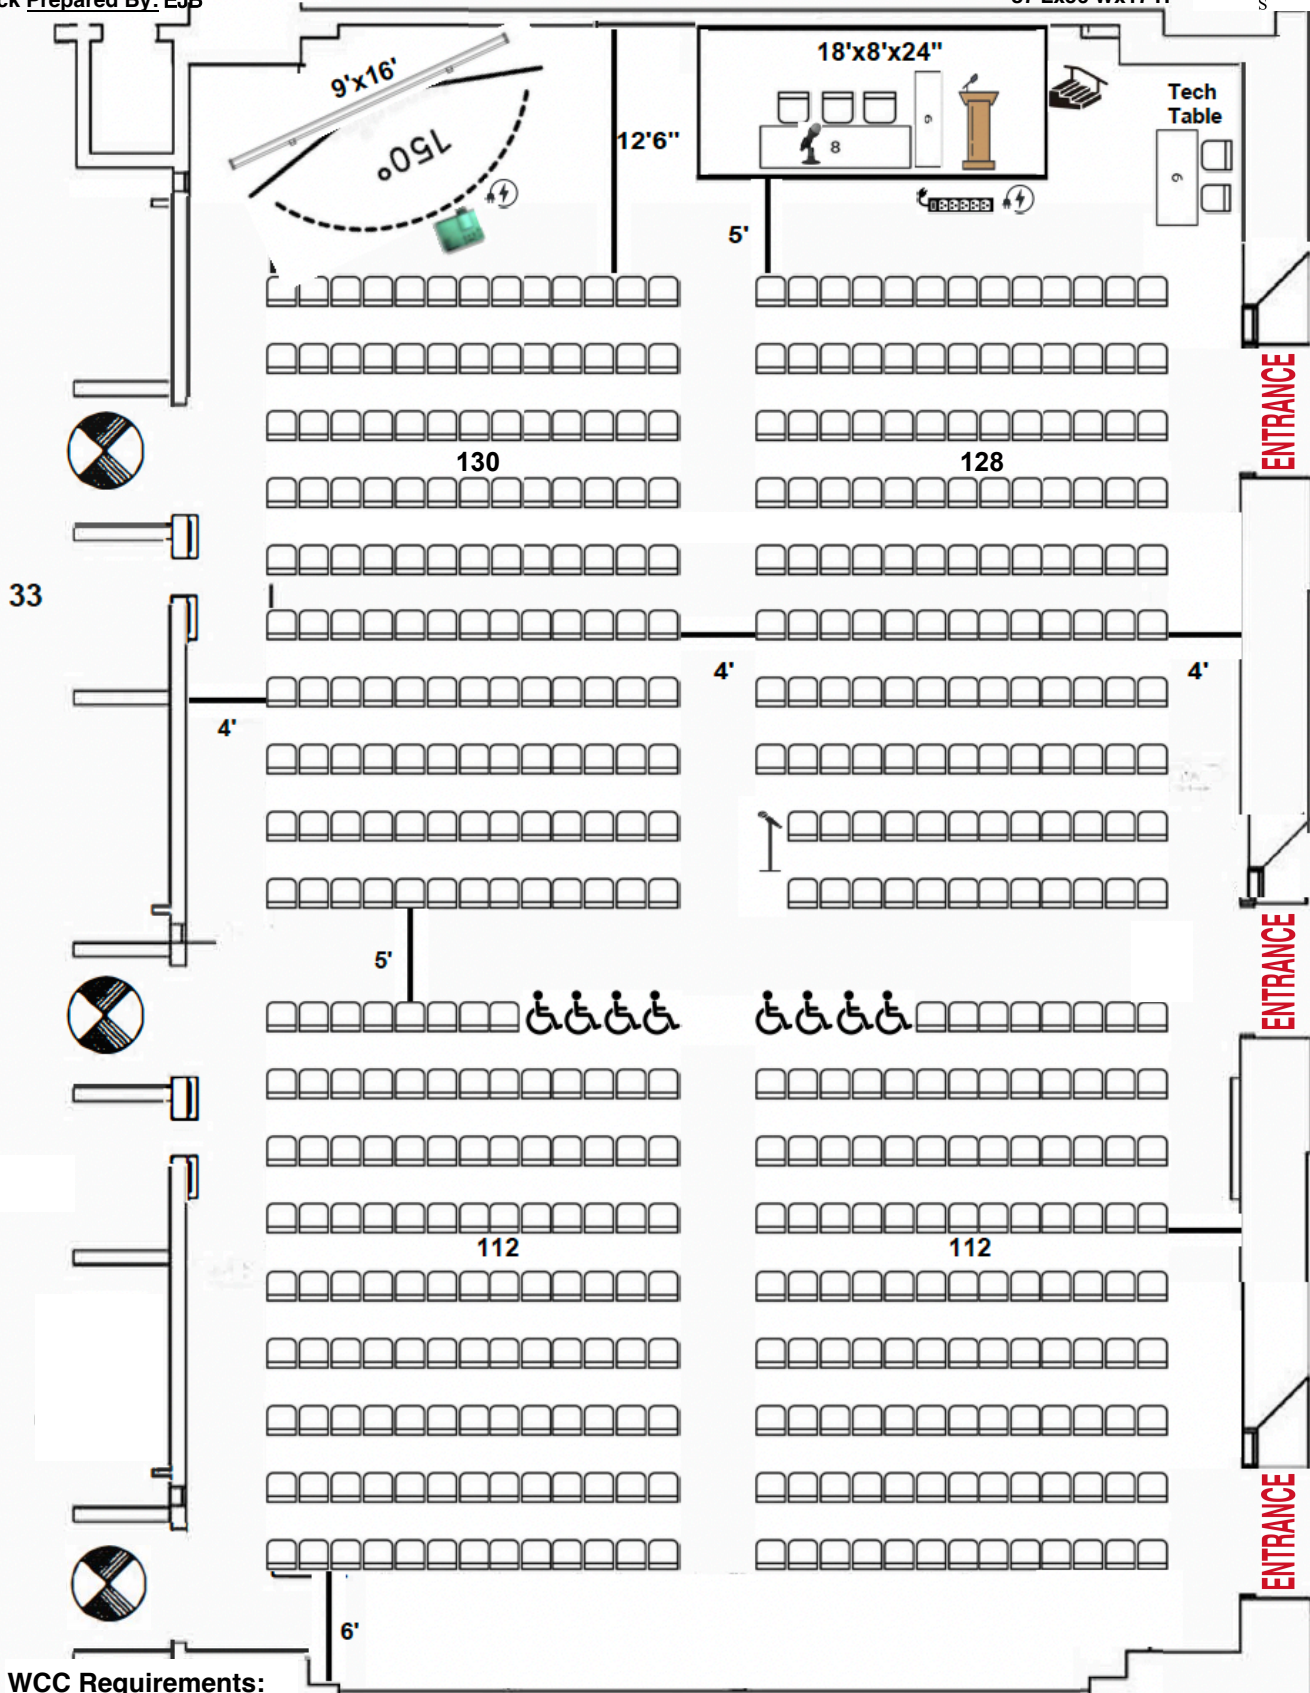

WCC Requirements:

Staging: 18'x8'x24" Platform, Stairs and railings required

Lectern: (1) Standing Lectern

Tables/Chairs: (1) 8'x30" w/(3) chairs, (1) 6'x30" w/(2) chairs for Tech Table as shown

Lighting: Preset room lighting out over the screen

Electric: AIS to run power to equipment using wall outlets unless otherwise noted

Atlantic Images and Sound: (1) 9'x16' Screen, (1) Laser Projector, Misc AV Equipment

Projection In-House AV: (1) Lectern Mic, (1) Wired Table Mic, (1) Wired Aisle Mic, (1) Audio DI for Laptop


TEG: (1) 6'x18" Table onstage placed up/down stage as shown

9/30/26



Version: Final - 8/1/26
Chairs = 20" W/D with angle
back rest @ 100 degrees
Chairs: 42" Back to Back
Prepared By: EJB


SfN 2026 Conference
Room 145 AB - Nano #1
Theater - 484

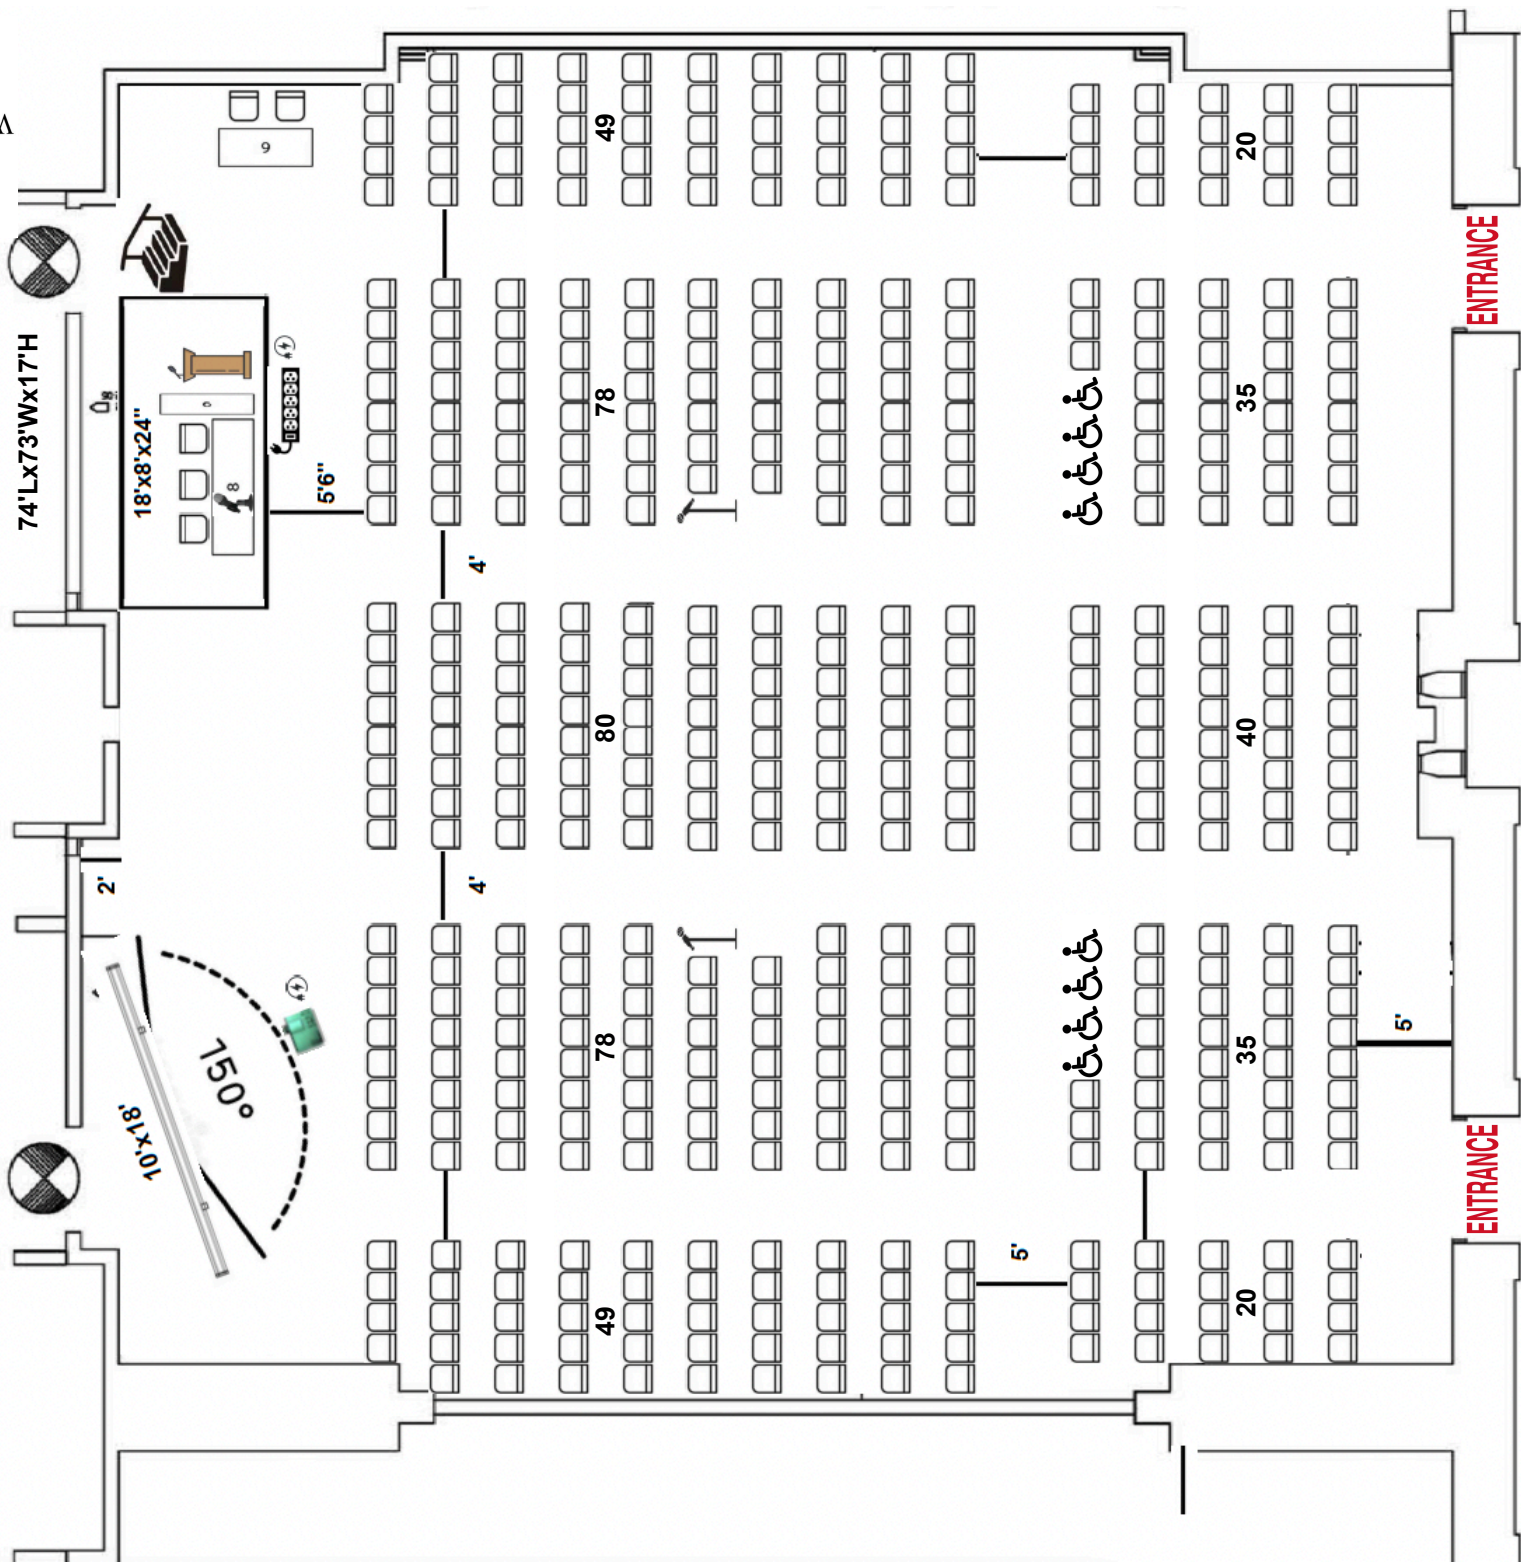


- WCC Requirements:
- Staging: (1) 18'x8'x24" Stage. Stairs and railings required.
 - Lectern: (1) Standing Lectern
 - Tables/Chairs: (1) 8'x30" w/(3) chairs, (1) 6'x30" w/(2) chairs for Tech Table as shown
 - Lighting: Preset room lighting out over the screen
 - Electric: AIS to run power to equipment using wall outlets unless otherwise noted
 - Atlantic Images and Sound: (1) 10'x18' Screen, (1) Laser Projector, Misc AV Equipment
 - Projection In-House AV: (1) Lectern Mic, (1) Wired Table Mic, (2) Wired Aisle Mics, (1) Audio DI for Laptop
 - TEG: (1) 6'x18" Table onstage placed up/down stage as shown

SfN 2026 Conference
Room 146 AB - Symp/Mini #3
Theater - 820

9/30/26

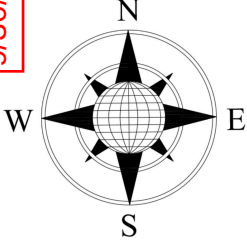

83'Lx103'Wx17'H

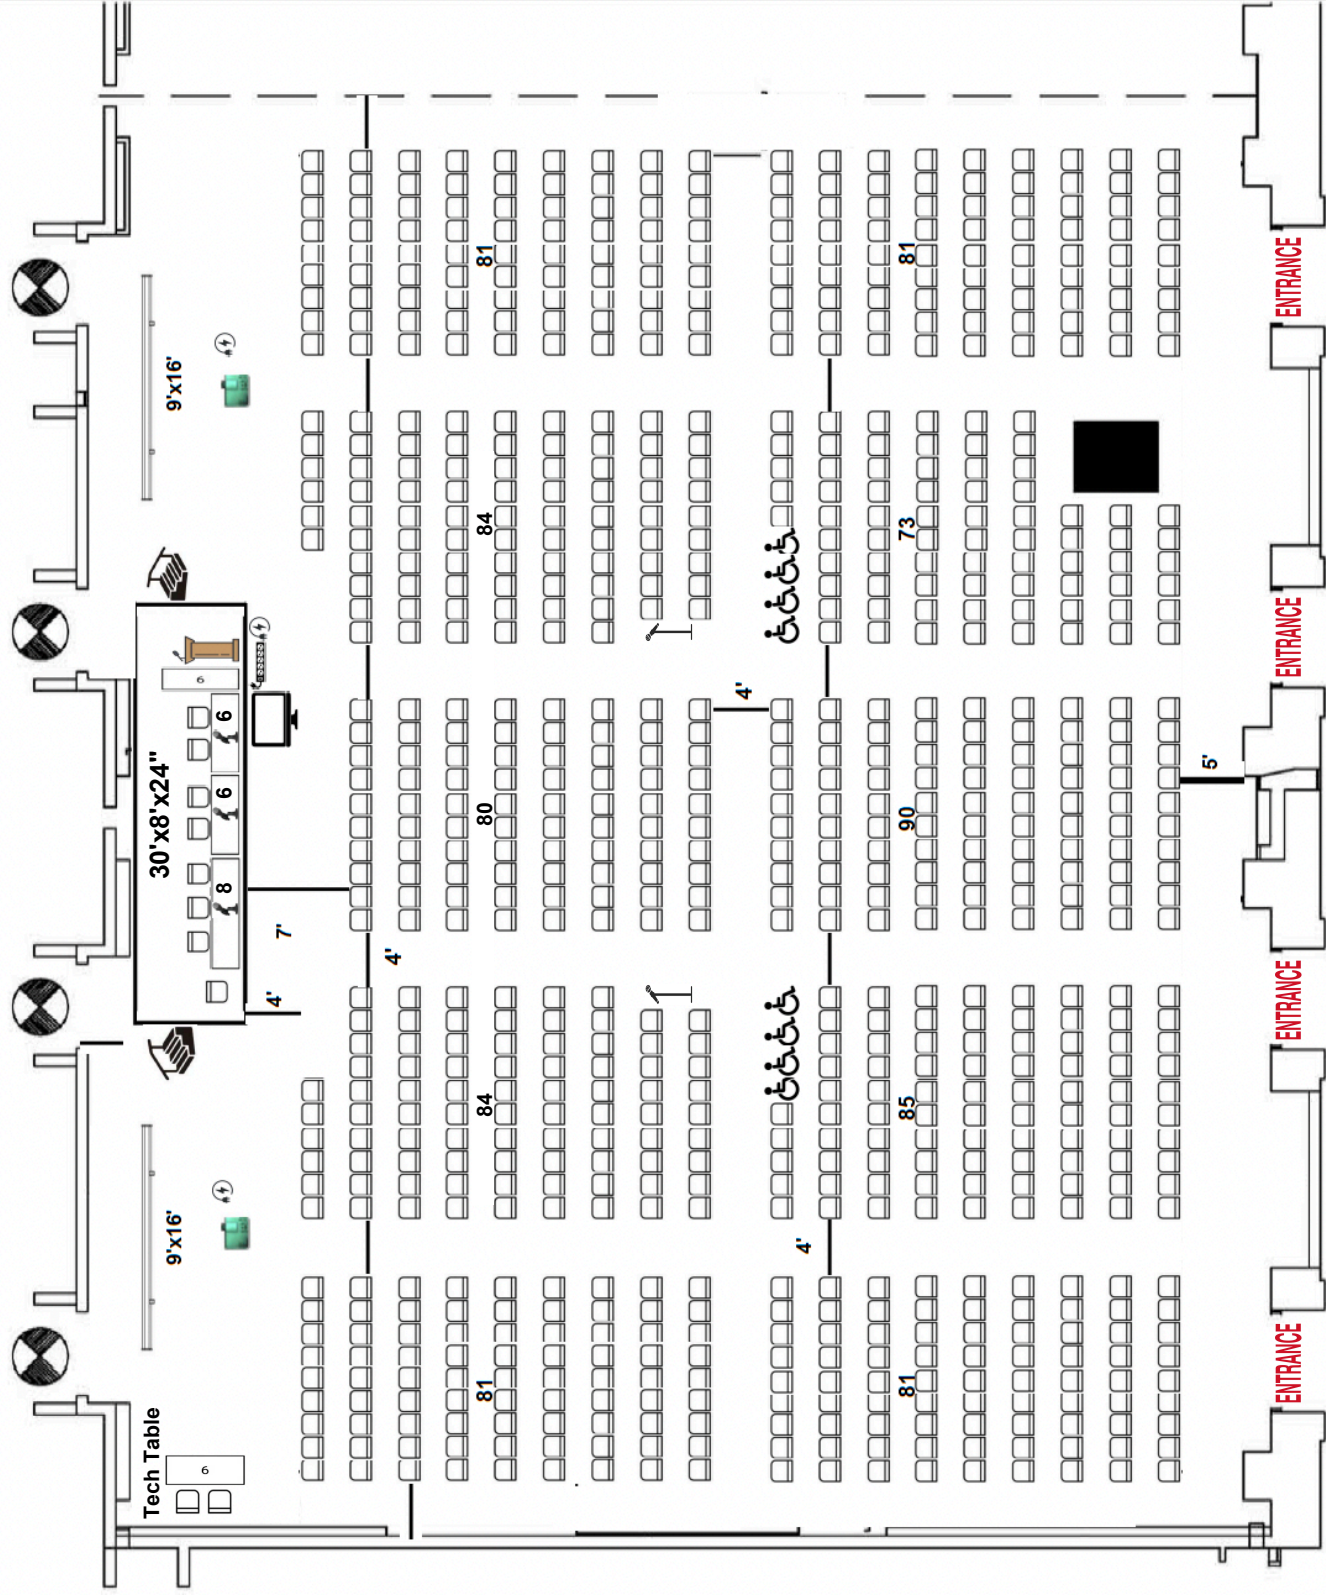

WCC Requirements:

Staging: (1) 30'x8'x24" Stage. Stairs and railings required.

Lectern: (1) Standing Lectern

Tables/Chairs: (1) 8'x30" w/(3) chairs, (2) 6'x30" w/(4) chairs (add (1) side chair), (1) 6'x30" w/(2) chairs for Tech Table as shown.


Lighting: Preset room lighting out over the screens

Electric: AIS to run power to equipment using wall outlets unless otherwise noted.

Atlantic Images and Sound: (2) 9'x16' Screens, (2) Laser Projectors, (1) DSM, Misc AV Equipment

Projection In-House AV: (1) Lectern Mic, (3) Wired Table Mics, (2) Wired Aisle Mics, (1) Audio DI for Laptop



TEG: (1) 6'x18" Table onstage placed up/down stage as shown

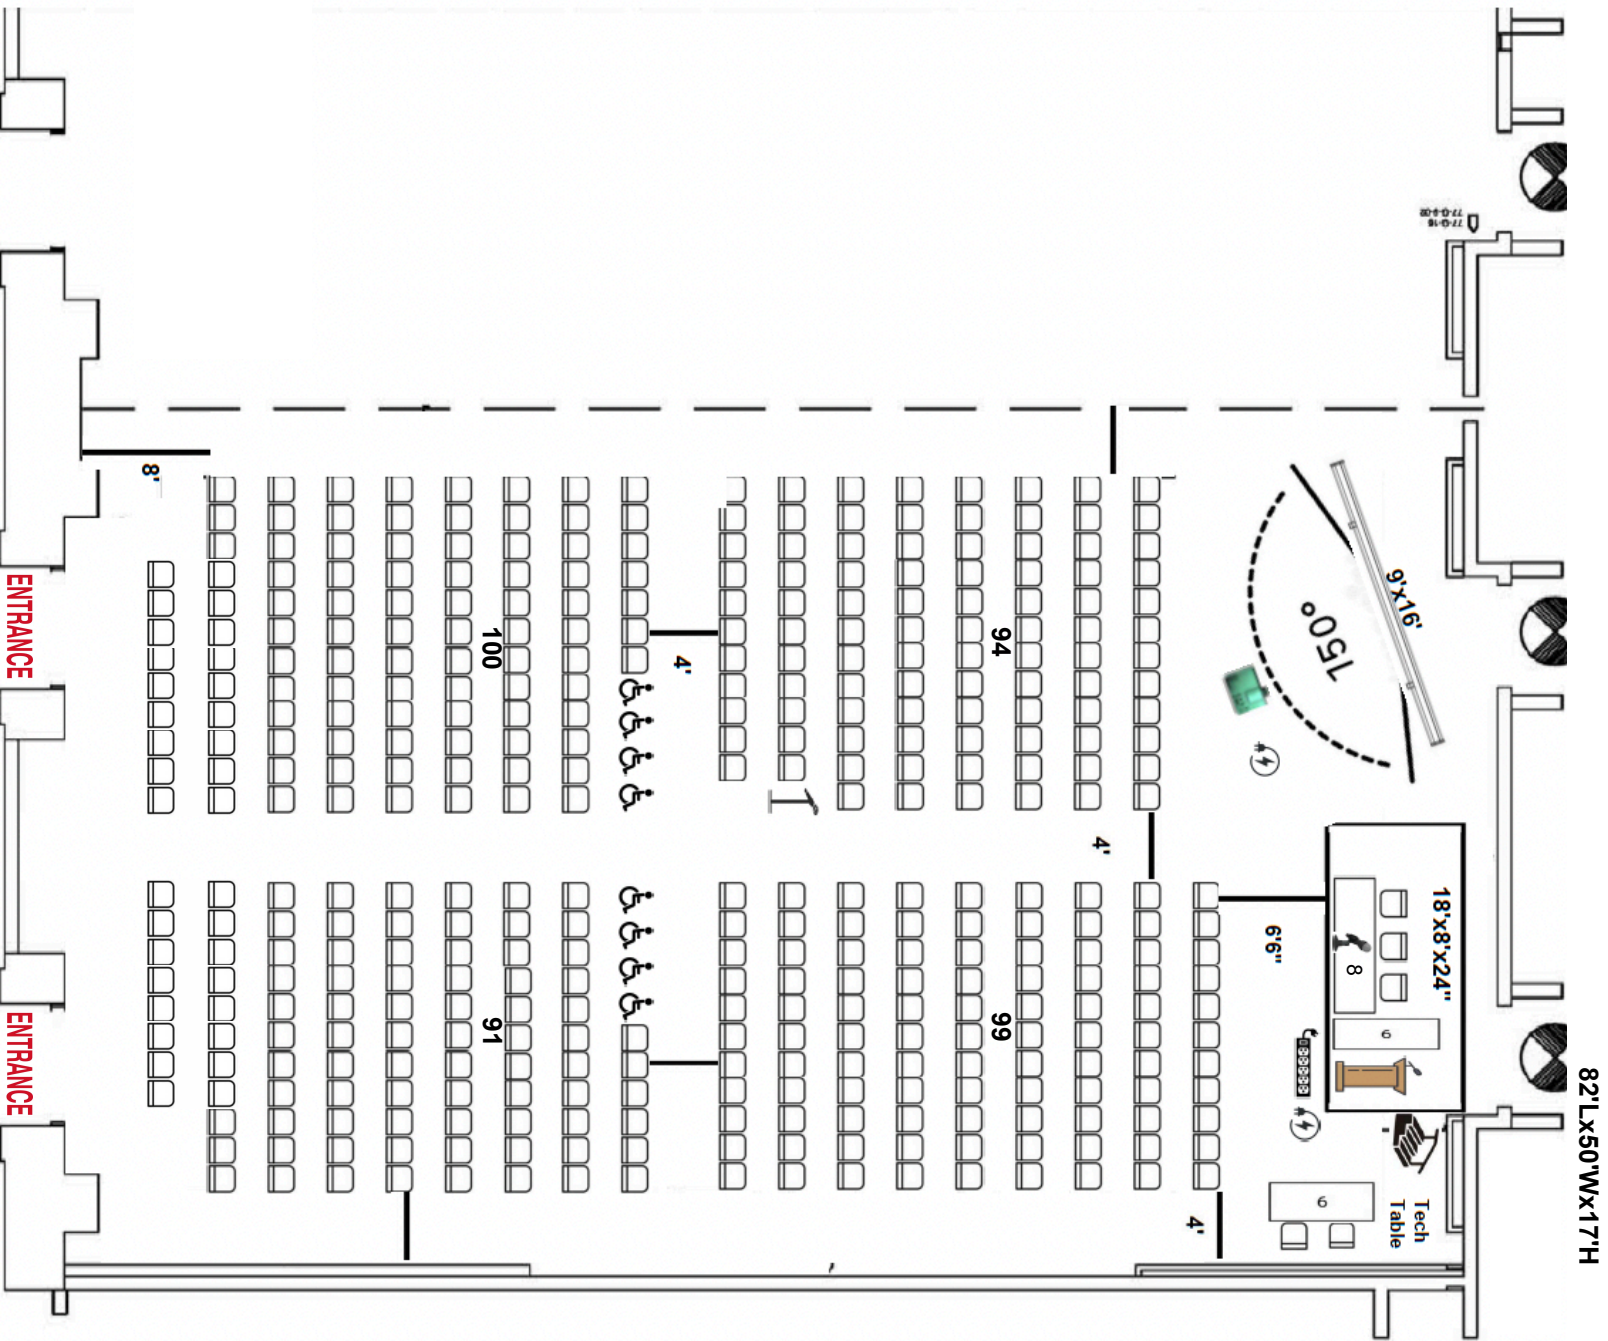

Version Final 8/1/26
Chairs: 20" W/D with angle
back rest @ 100 degrees
Chairs: 36" inch Back to
Back Prepared By: EJB

SfN 2026 Conference
Room 147 AB - Symp/Mini #5
Theater - 530

9/30/26

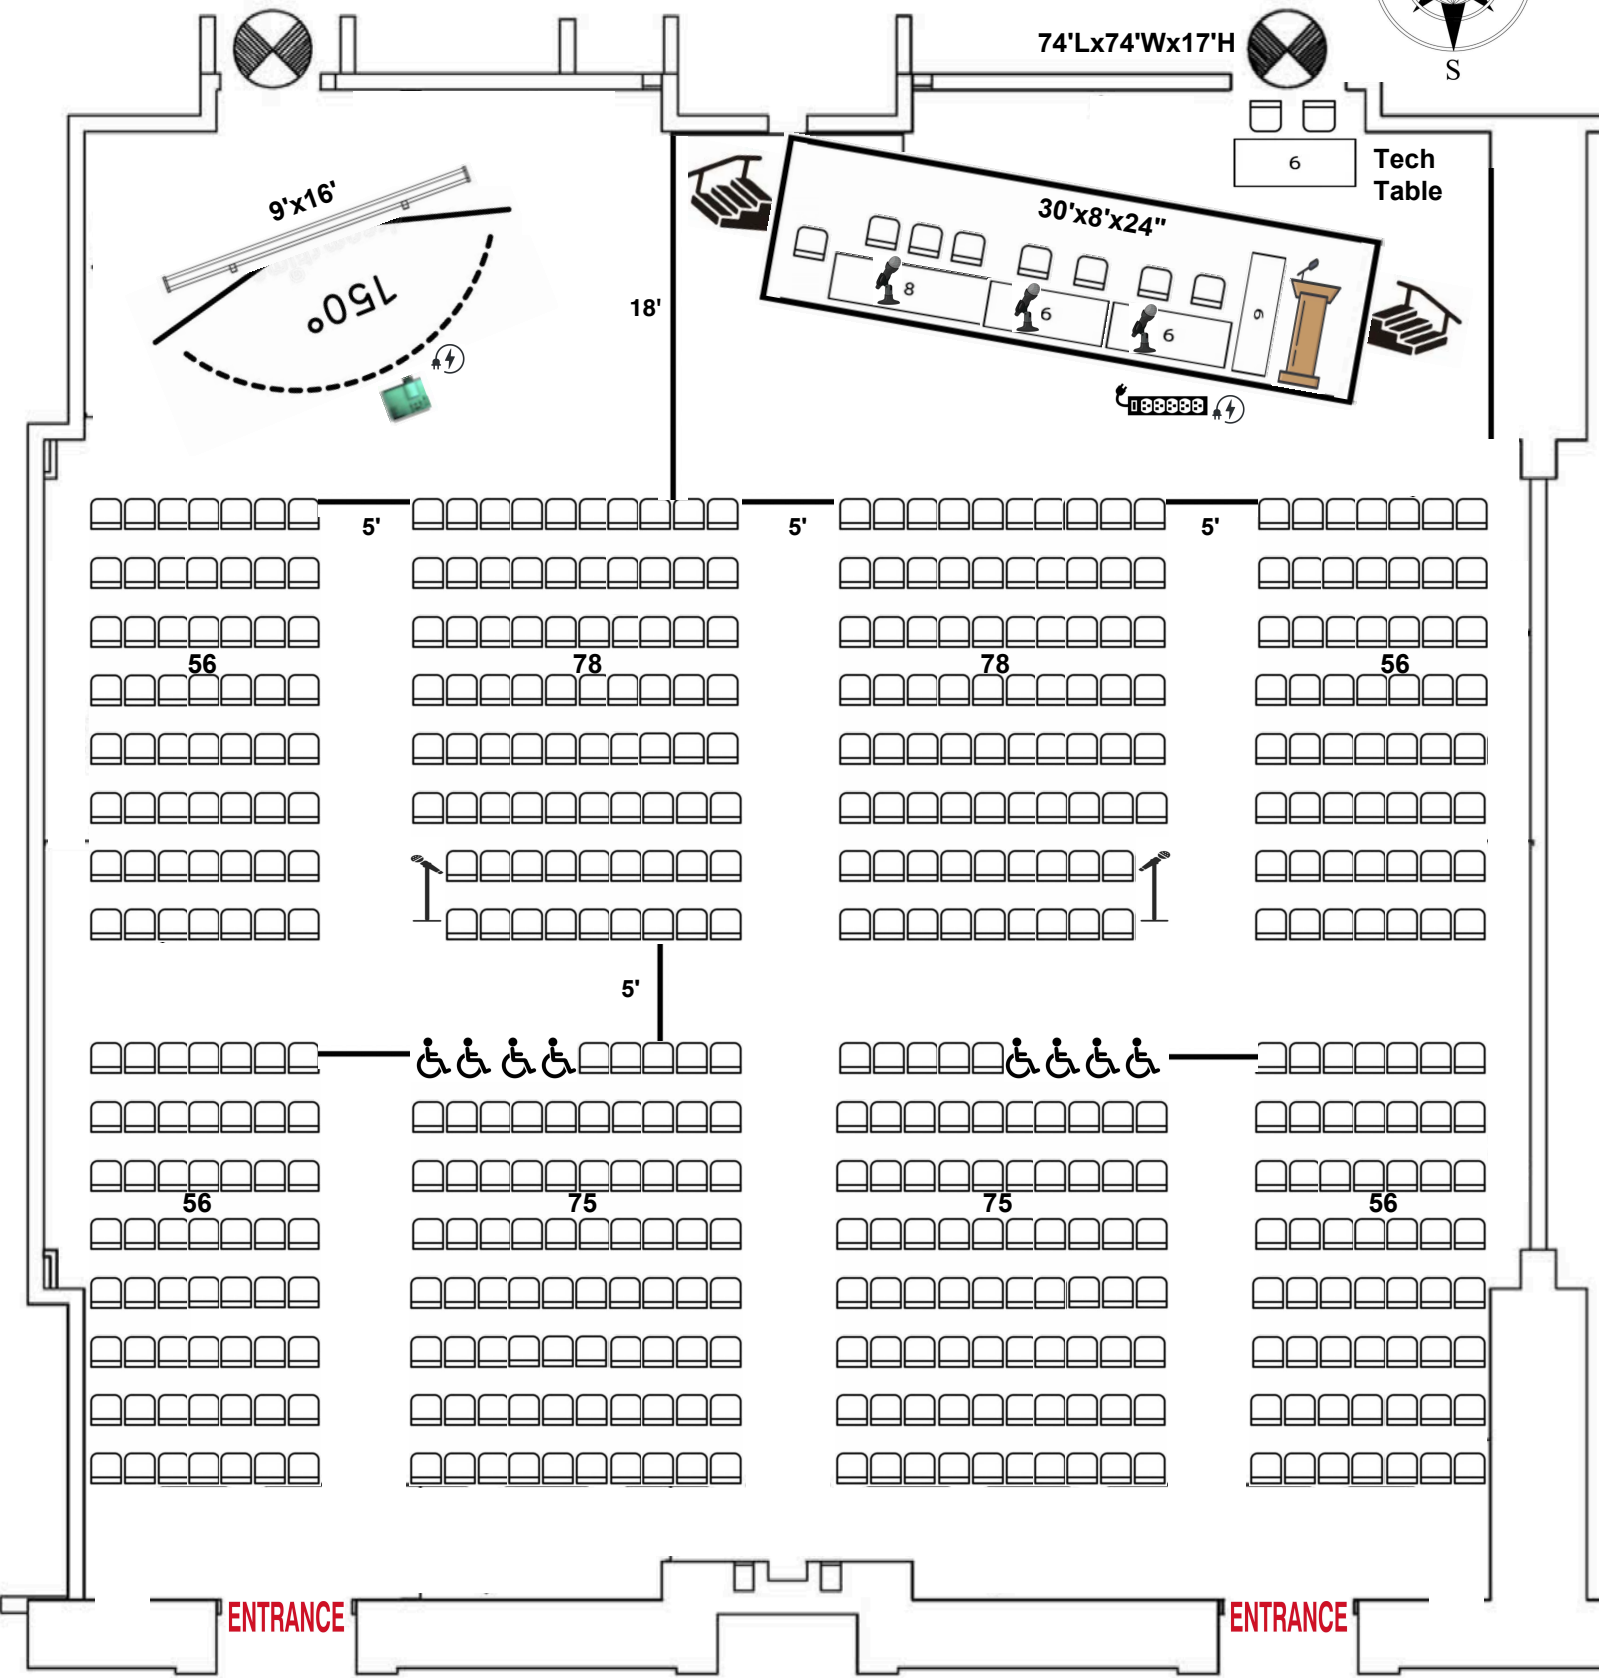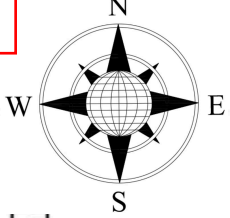

WCC Requirements:

Staging: (1) 30'x8'x24" Stage. Stairs and railings required.

Lectern: (1) Standing Lectern

Tables/Chairs: (1) 8'x30" w/(3) chairs, (2) 6'x30" w/(4) chairs (add (1) side chair), (1) 6'x30" w/(2) chairs for Tech Table as shown

Lighting: Preset room lighting out over screens

Electric: AIS to run power to equipment using wall outlets unless otherwise noted

Atlantic Images and Sound: (1) 9'x16' Screen, (1) Laser Projector, Misc AV Equipment


Projection In-House AV: (1) Lectern Mic, (3) Wired Table Mics, (2) Wired Aisle Mics, (1) Audio DI for Laptop

TEG: (1) 6'x18" Table onstage placed up/down stage as shown

Version Final 8/1/26
Prepared By: EJB

SfN 2026
Room 149 AB
Rounds 70

Chapters
eNeuro / Journal
International Fellow
NSP

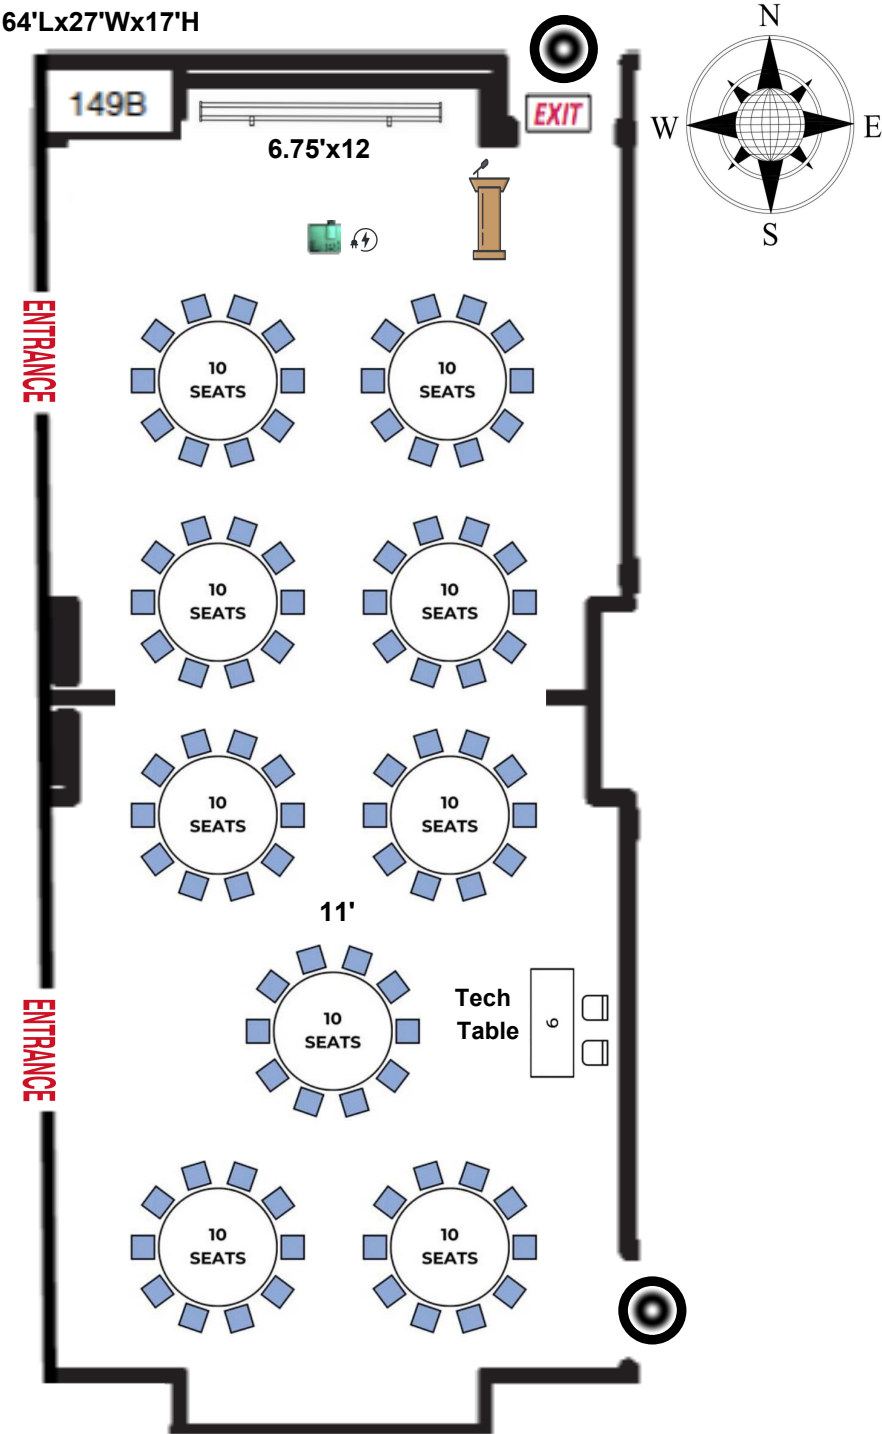

WCC Requirements:

Lectern: (1) Standing Lectern

Tables/Chairs: (7) 72" Rounds w/(10) chairs per, (1) 8'x30" w/(3) chairs, (1) 6'x30" for Tech Table as shown

Lighting: Preset room lighting out over screen

Electric: AIS to run power for equipment using wall outlets unless otherwise noted

Atlantic Images and Sound: (1) 7'x12' Screen, (1) Laser Projector, Misc AV Equipment

Projection In-House AV: (1) Lectern Mic

**SfN 2026 Conference
Room 150 AB - Symp #6
Theater - 500**

The floor plan shows a large rectangular room with a stage at the top. The stage is labeled "30'x8'x24"" and features a podium, a "Tech Table", and several chairs. A "150°" arc is marked near the stage. The seating area is divided into four main sections, each with a "45" or "97" label. The front of the room has two "ENTRANCE" points. The plan also includes "Low Ceiling Area Don't Use" warnings and a "6'00" dimension for the stage area.

Low Ceiling Area Don't Use

Low Ceiling Area Don't Use

9'x16'

150°

30'x8'x24"

Tech Table

4'

4'

4'

4'

45

97

99

45

35

72

72

35

4'

ENTRANCE



ENTRANCE

WCC Requirements:
 Staging: (1) 30'x8'x24" Stage. Stairs and railings required.

TEG: (1) 6'x18" Table onstage placed up/down stage as shown

Version Final 8/1/26
 Chairs: 20" W/D with angle
 back rest @ 100 degrees
 Chairs: 36" Back to Back
 Prepared By: EJB

SfN 2026 Conference Room 151 AB - Symp/Mini #4 Theater - 546

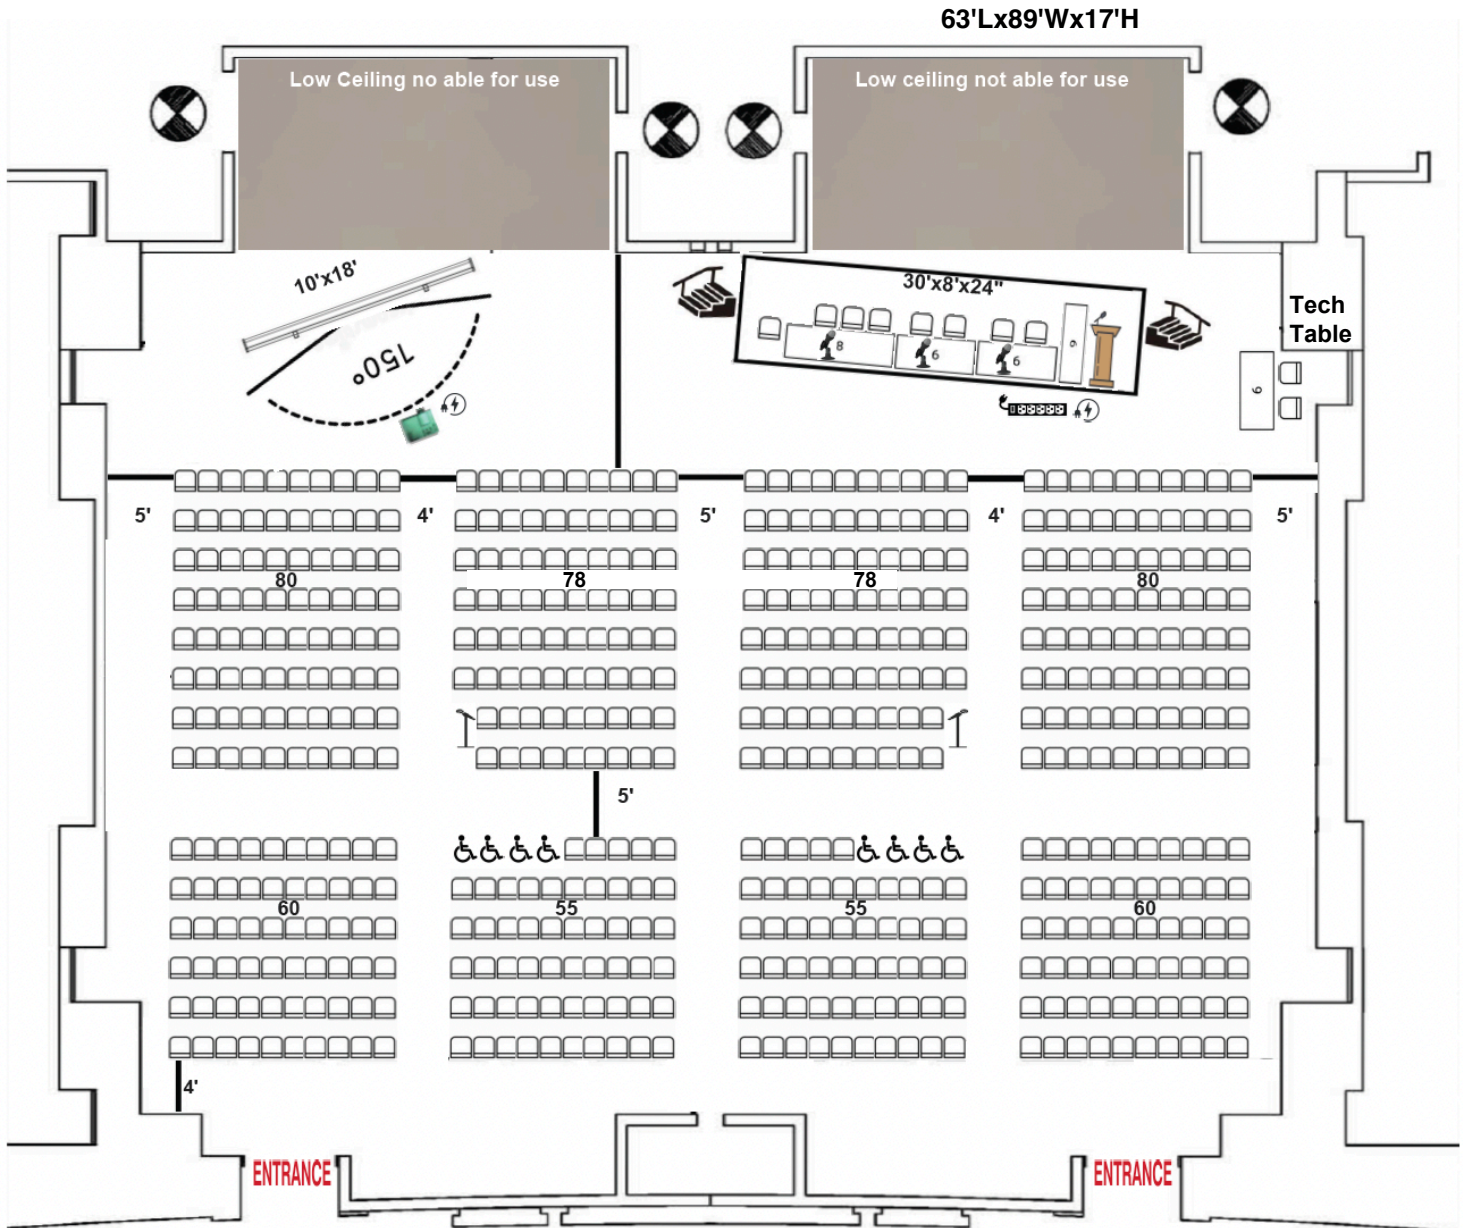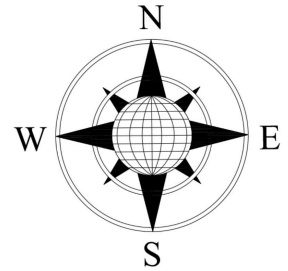

WCC Requirements:

Staging: (1) 30'x8'x24" Stage. Stairs and railings required.

Lectern: (1) Standing Lectern

Tables/Chairs: One (1) 8'x30" w/(3) chairs, (2) 6'x30" w/(4) chairs (add (1) side chair), (1) 6'x30" w/(2) chairs for Tech Table as shown

Lighting: Preset room lighting out over screen

Electric: AIS to run power to equipment using wall outlets unless otherwise noted

Atlantic Images and Sound: (1) 10'x18' Screen, (1) Laser Projector, Misc AV Equipment

Projection In-House AV: (1) Lectern Mic, (3) Wired Tables Mics, (2) Wired Aisle Mics, (1) Audio DI for Laptop

TEG: (1) 6'x18" Table onstage placed up/down stage as shown

Version Final - 8/1/26


Chairs = 20" W/D with angle
back rest @100 degrees

Chairs: 42" inch Back to Back

Prepared By: EJB

SfN 2026 Conference Room 152AB Theater - 490

9/30/26

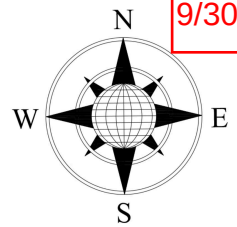

70'Lx74'Wx17'



WCC Requirements:

Staging: (1) 24'x8'x24" Stage. Stairs and railings required.

Lectern: (1) Standing Lectern

Tables/Chairs: (1) 8'x30" w/(3) chairs, (1) 6'x30" w/(2) chairs, (1) 6'x30" w/(2) chairs for Tech Table as shown


Lighting: Preset room lighting out over the screen

Electric: AIS to run power to equipment using wall outlets unless otherwise noted

Atlantic Images and Sound: (1) 10'x18' Screen, (1) Laser Projector, Misc AV Equipment

Projection In-House AV: (1) Lectern Mic, (2) Wired Table Mics, (2) Wired Aisle Mics, (1) Audio DI for Laptop

TEG: (1) 6'x18" Table onstage placed up/down stage as shown

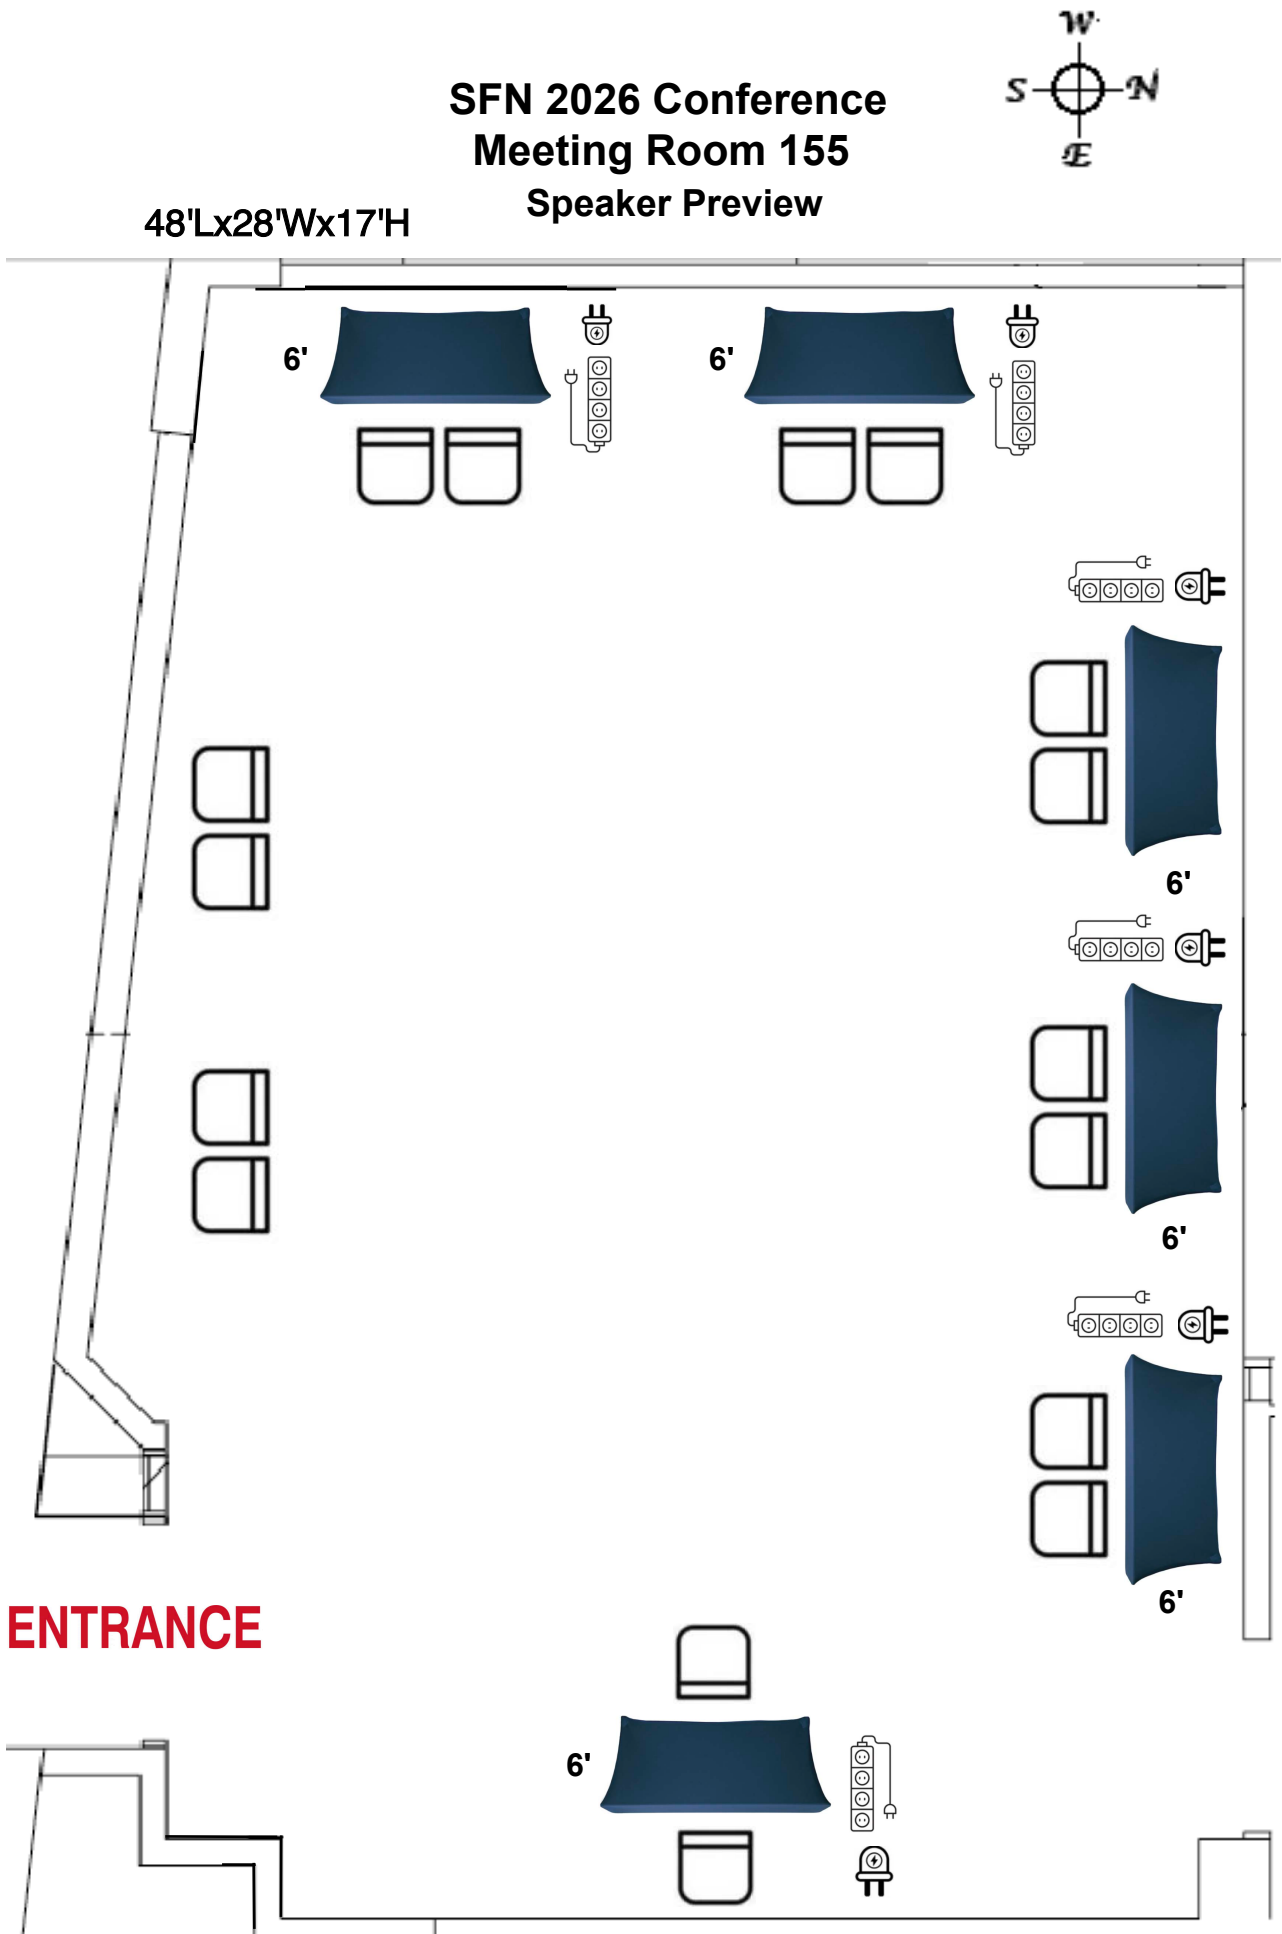


Version Final 8/1/2026
Prepared By: EJB

WCC Requirements:
Tables/Chairs: (6) 6'x30" Skirting Tables w/(2) chairs per
(4) Additional chairs along wall
Atlantic Images and Sound: (4) PCs, (1) Mac
Electric: AIS to run power to equipment using wall outlets


SfN 2026 Confernce

Room 156

Ask Anything
Brainfacts Editorial
Mtg

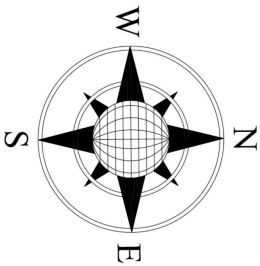

48'Lx28'Wx17'H

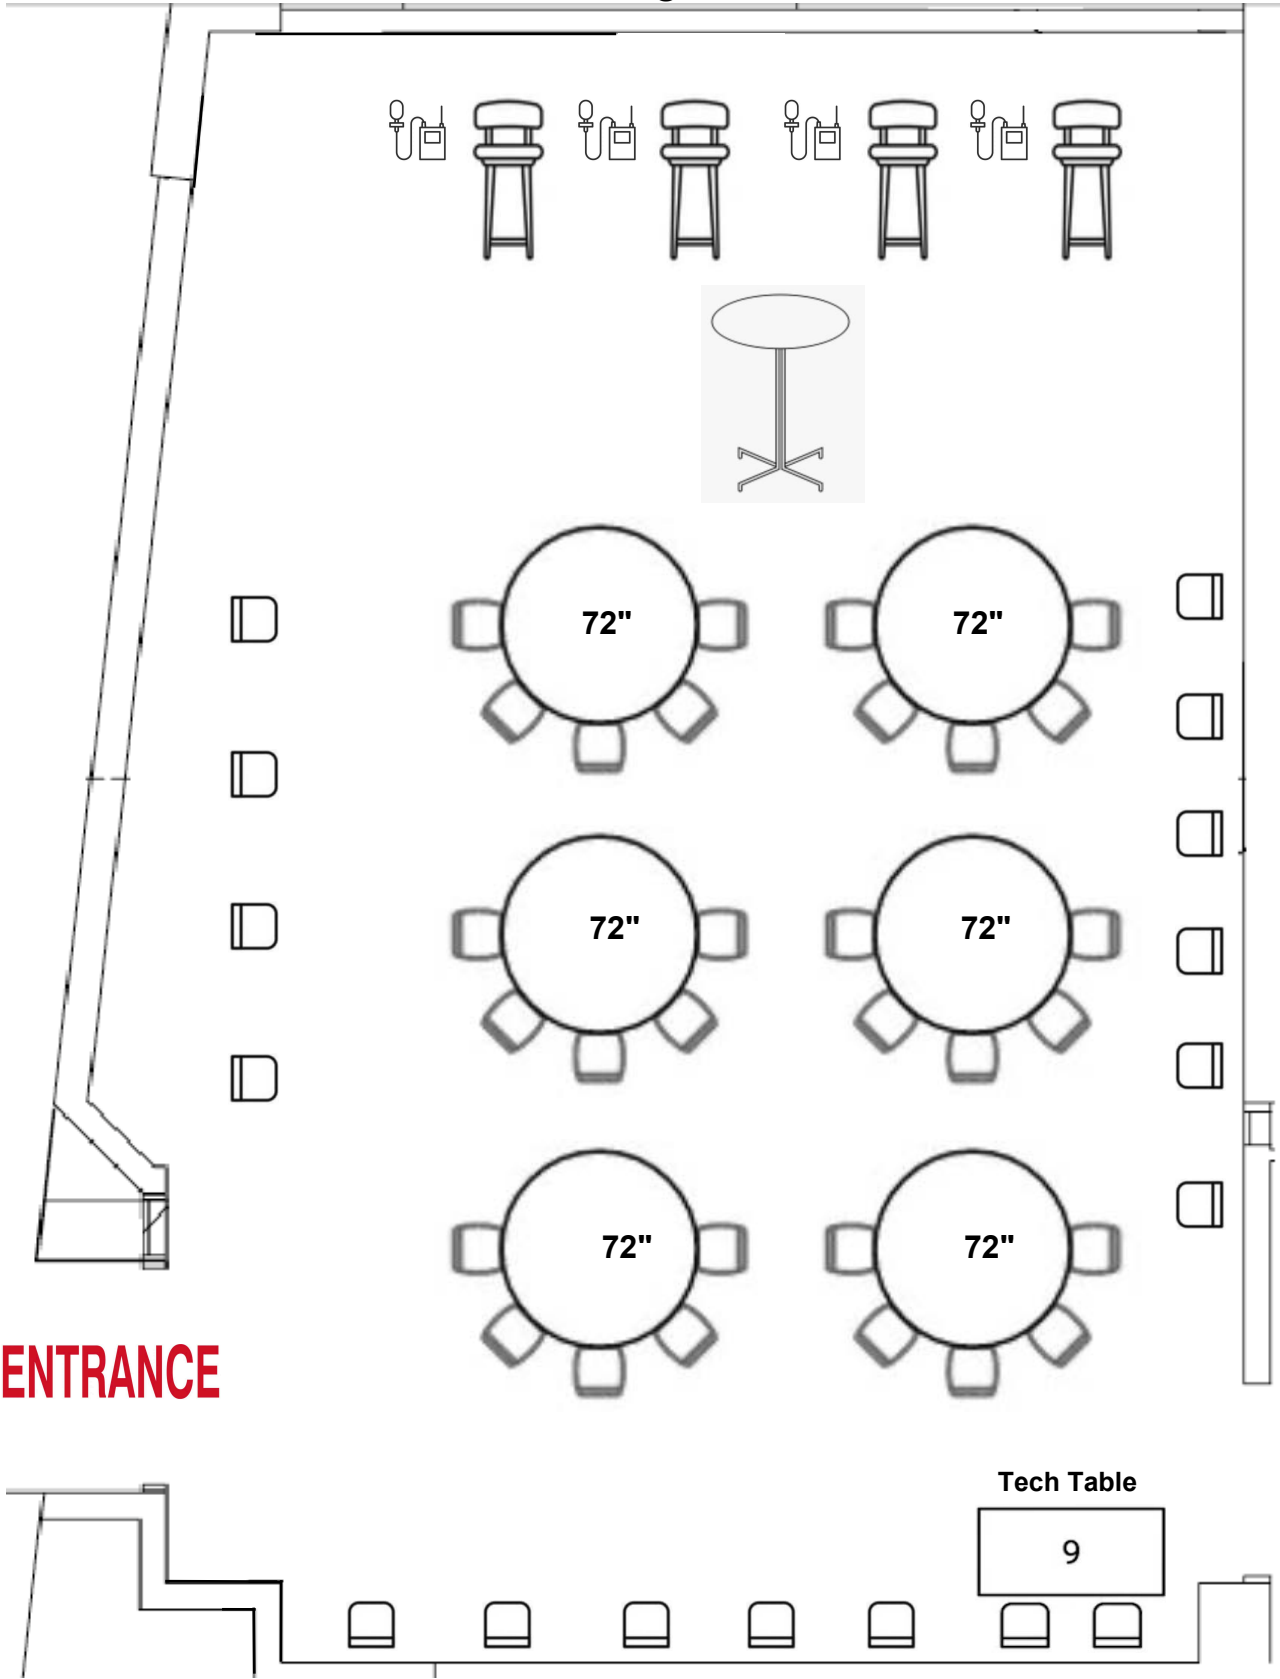

WCC Requirements:

Tables/Chairs: (6) 60" Crescent Rounds, (1) 30" Round Cocktail Table, (15) Chairs around the room, (1) 6'x30" w/(2) chairs for Tech Table as shown

Projection In-House AV: Wireless Lavalier Microphones

TEG: (4) 42" Bar Stools

Version Final 8/1/26


Chairs: 20" W/D with angle

back rest @ 100 degrees


Chairs: 42" Back to Back

Prepared By: EJB

SfN 2026 Conference Room 201 - MTE Theater - 364

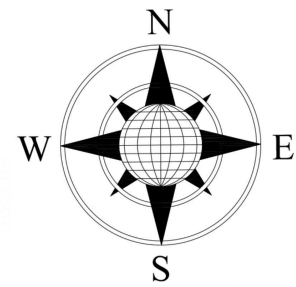

9/30/26

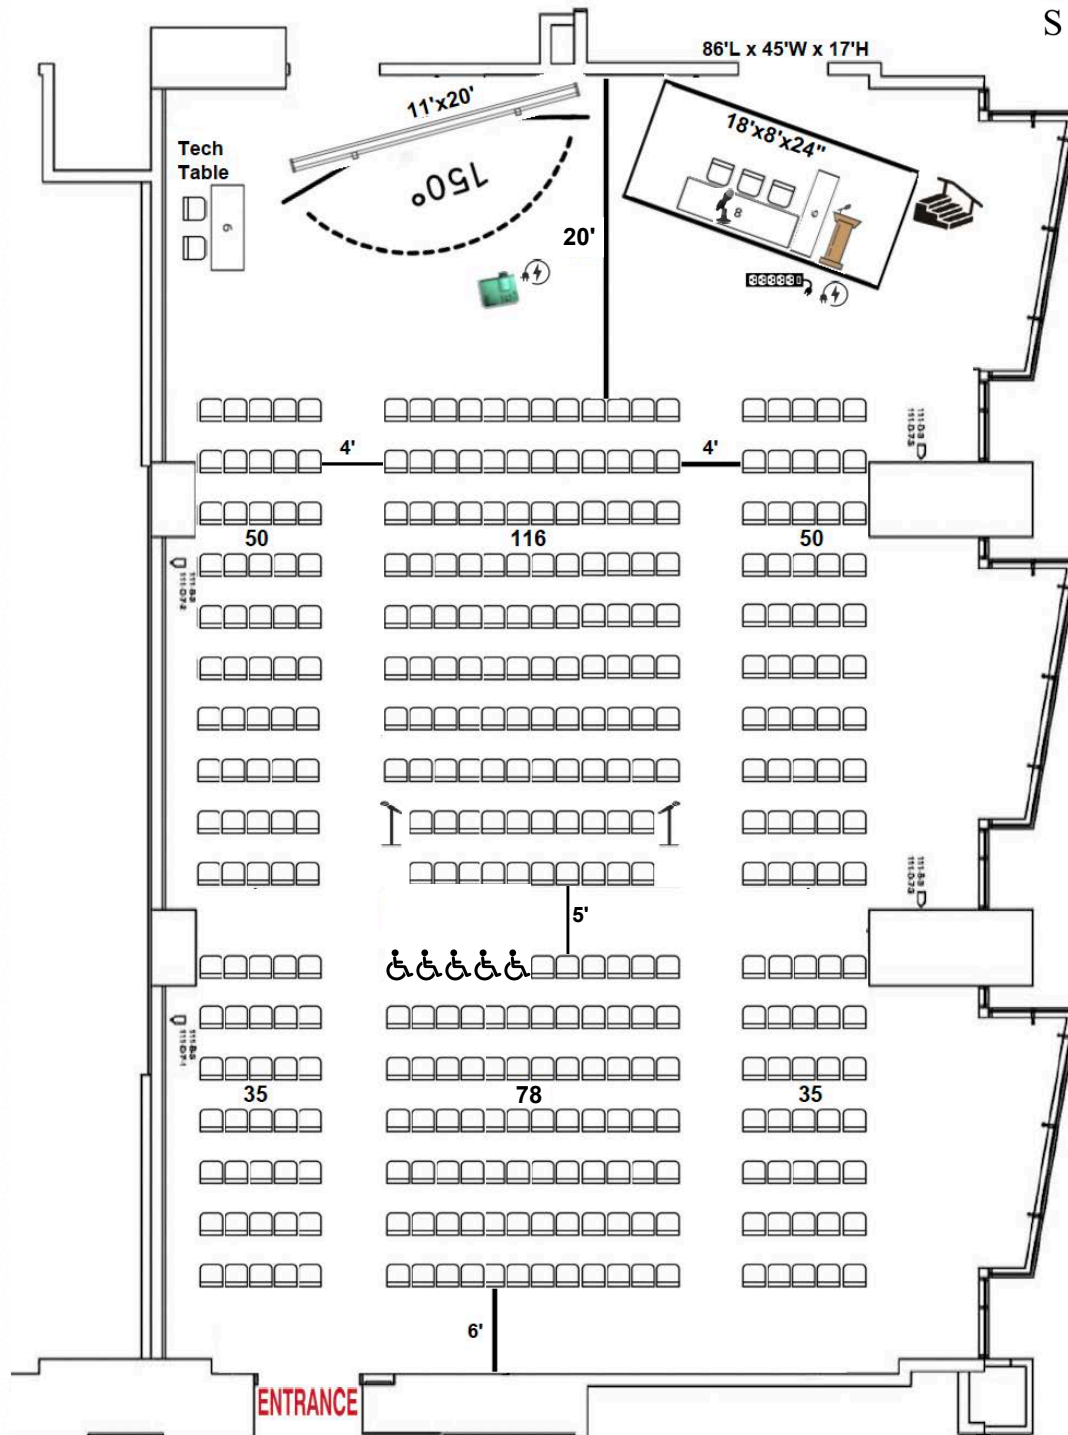

WCC Requirements:

Staging: (1) 18'x8'x24" Stage. Stairs and railings required.

Lectern: (1) Standing Lectern

Tables/Chairs: (1) 8'x30" w/(3) chairs, (1) 6'x30" w/(2) chairs for Tech Table as shown

Lighting: Preset lighting out over the screen

Electric: AIS to run power to equipment using wall outlets unless otherwise noted

Atlantic Images and Sound: (1) 11'x20' Screen, (1) Laser Projector, Misc AV Equipment

Projection In-House AV: (1) Lectern Mic, (1) Wired Table Mic, (2) Wired Aisle Mics, (1) Audio DI for Laptop


TEG: (1) 6'x18" Table placed onstage up/down stage as shown

▪ Current As Of: 09-29-26
▪ Job No: 2611013
▪ Drawn By: sa
▪ Scale: Fit To Page

Disclaimer
Every effort has been made to ensure the accuracy of all information contained on this floor plan. However no warranties, either expressed or implied are made with respect to this floor plan. If the location of building columns, utilities or other architectural components of the facility is a consideration in the construction or usage of an exhibit, it is the sole responsibility of the exhibitor to physically inspect the facility to verify all dimensions and locations.



CONCOURSE

202A

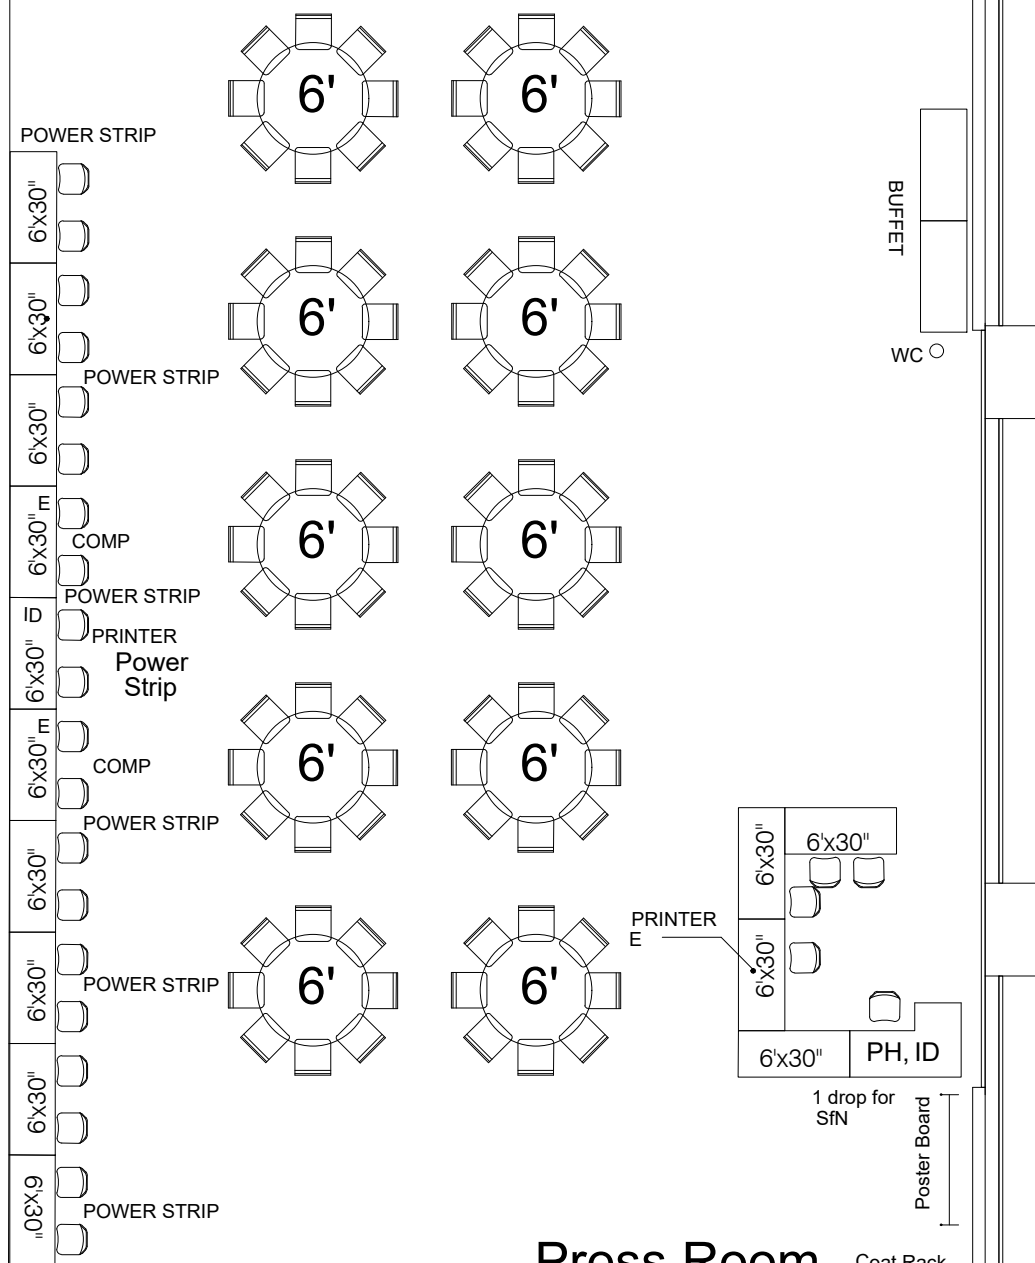

Version Final 8/1/26
Prepared By: EJB

SfN 2026
Room 202B
Theater - 48

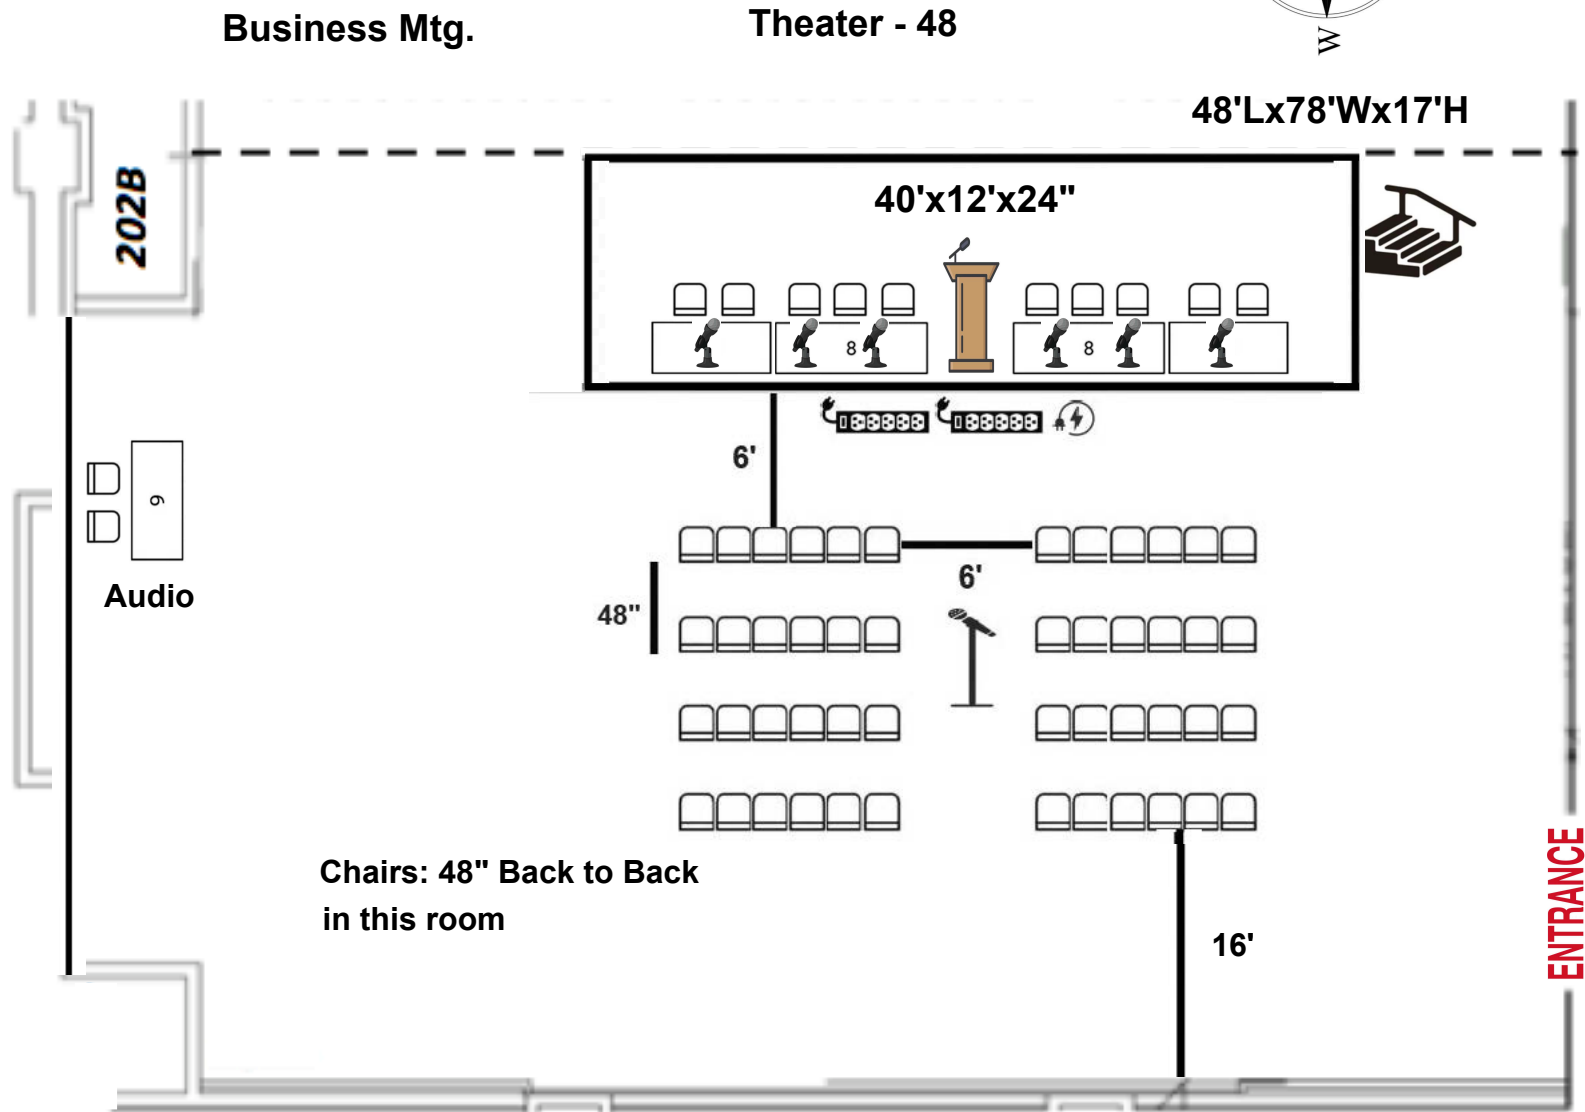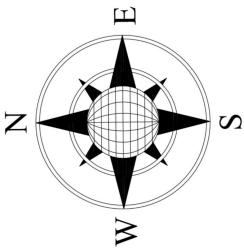

WCC Requirements:

Staging: (1) 40'x12'x24" Stage. Stairs and railings required.

Lectern: (1) Standing Lectern

Tables/Chairs: (2) 8'x30" w/(6) total chairs, (2) 6'x30" w/(4) total chairs, (1) 6'x30" w/(2) chairs for Tech Table as shown

Lighting: Preset room lighting out over the stage

Electric: Atlantic Images and Sound and Projection to run power to equipment using wall outlets unless otherwise not



Atlantic Images and Sound: N/A

Projection In-House AV: (1) Lectern Mic, (6) Wired Table Mics, (1) Wired Aisle Mic (1) Audio DI for Laptop

TEG: N/A

Version Final - 8/1/26
Prepared By: EJB

SfN 2026 Conference Room 202 B Theater - 48

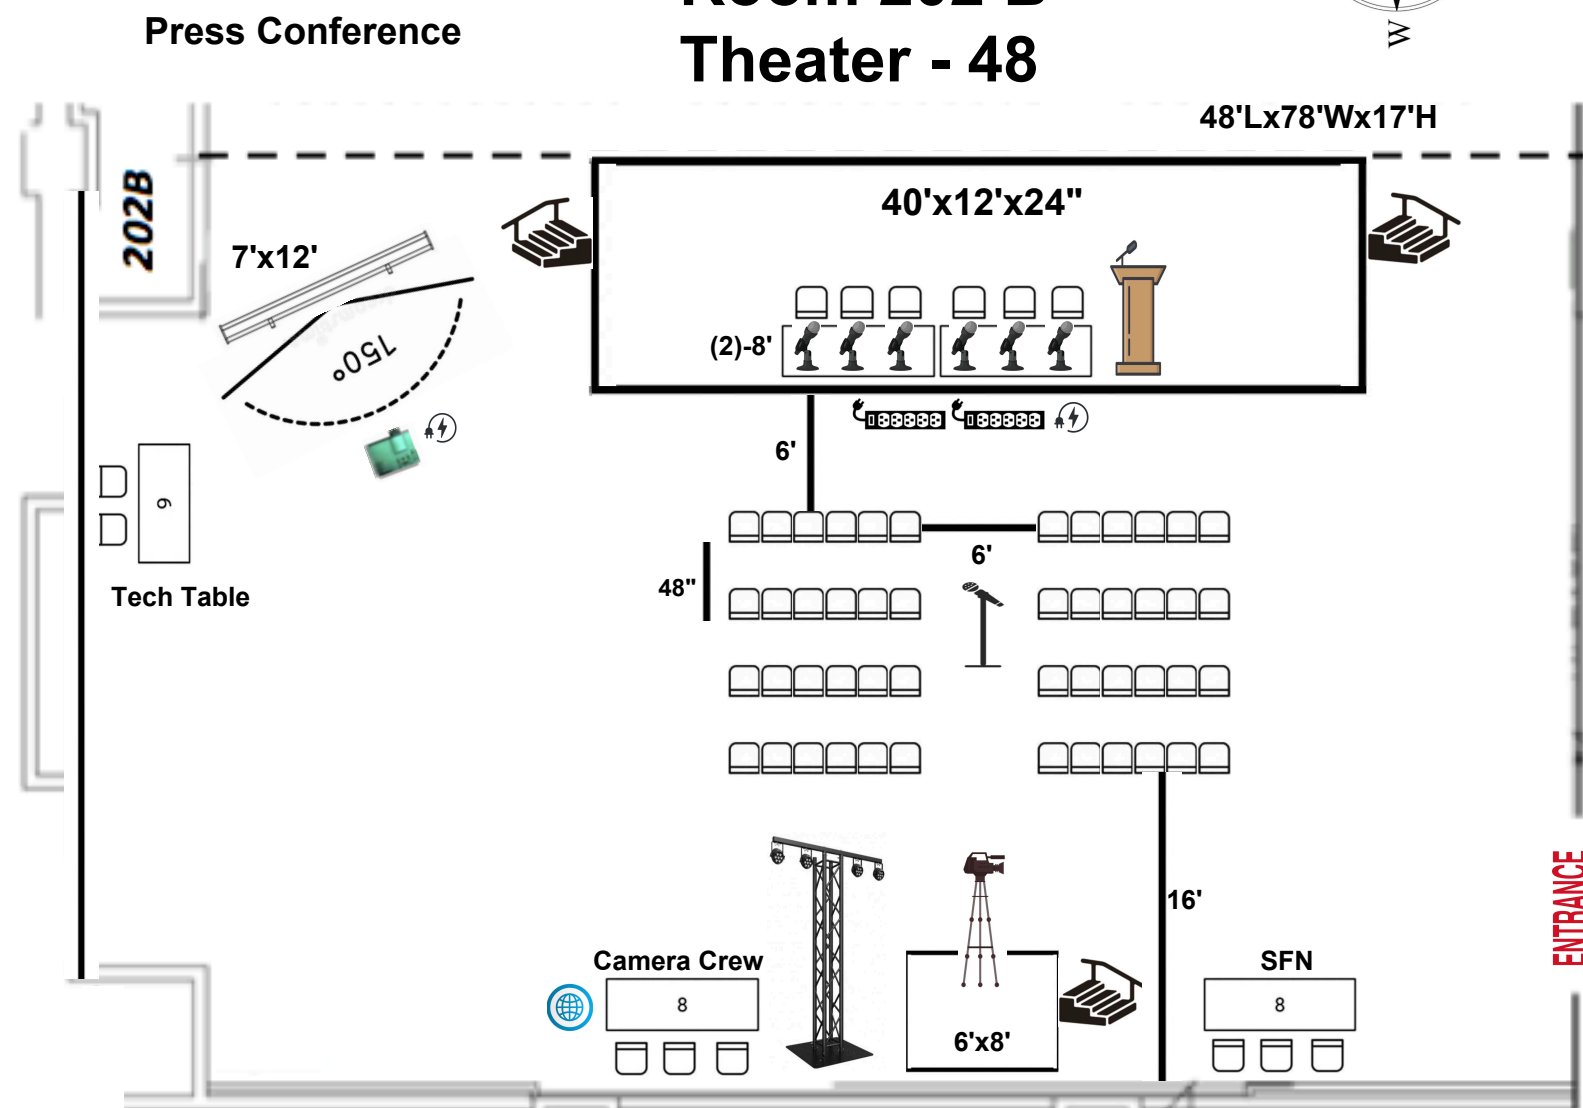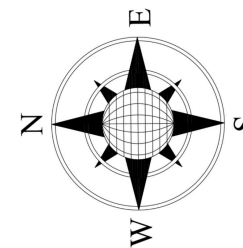

WCC Requirments:

Staging: (1) 40'x12'x 24" Stage. Stairs and railings required.

(1) 6'x8' riser to be used as a camera riser. Stairs and railings required.

Tables/Chairs: (2) 8'x30" w/(6) total chairs, (2) 6'x30" w/(4) total chairs,

(1) 6'x30" w/(2) chairs for Tech Table, (1) 8'x30" w/(3) chairs for Camera Crew,

(1) 8'x30" w/(3) chairs for SfN

Lighting: Preset room lighting out over the screen

Electric: AIS to run power using wall outlets for AIS equipment,

(1) seperate 20amp drop requested in the back of the room for camera crew and lighting

Atlantic Images and Sound: (1) 7'x12' Screen, (1) Laser Projector, Misc AV Equipment

Projection In-House AV: (1) Lectern Mic, (6) Wired Table Mics, (1) Wired Aisle Mic,

(1) Audio DI for Laptop



Internet: Camera Crew table.




Press Interview Room

ROOM
203B

Power
Strip



ROOM
203A

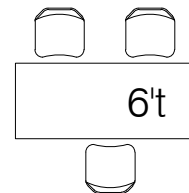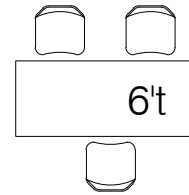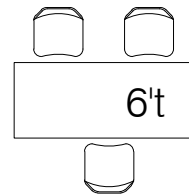

CONCOURSE

THE EXPO GROUP
theexpogroup.com | 972.580.9000

- Current As Of: 09-29-26
- Job No: 2611013
- Drawn By: sa
- Scale: Fit To Page

Disclaimer

Every effort has been made to ensure the accuracy of all information contained on this floor plan. However no warranties, either expressed or implied are made with respect to this floor plan. If the location of building columns, utilities or other architectural components of the facility is a consideration in the construction or usage of an exhibit, it is the sole responsibility of the exhibitor to physically inspect the facility to verify all dimensions and locations.

ROOM 204A Infant Care

LOCKER

75x21x73

6't

CUBE

CUBE

CUBE

6't

CUBE

3m x 3m

6't

TABLE W/ PAD

TRASH CAN

E

6't

TABLE W/ PAD

TRASH CAN

E

TABLE
WITH
PAD

6't

DIAPER
PAIL

WATER
COOLER
TRASH
CAN

THE EXPO GROUP
theexpogroup.com | 972.580.9000

- Current As Of: 09-29-26
- Job No: 2611013
- Drawn By: sa
- Scale: Fit To Page

Disclaimer

Every effort has been made to ensure the accuracy of all information contained on this floor plan. However no warranties, either expressed or implied are made with respect to this floor plan. If the location of building columns, utilities or other architectural components of the facility is a consideration in the construction or usage of an exhibit, it is the sole responsibility of the exhibitor to physically inspect the facility to verify all dimensions and locations.


Version Final - 8/1/26
Prepared By: EJB

SfN 2026 Conference

Meeting Room 206

Rounds - 150

Short Course- Friday
Advocacy Event
Animal in Research
CWIN Luncheon

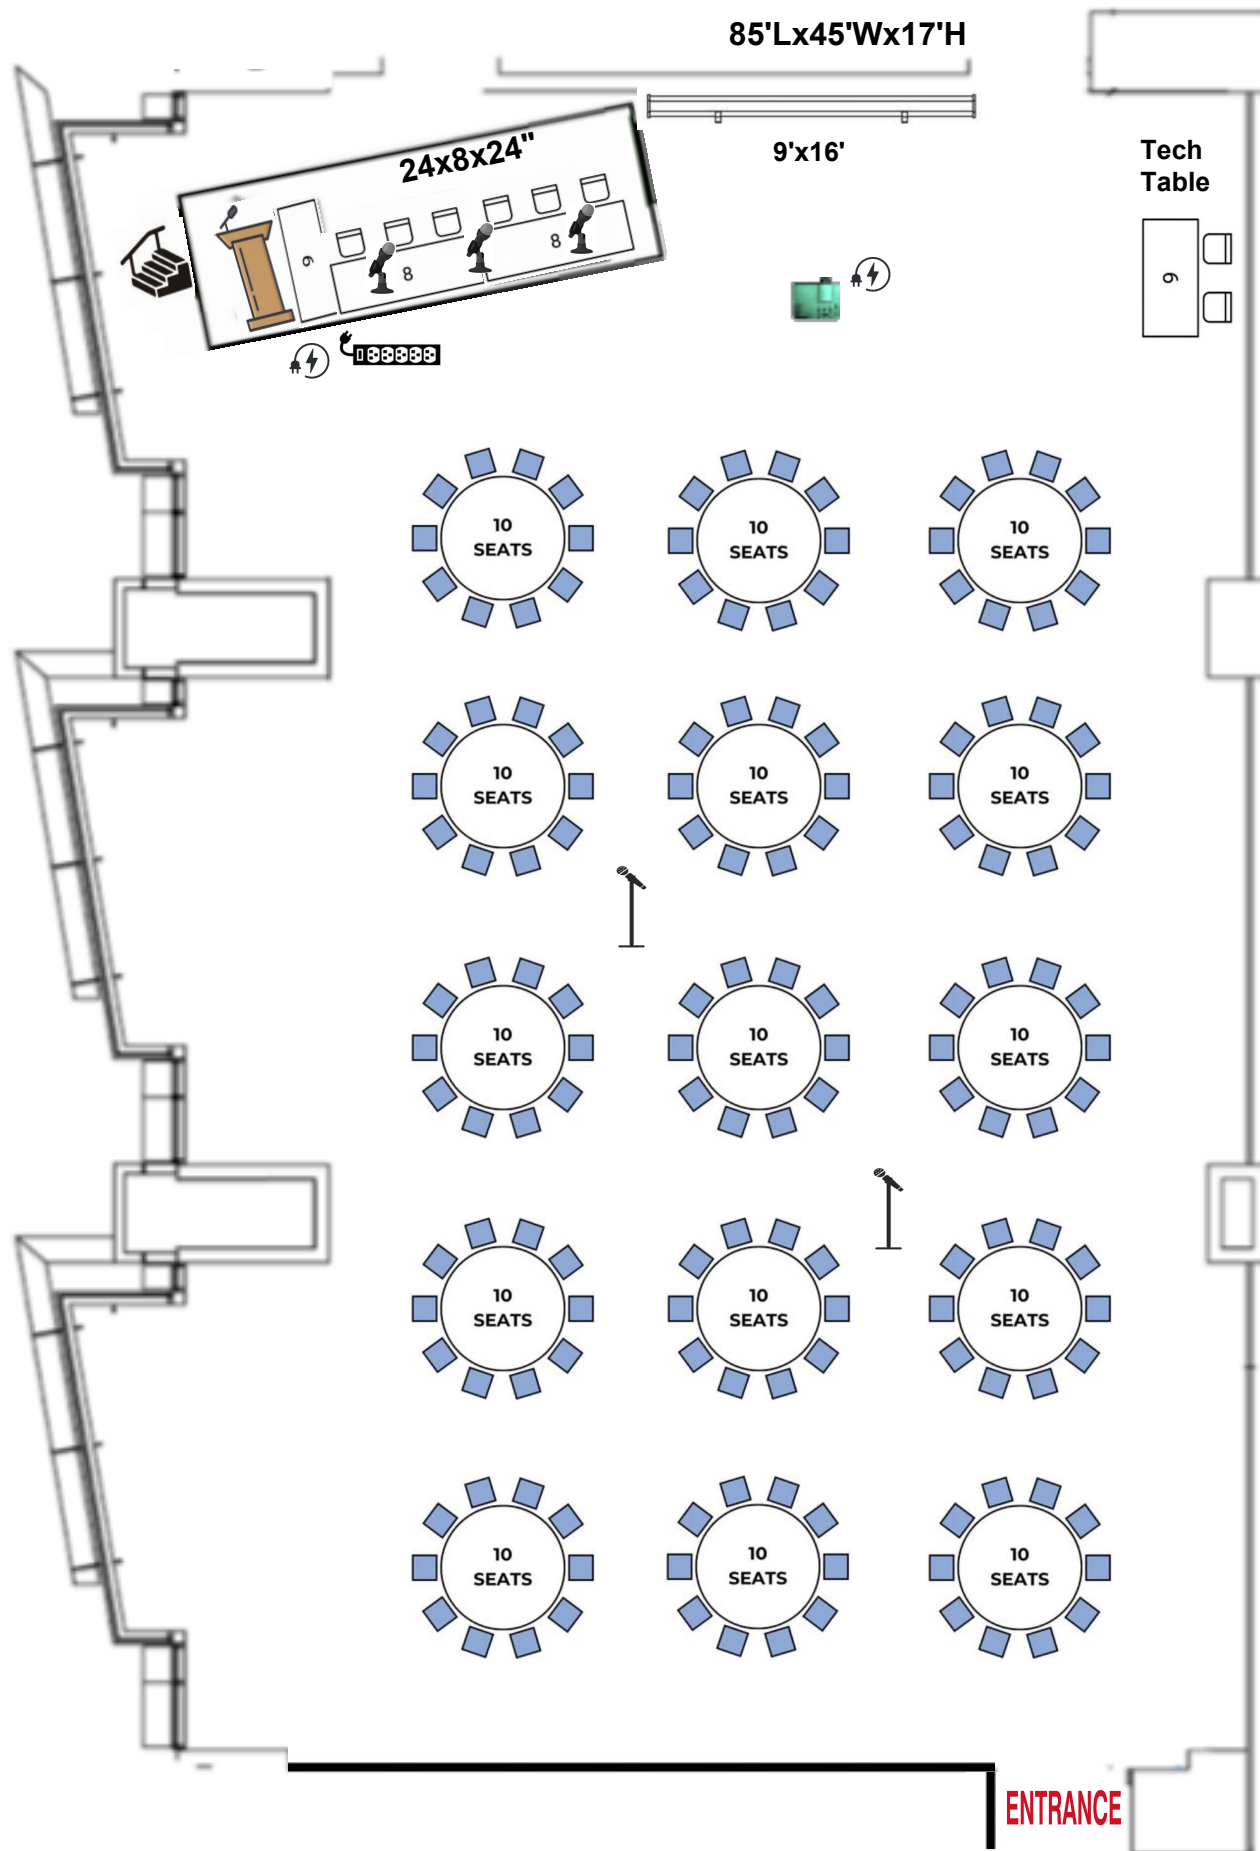

WCC Requirements:

Staging: (1) 24'x8'x24" Stage. Stairs and railings required.

Lectern: (1) Standing Lectern

Tables/Chairs: (2) 8'x30" w/(6) total chairs, (1) 6'x30" w/(2) chairs Tech Table as shown (15) 72" Rounds w/(10) chairs per table

Lighting: Preset room lighting out over the screens

Electric: AIS to run power to equipment using wall outlets unless otherwise noted

Atlantidmages and Sound: (1) 9'x16' Screen, (1) Laser Projector, Misc AV Equipment

Projection In-House AV: (1) Lectern Mic, (3) Wired Table Mics, (2) Wired Aisle Mics, (1) Audio DI for Laptop

TEG: (1) 6'x18" Table onstage placed up/down stage as shown

Version Final 8/1/26

Chairs: 20" W/D w/angle



back rest @100 degrees

Chairs: 42" Back to Back

Prepared By: EJB

**SfN 2026 Conference
Room 207 A - PDW #1
Theater - 253 + Rounds for 80**

9/30/26

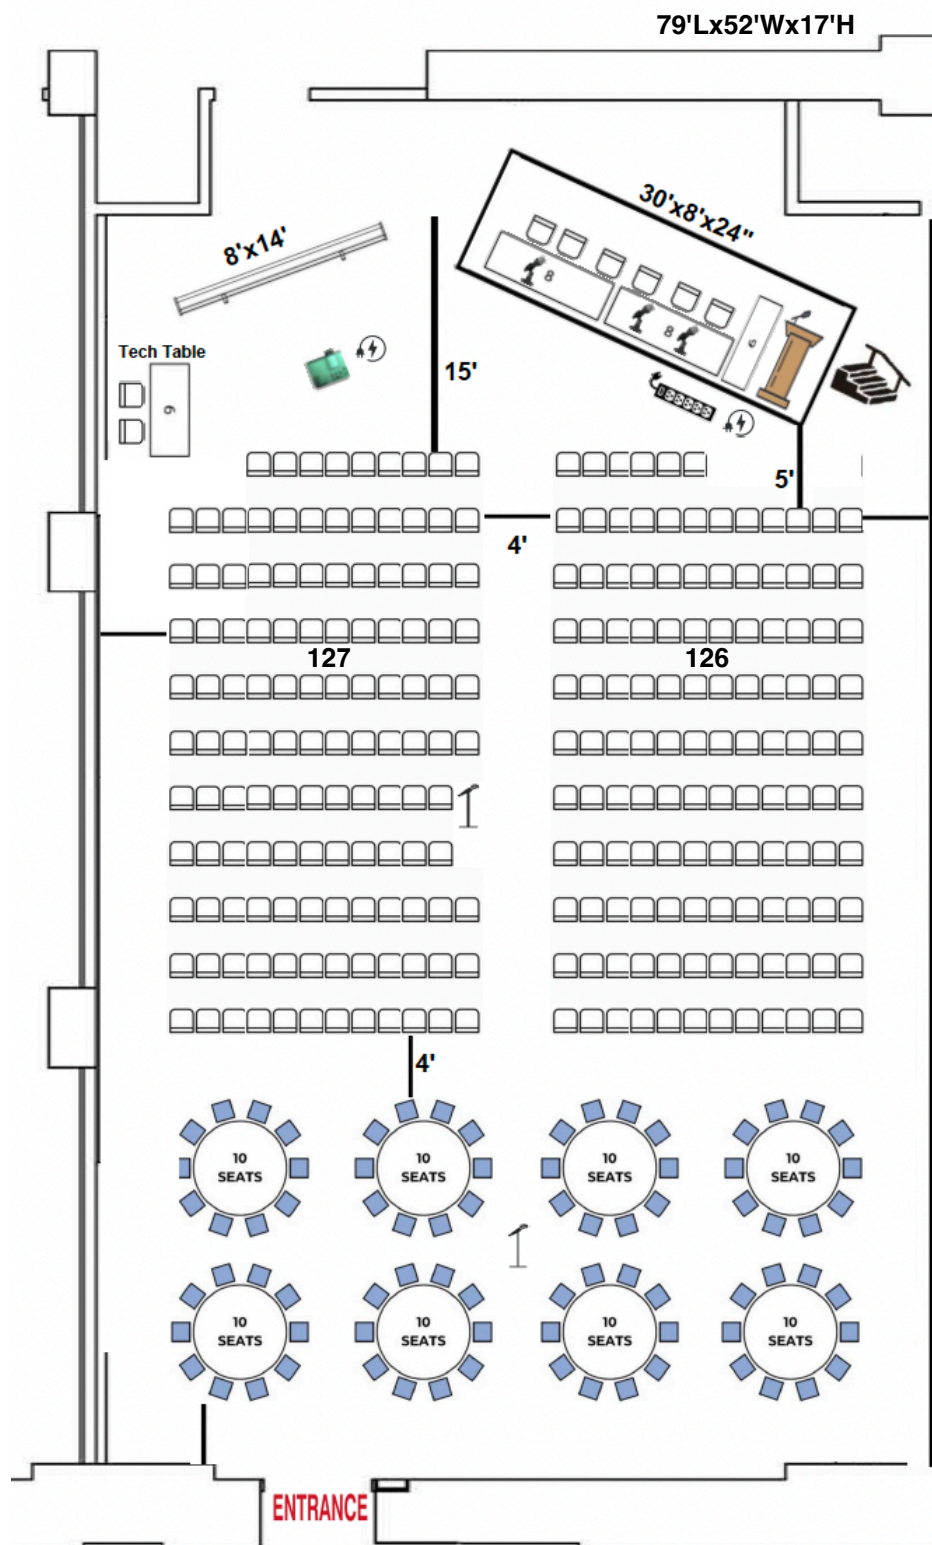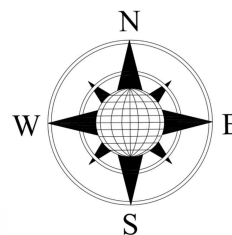

WCC Requirements:

Staging: (1) 30'x8'x24" Stage. Stairs and railings required.

Lectern: (1) Standing Lectern

Table/Chairs: (2) 8'x30" w/(6) total chairs, (1) 6'x30" w/(2) total chairs for Tech Tables as shown,

(8) 72" Rounds w/(10) chairs per Table

Lighting: Preset room lighting out over the screen



Electric: AIS to run power for equipment using wall power unless otherwise noted

Atlantic Images and Sound: (1) 8'x14' Screen, (1) Laser Projector, Misc AV Equipment

Projection In-House AV: (1) Lectern Mic, (3) Wired Table Mics, (2) Wired Aisle Mics, (1) Audio DI for Laptop

TEG: (1) 6'x18" Table onstage placed up/down stage as shown

SfN 2026 Conference
Meeting Room 207B - PDW #2
Theater - 230 Rounds - 80

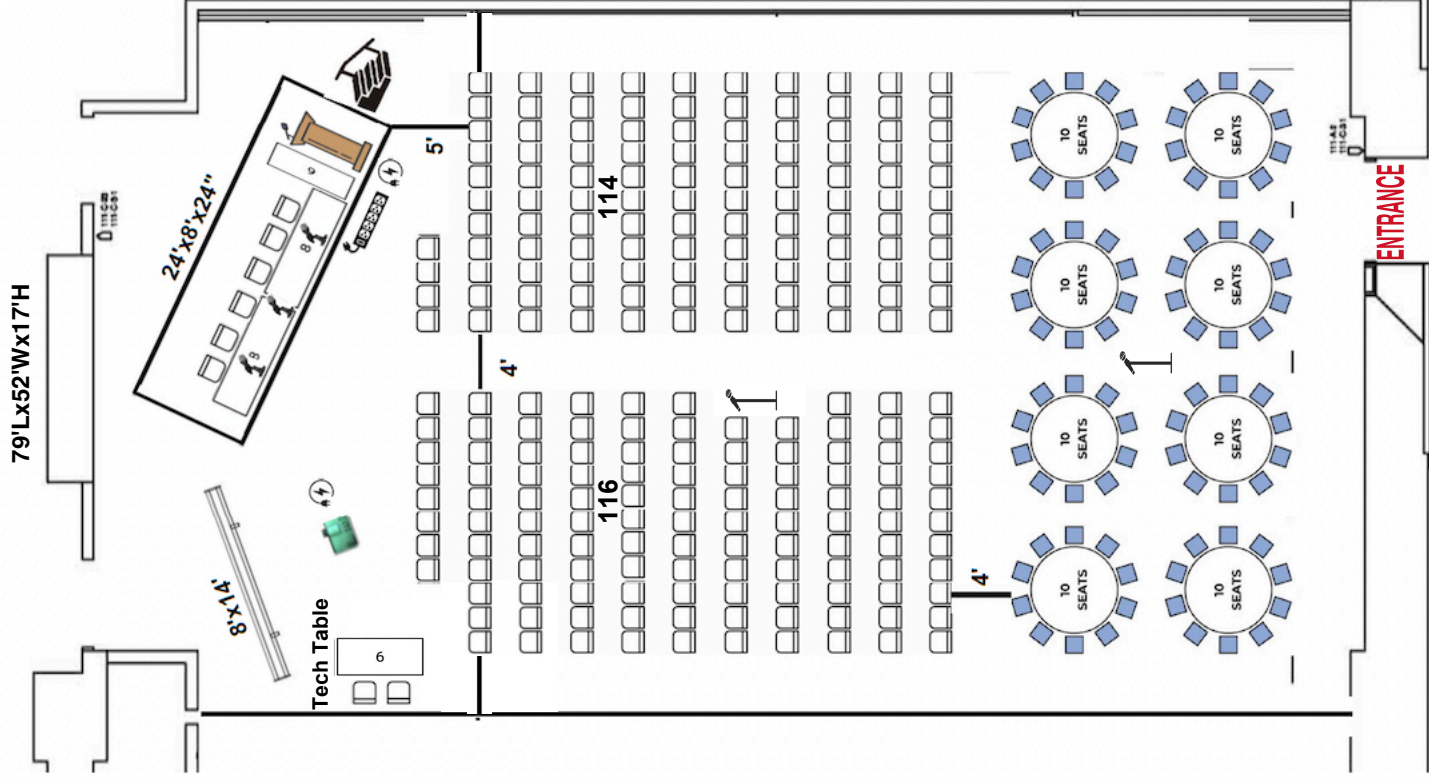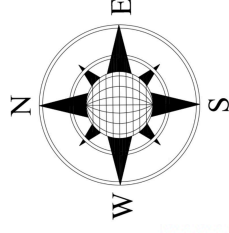

WCC Requirements:

Staging: (1) 24'x8'x24" Stage. Stairs and railings required.

Lectern: (1) Standing Lectern

Table/Chairs: (2) 8'x30" w/(6) total chairs, (1) 6'x30" w/(2) total chairs for Tech Tables as shown

Lighting: Preset room lighting out over the screen

Electric: AIS to run power to equipment using wall outlets unless otherwise noted

Atlantic Images and Sound: (1) 8'x14' Screen, (1) Laser Projector, Misc AV Equipment

Projection In-House AV: (1) Lectern Mic, (3) Wired Table Mics, (2) Wired Aisle Mics, (1) Audio DI for Laptop


TEG: (1) 6'x18" Table onstage placed up/down stage as shown

SfN 2026
Comittee Room
U-Shape 30



SfN 2026
Comittee Room
U-Shape 30

SfN 2026
Comittee Room
U-Shape 30

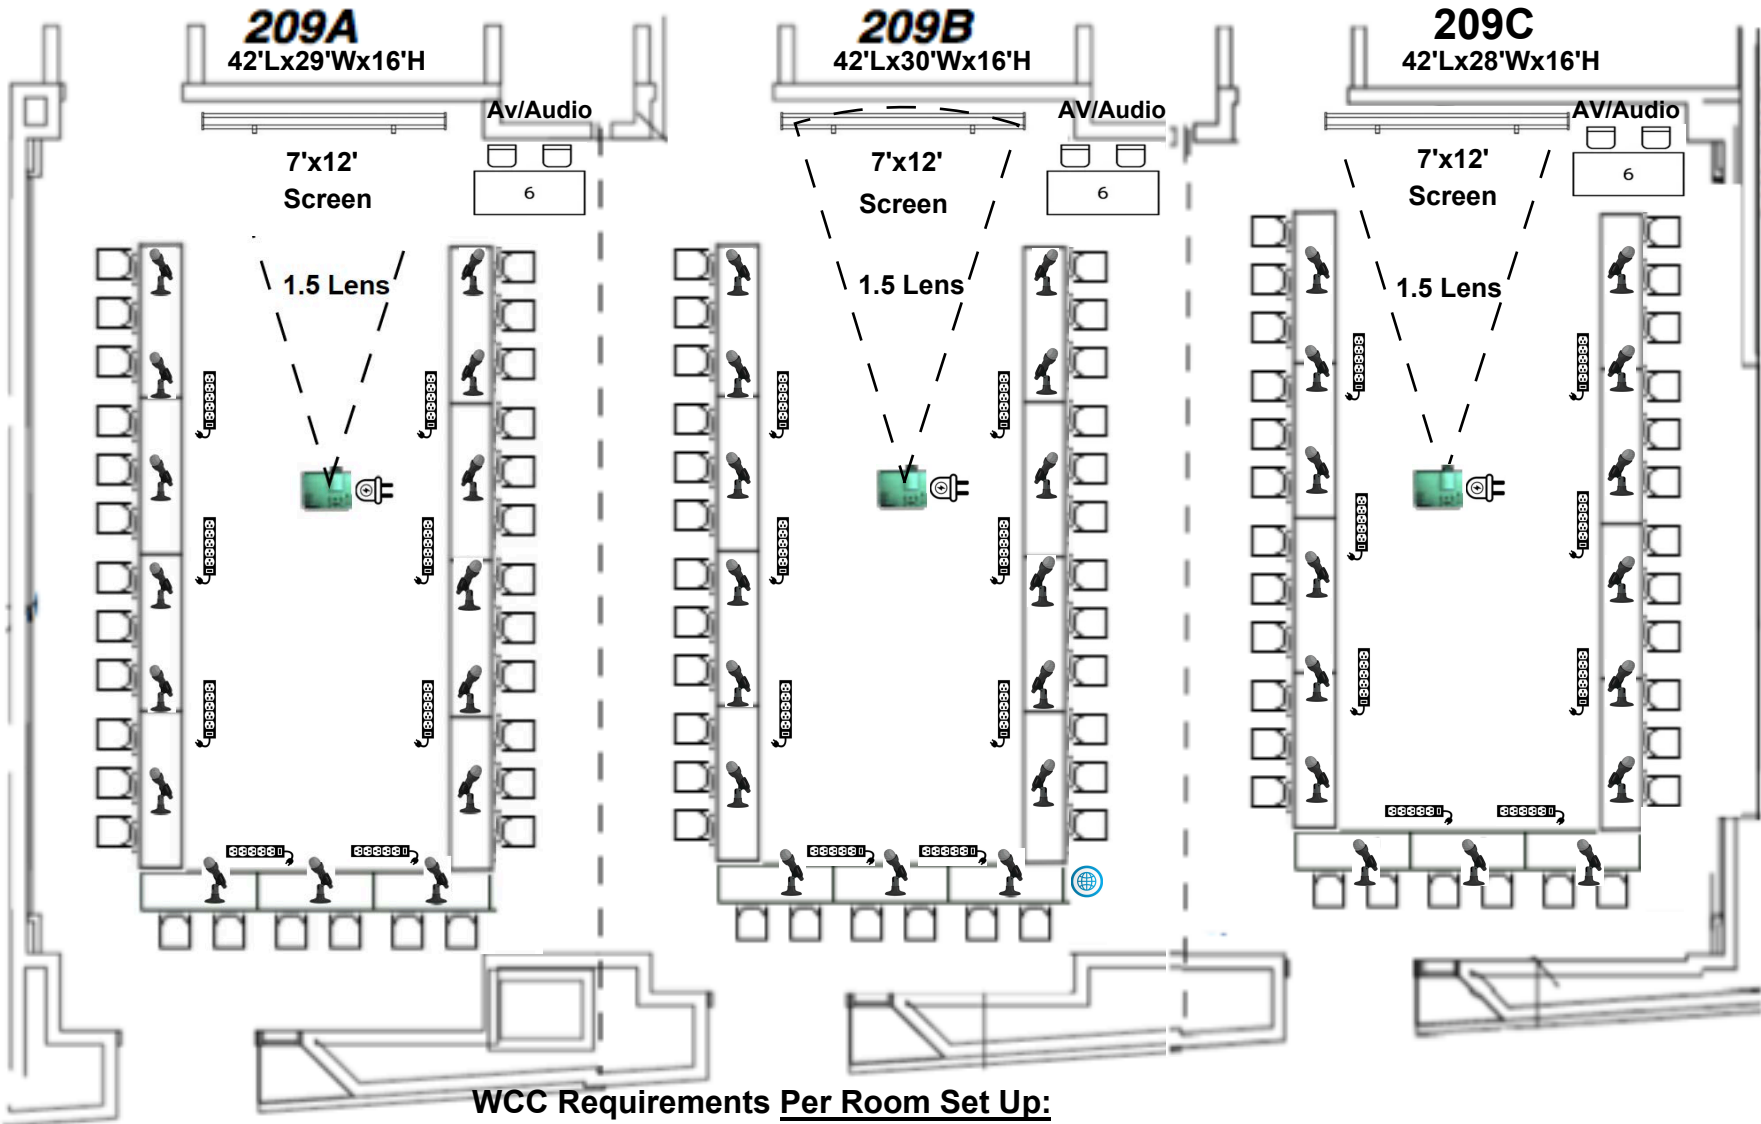

WCC Requirements Per Room Set Up:

Tables/Chairs: (8) 8'x30" w/(3) chairs per table, (3) 6'x30" w/(2) chairs per table,
(1) 6'x30" w/(2) chairs for Tech Table as shown

Lighting: Preset room lighting out over screen

Electric: AIS to run power to equipment using wall outlets otherwise noted

Atlantic Images and Sound: (1) 7'x12' Screen, (1) Laser Projector, All Audio Wireless Push to
Talk Mics + Misc AV Equipment

High-Tech Electric: (8) Power strips per room for Laptops

Internet: 209B only





SFN 2026 Conference

Room 302


Conference Seating - 16

9/30/26

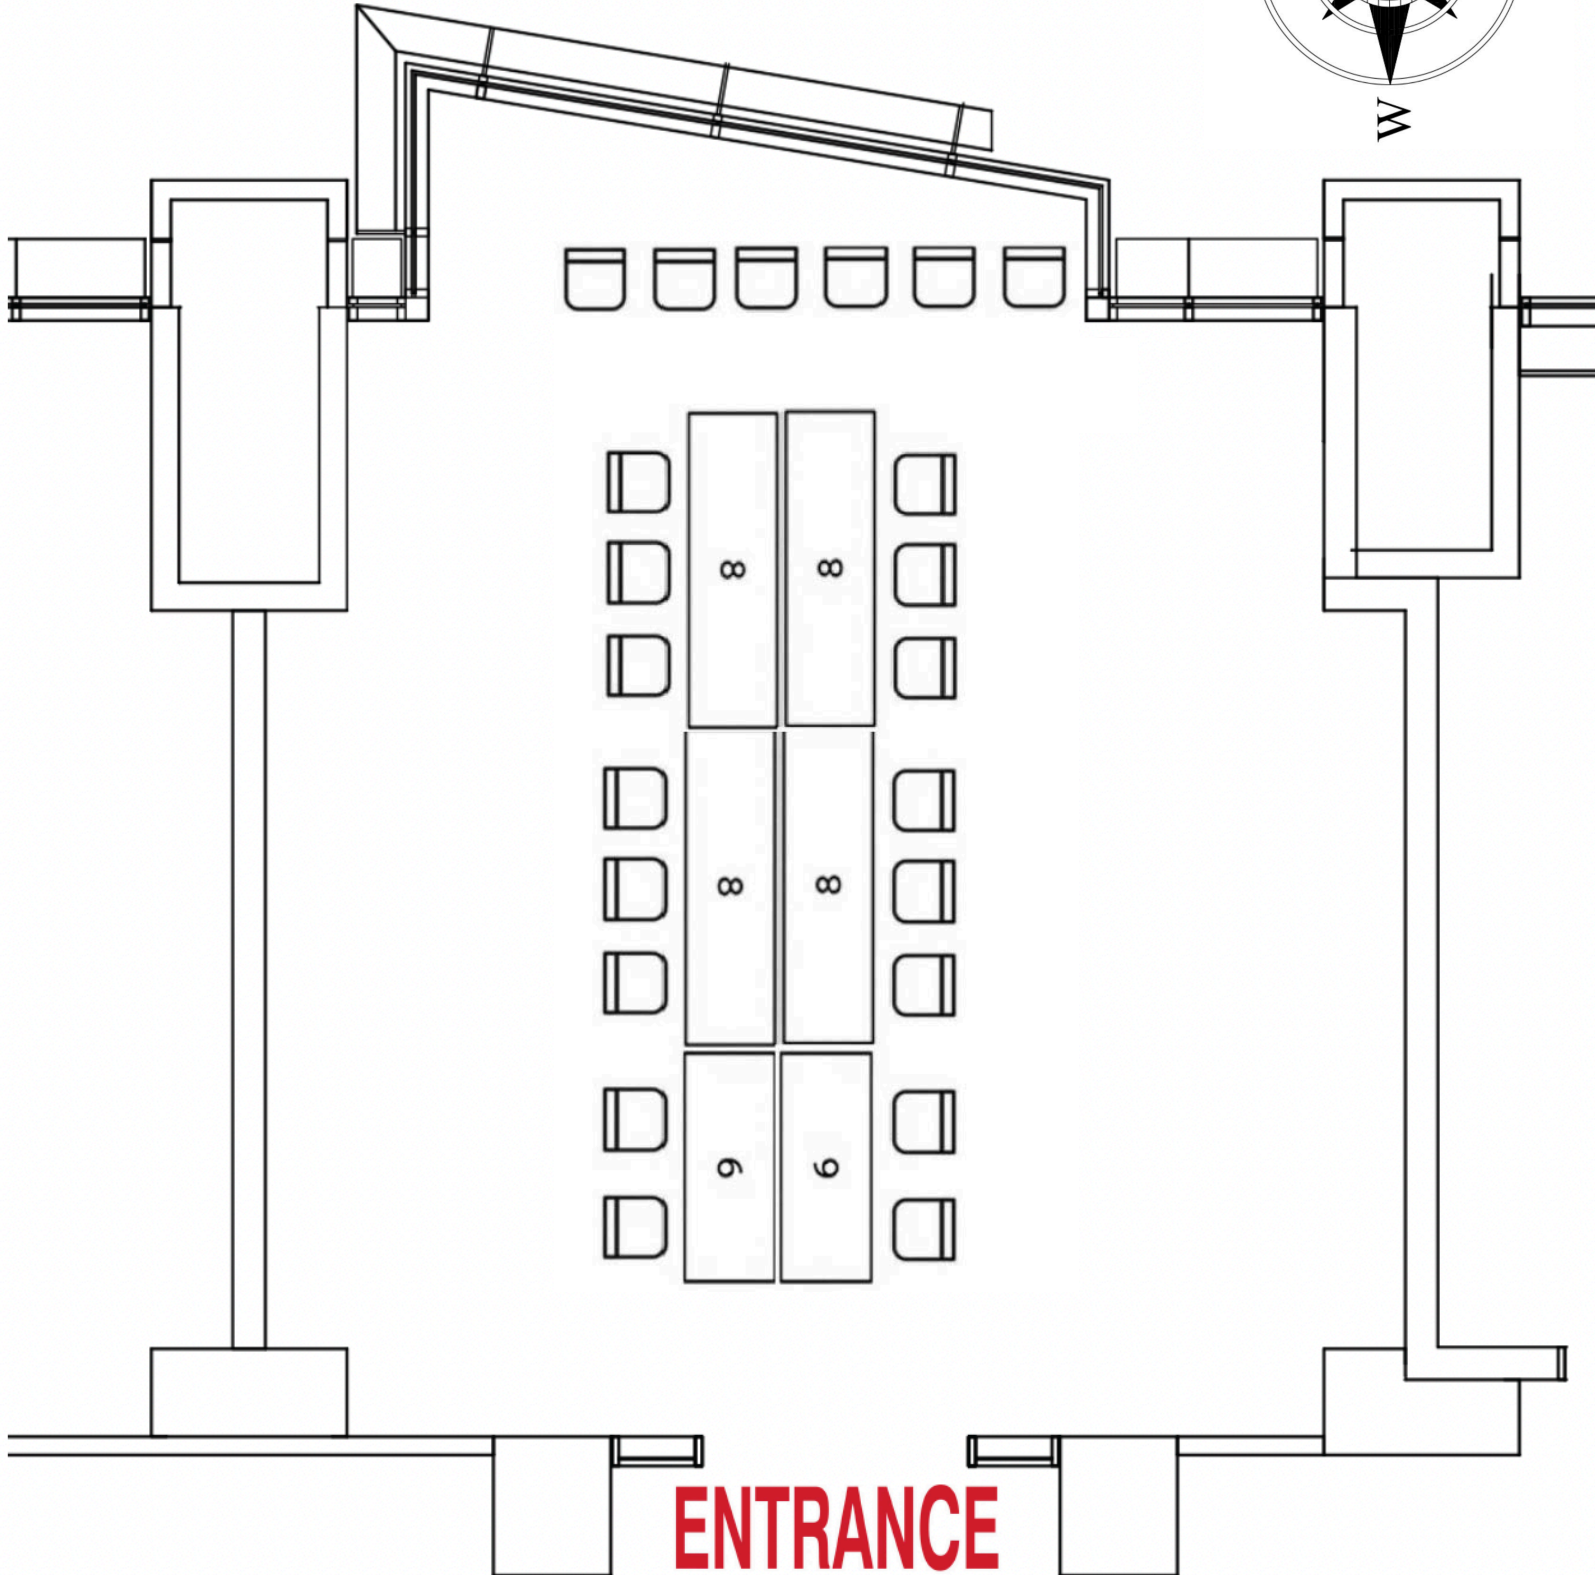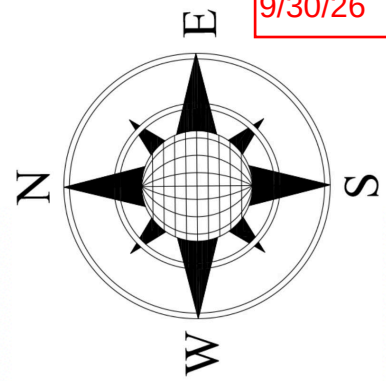

WCC Requirements:


Tables/Chairs: (4) 8'x30" w/(12) Total chairs, (2) 6'x30" w/(4) Total chairs along the wall as shown

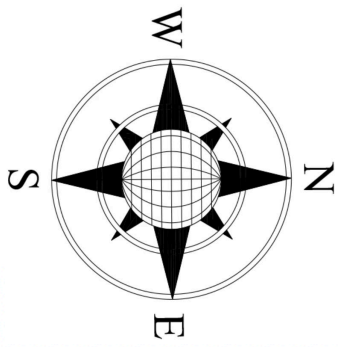

SFN 2026 Conference

Room 304


Conference Seating - 16

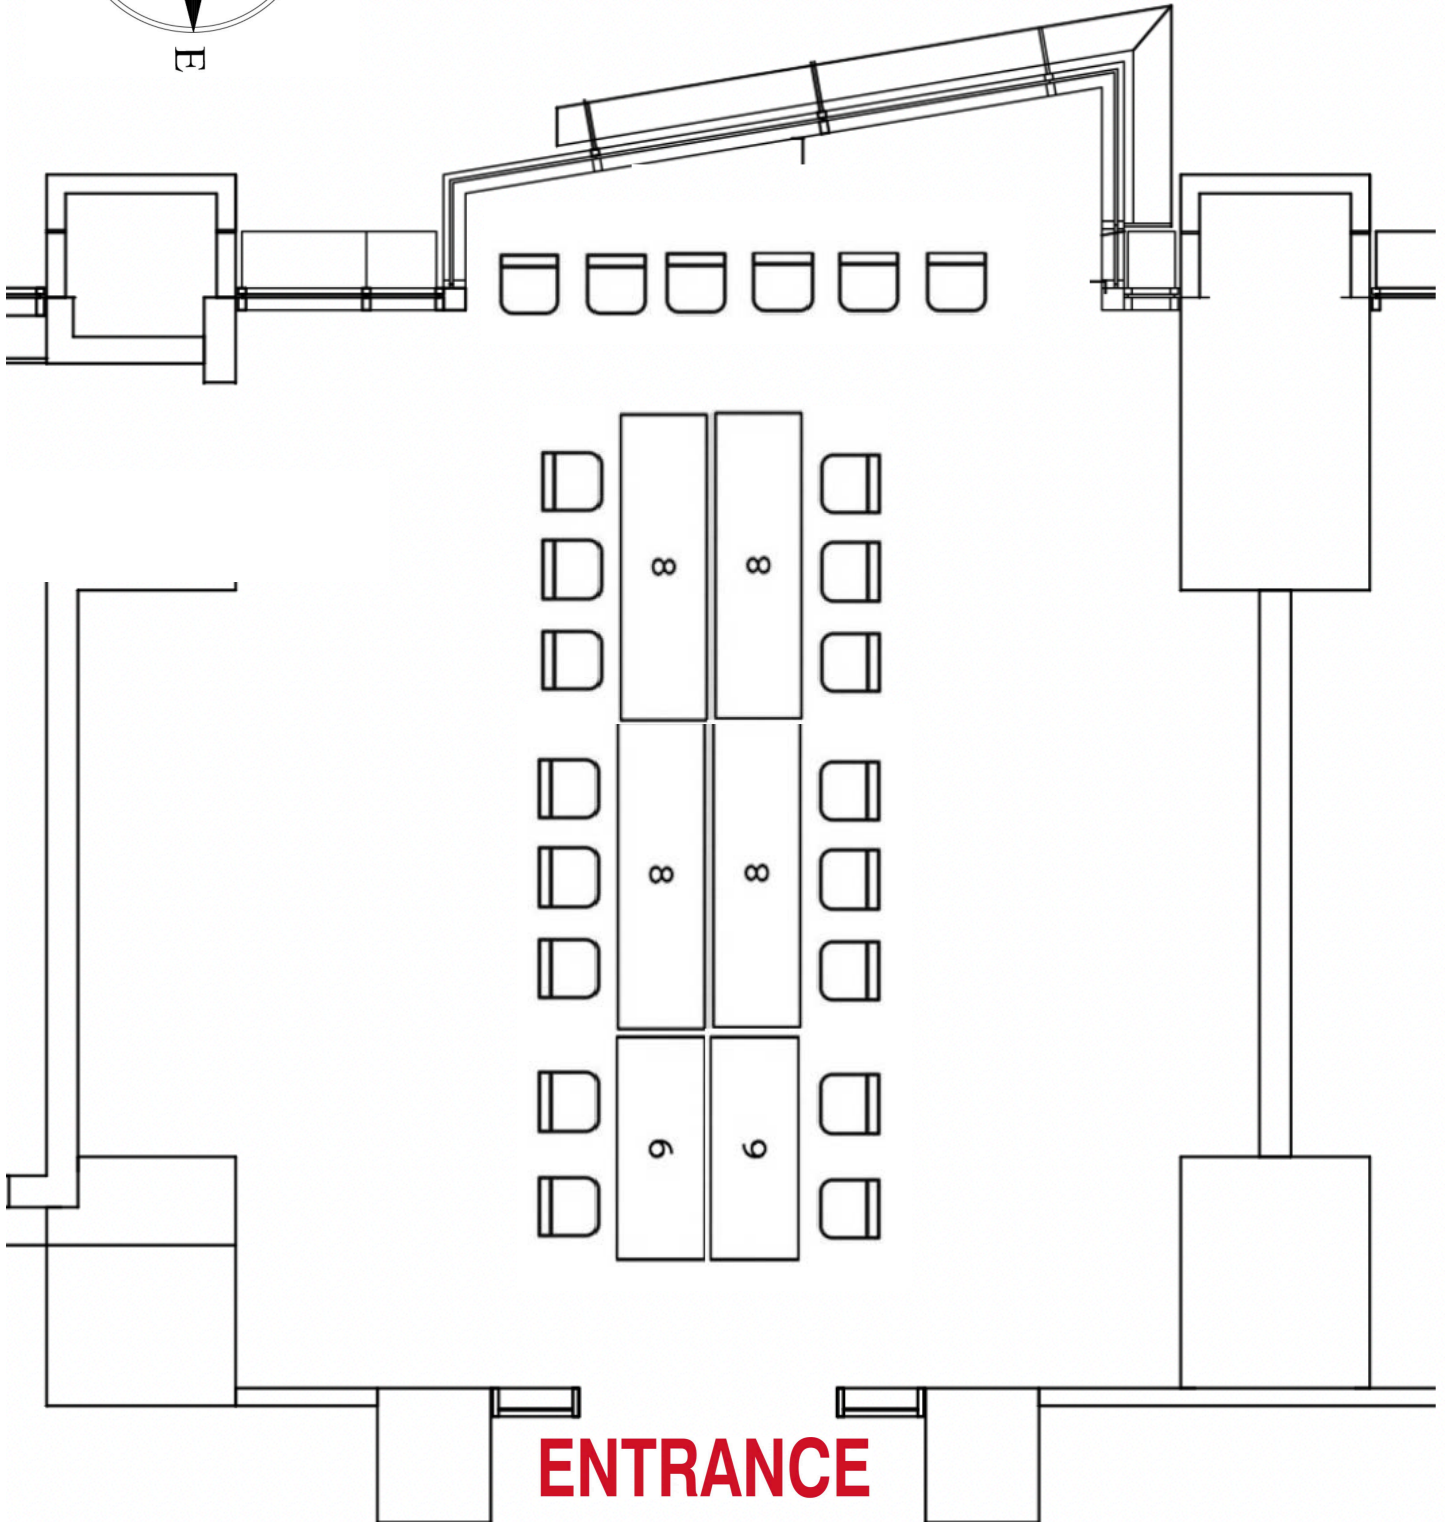

WCC Requirements:

Tables/Chairs: (2) 6'x30" w/(4) Total chairs, (4) 8'x30" w/(12) Total chairs along wall as shown


SfN 2026

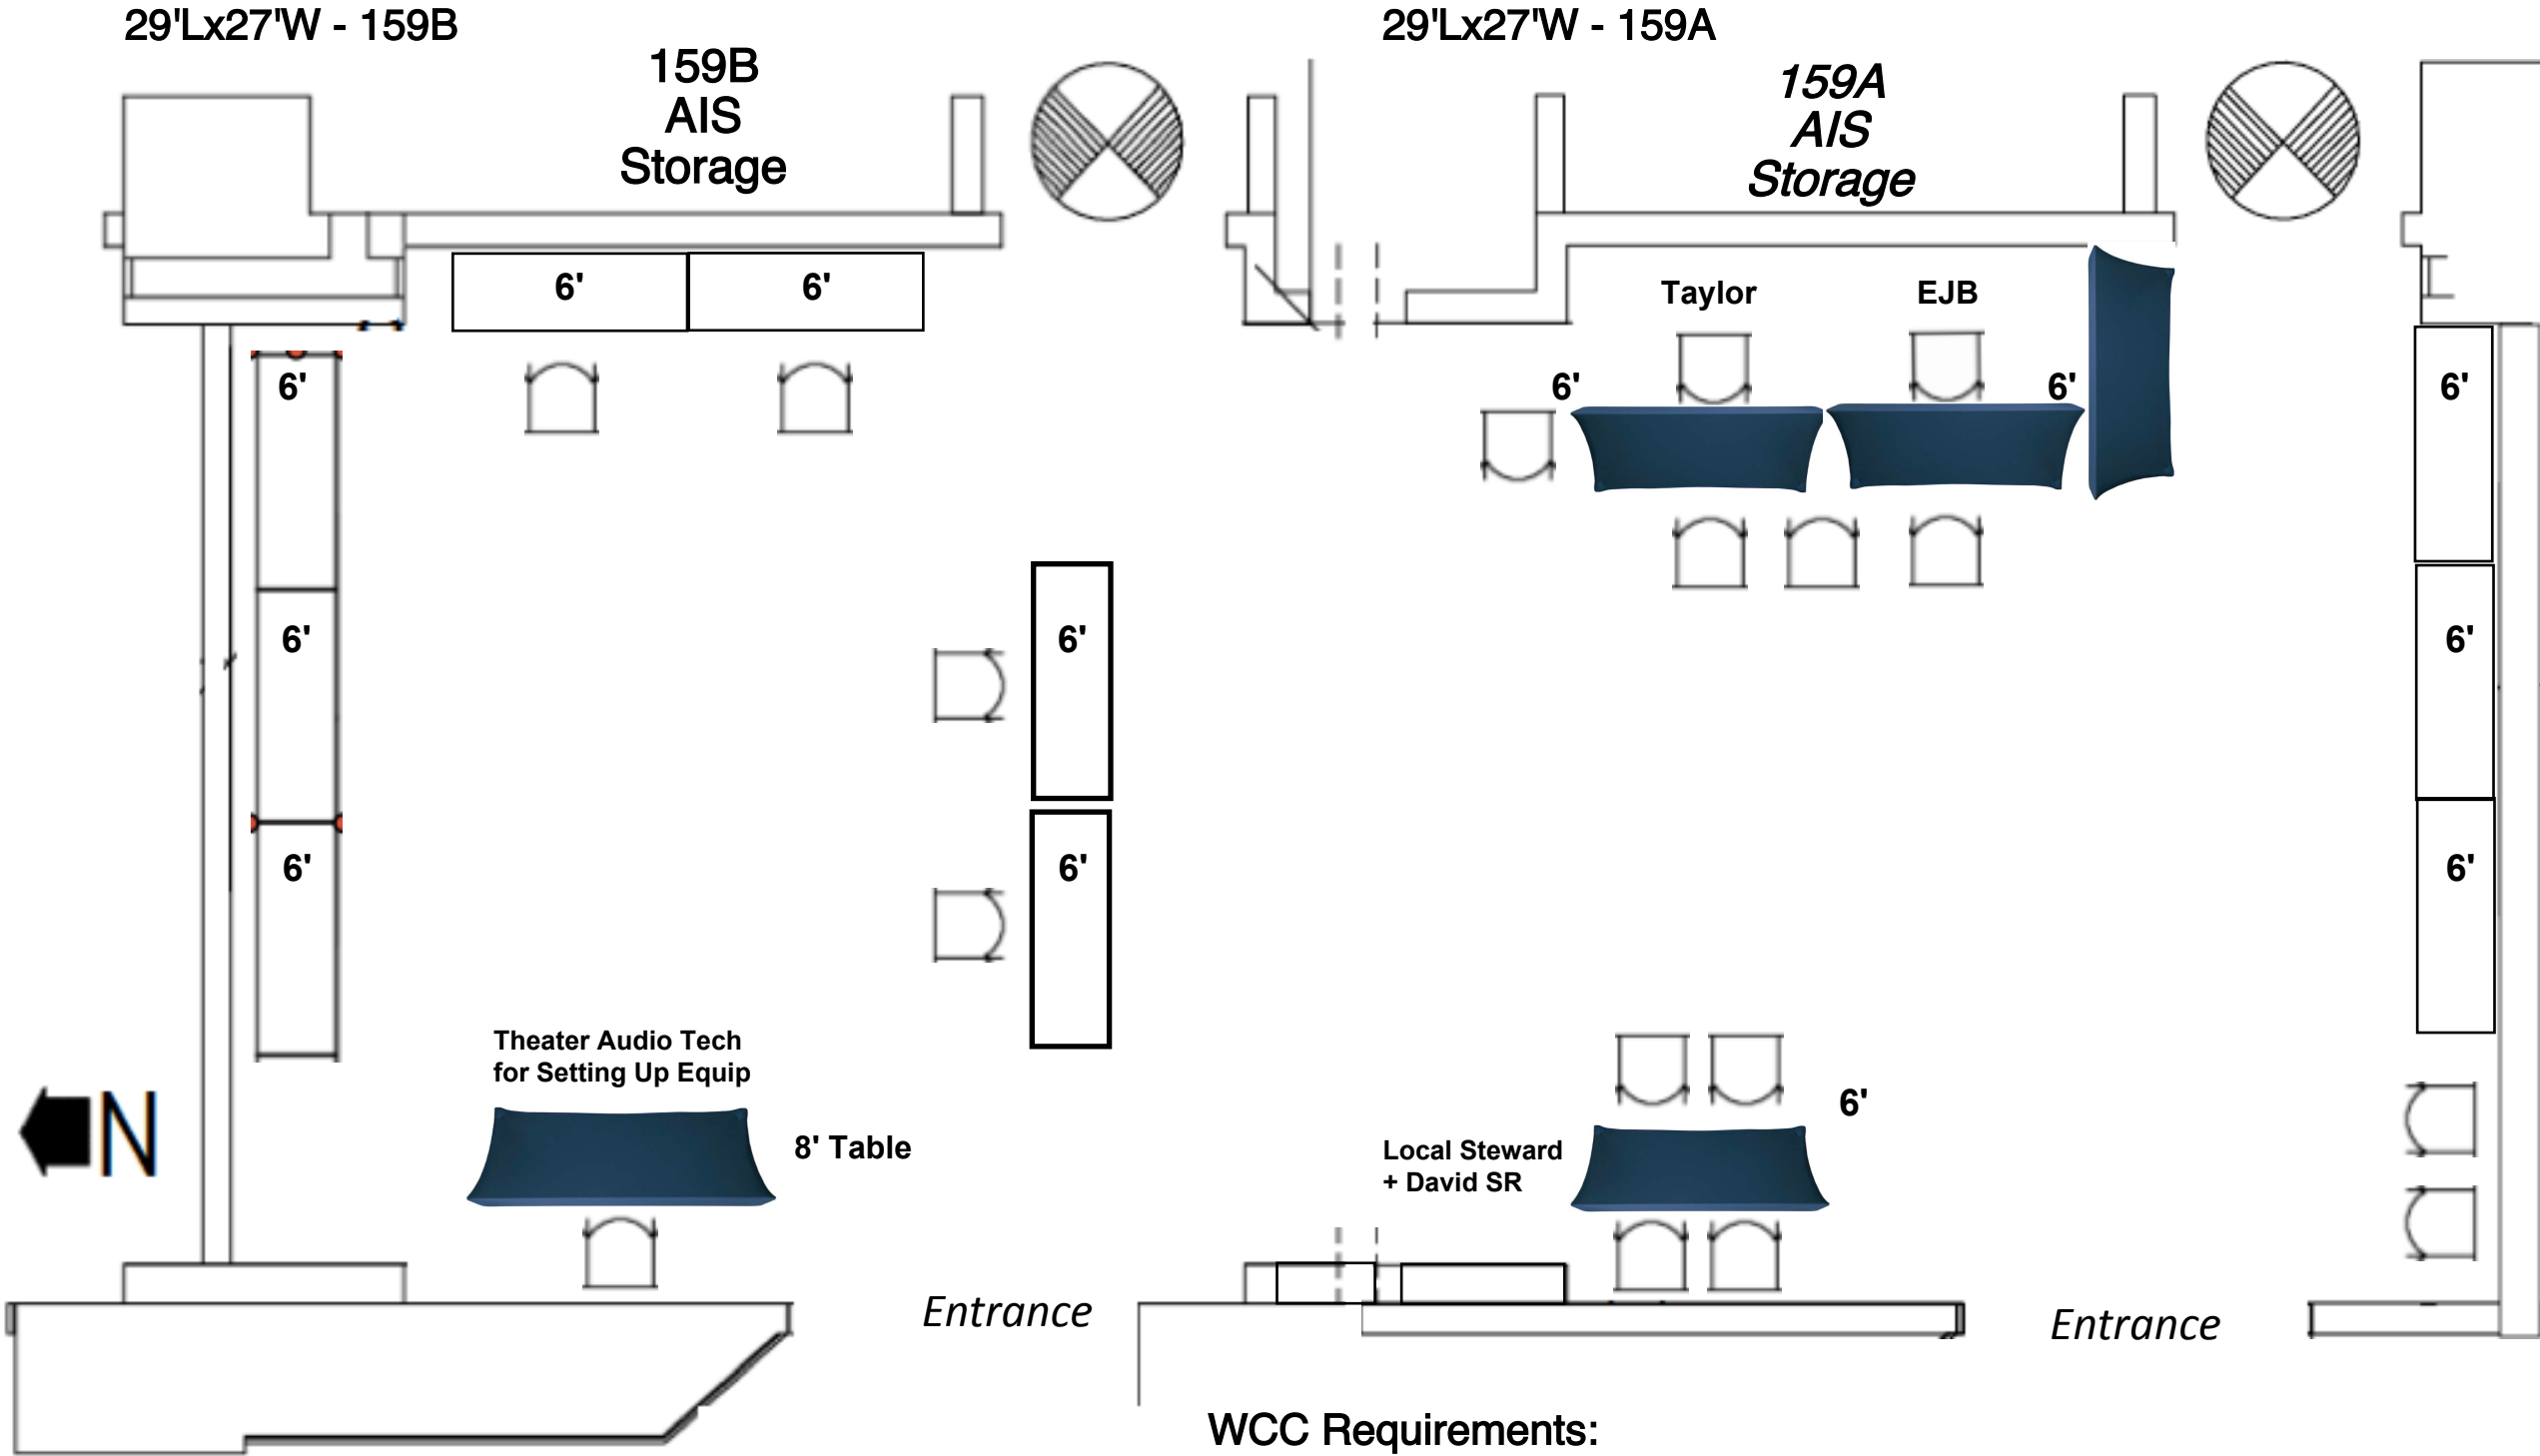

Version Final - 8/1/2026
Prepared By: EJB

- WCC Requirements:**
- Tables/Chairs: (4) 6'x30" Skirted Tables w/10 Total Chairs
 - (10) 6'x30" Non-Skirted Tables w/(4) Total Chairs
 - (1) 8'x30" Skirted Table w/(1) Chair
 - (2) Additional chairs

SfN 2026 Conference Room 210 AIS Satellite Headquarters & Storage #2

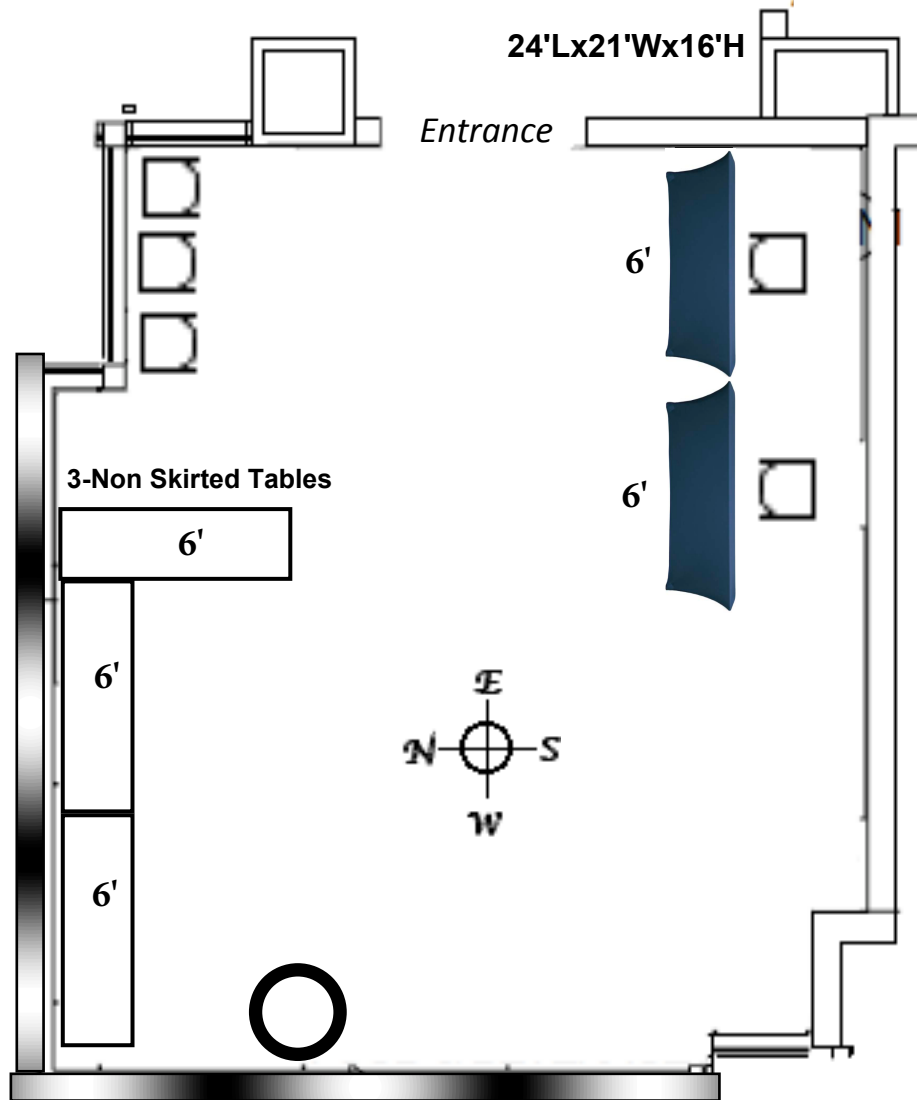

WCC Requirements:

Tables/Chairs: (2) 6'x30" Tables skirted, (3) 6'x30" Tables no skirts, (5) chairs as shown

Electric: AIS to run power to equipment using wall outlets unless otherwise noted

Exhibit Hall (1400 Aisle)

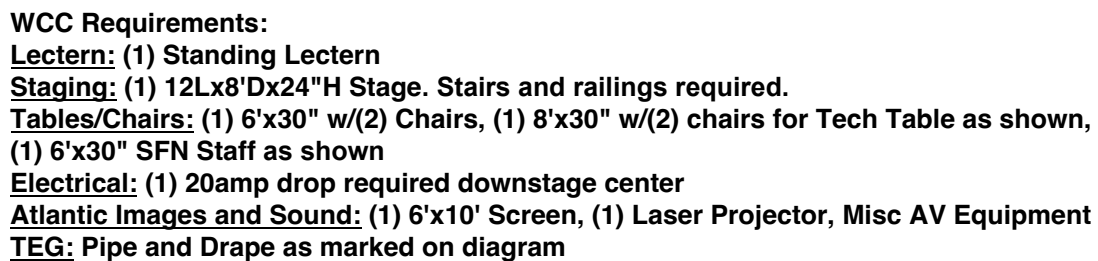


Exhibit Hall (1100 Aisle)

