




NEUROSCIENCE
2026

Concourse Level

As of:
September 30, 2026

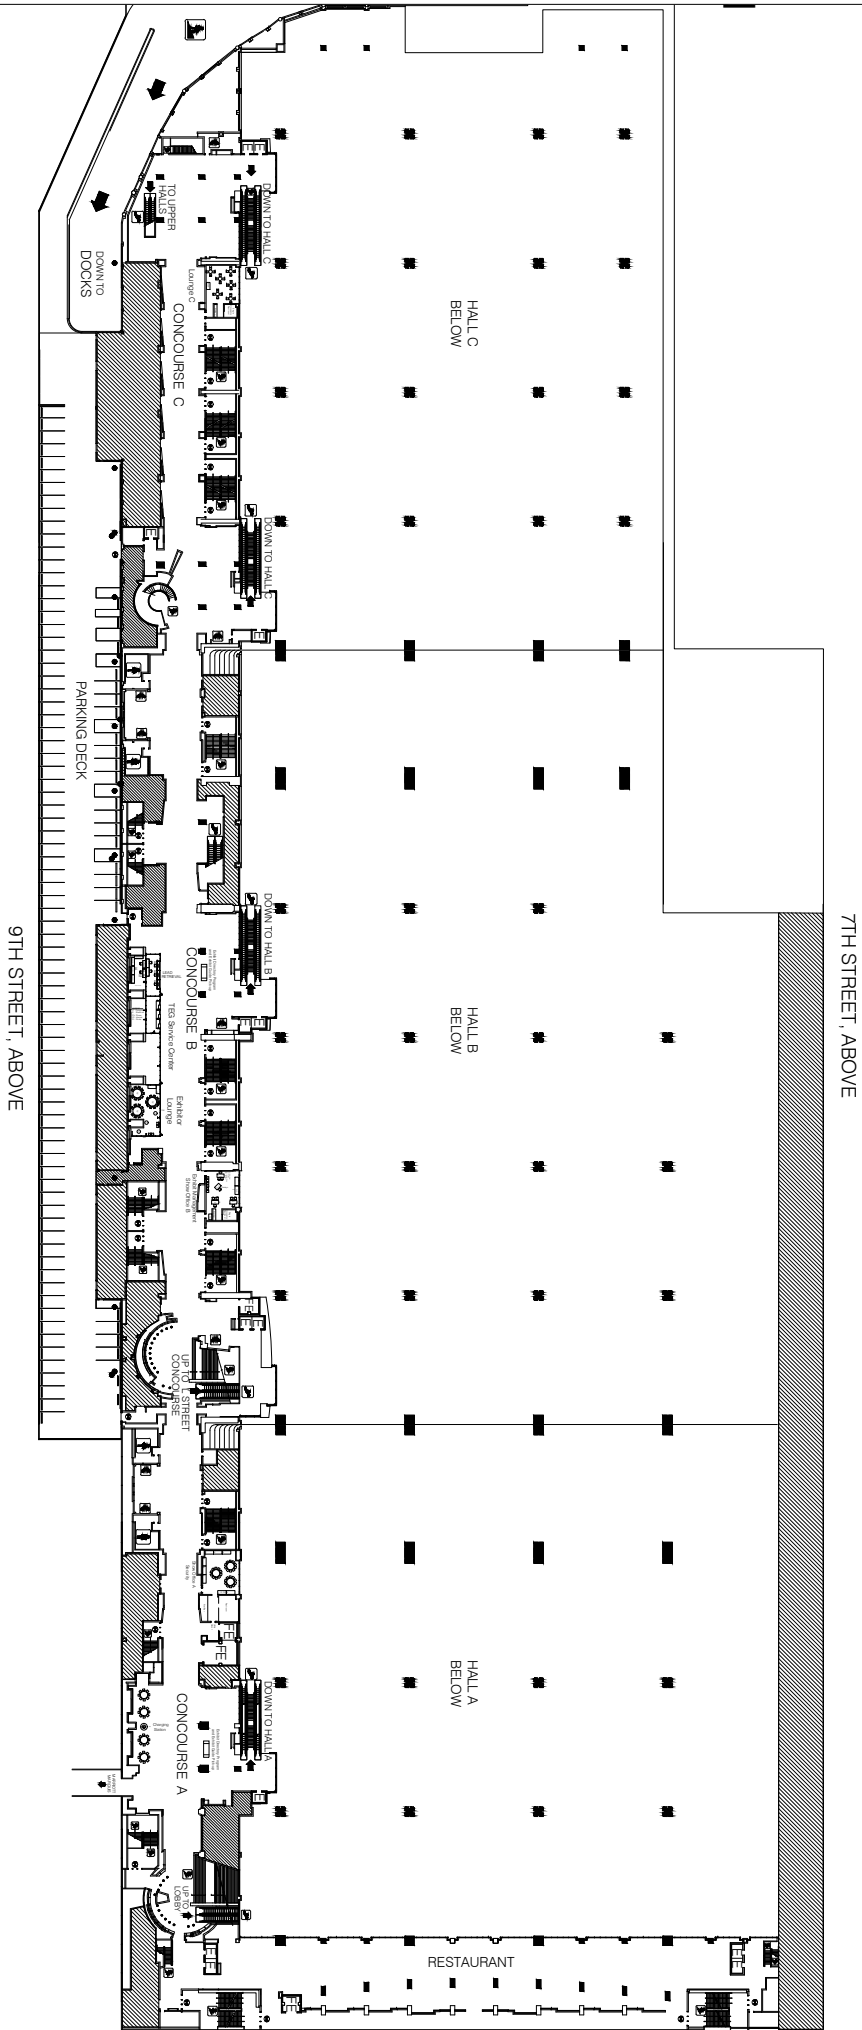

7TH STREET, ABOVE

9TH STREET, ABOVE

BUILDING LEGEND

	TYPICAL COLUMNS		LOUNGE
	WOMEN'S RESTROOM		ELEVATOR LOBBY
	MEN'S RESTROOM		FREIGHT ELEVATOR LOBBY
	RESTROOM LOBBY		CONCOURSE A
	CONCOURSE B		CONCOURSE C
	WAITING ROOM		RESTAURANT
	KITCHEN		MECHANICAL ROOM
	STORAGE ROOM		INFORMATION CENTER


VERSION 1, JUNE, 2001

THE EXPO GROUP
theexpogroup.com | 972.580.9000

- Current As Of: 09-29-26
- Job No: 2611013
- Drawn By: sa
- Scale: Fit To Page

Disclaimer

Every effort has been made to ensure the accuracy of all information contained on this floor plan. However no warranties, either expressed or implied are made with respect to this floor plan. If the location of building columns, utilities or other architectural components of the facility is a consideration in the construction or usage of an exhibit, it is the sole responsibility of the exhibitor to physically inspect the facility to verify all dimensions and locations.

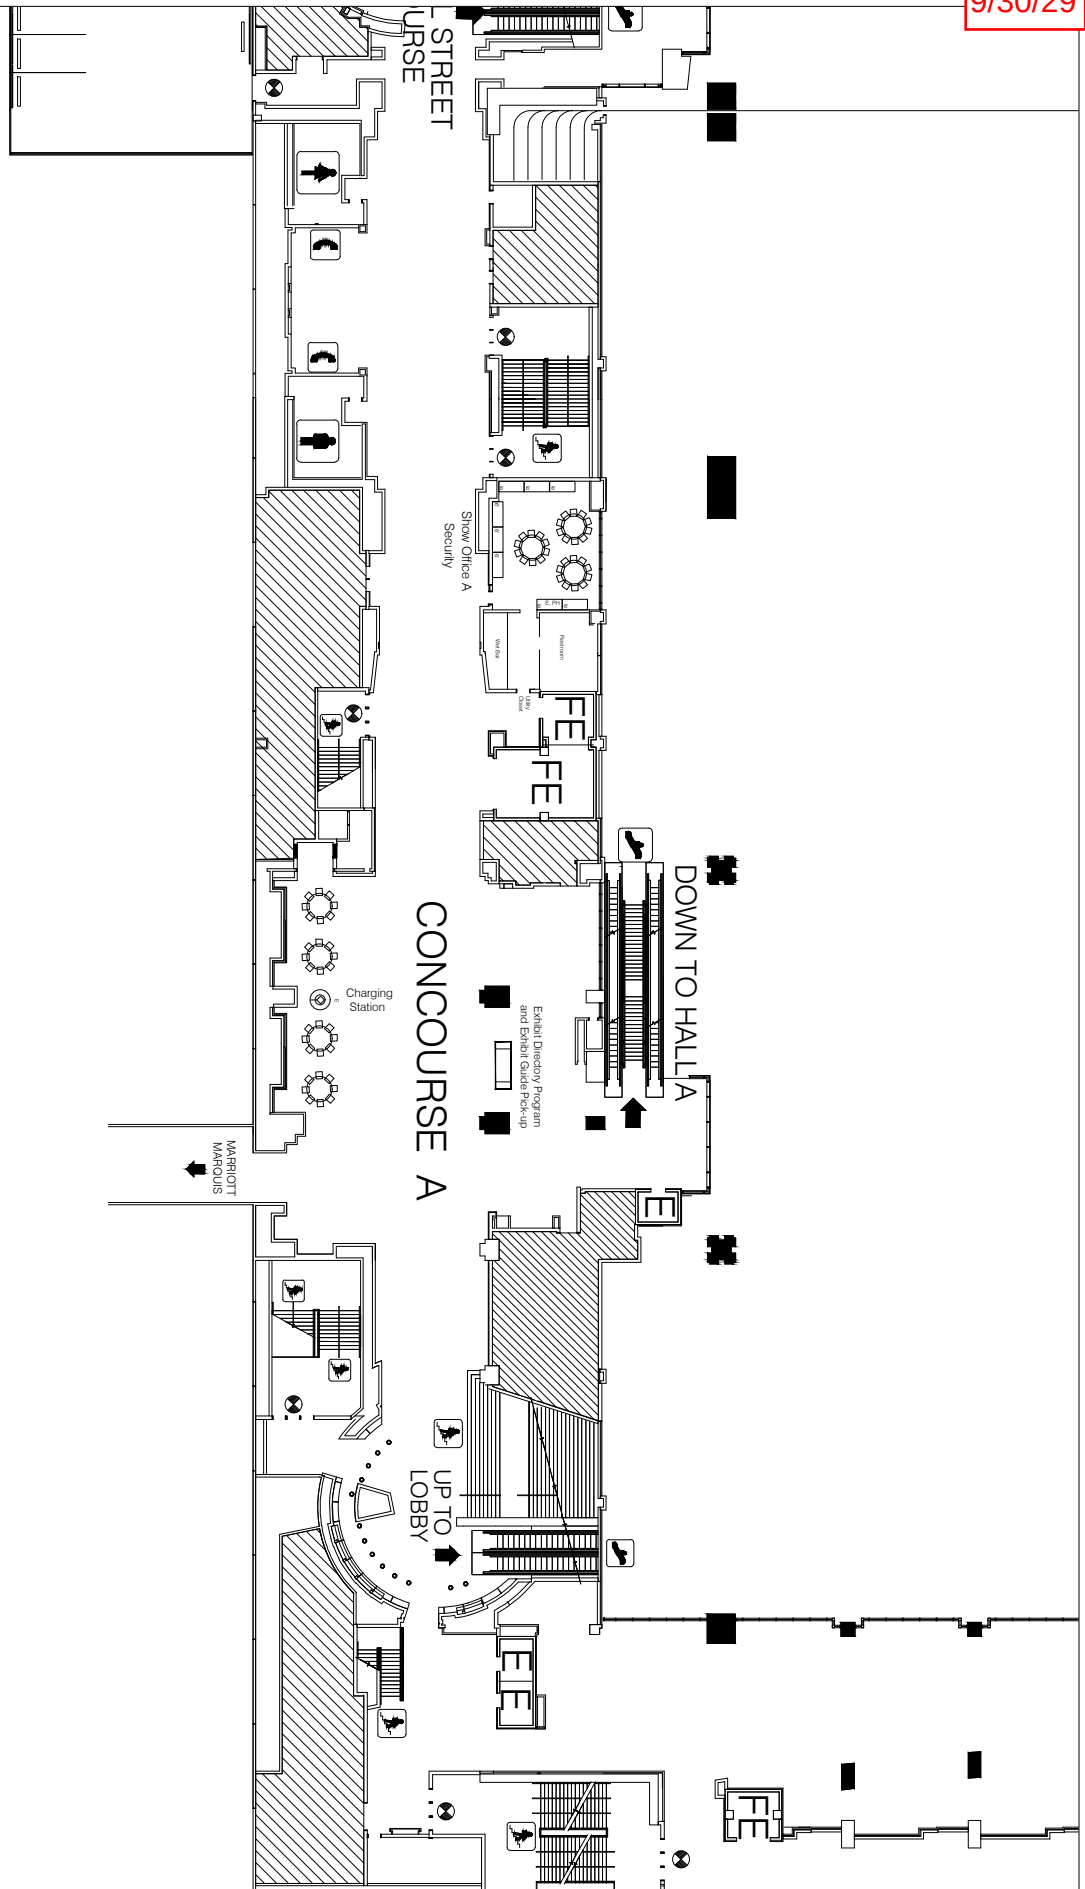

THE EXPO GROUP
theexpogroup.com | 972.580.9000

- Current As Of: 09-29-26
- Job No: 2611013
- Drawn By: sa
- Scale: Fit To Page

Disclaimer

Every effort has been made to ensure the accuracy of all information contained on this floor plan. However no warranties, either expressed or implied are made with respect to this floor plan. If the location of building columns, utilities or other architectural components of the facility is a consideration in the construction or usage of an exhibit, it is the sole responsibility of the exhibitor to physically inspect the facility to verify all dimensions and locations.

MT. VER

Show Office A


Security

THE EXPO GROUP
theexpogroup.com | 972.580.9000


- Current As Of: 09-29-26
- Job No: 2611013
- Drawn By: sa
- Scale: Fit To Page

Disclaimer

Every effort has been made to ensure the accuracy of all information contained on this floor plan. However no warranties, either expressed or implied are made with respect to this floor plan. If the location of building columns, utilities or other architectural components of the facility is a consideration in the construction or usage of an exhibit, it is the sole responsibility of the exhibitor to physically inspect the facility to verify all dimensions and locations.

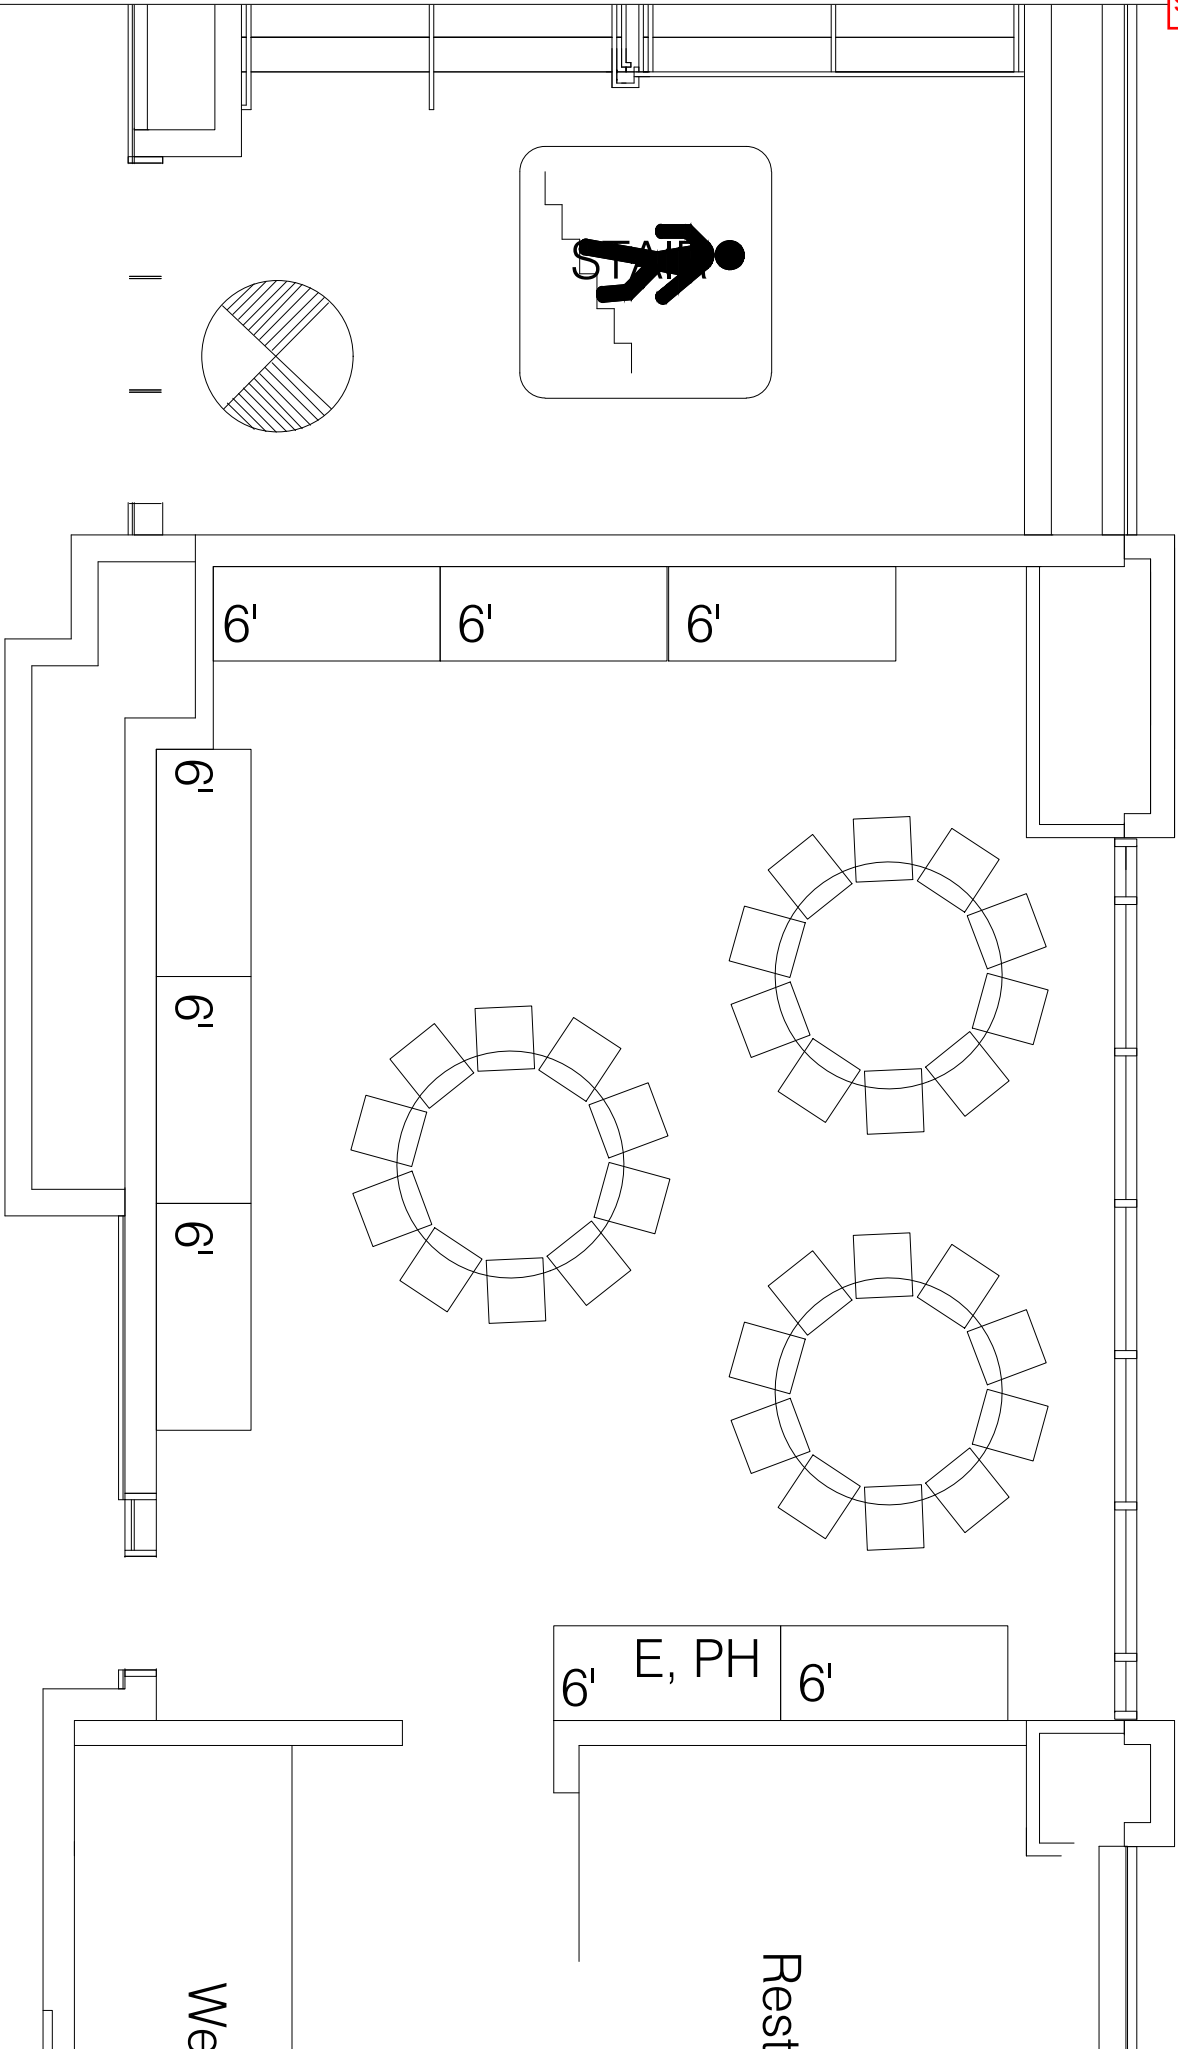

HALL B
BELOW

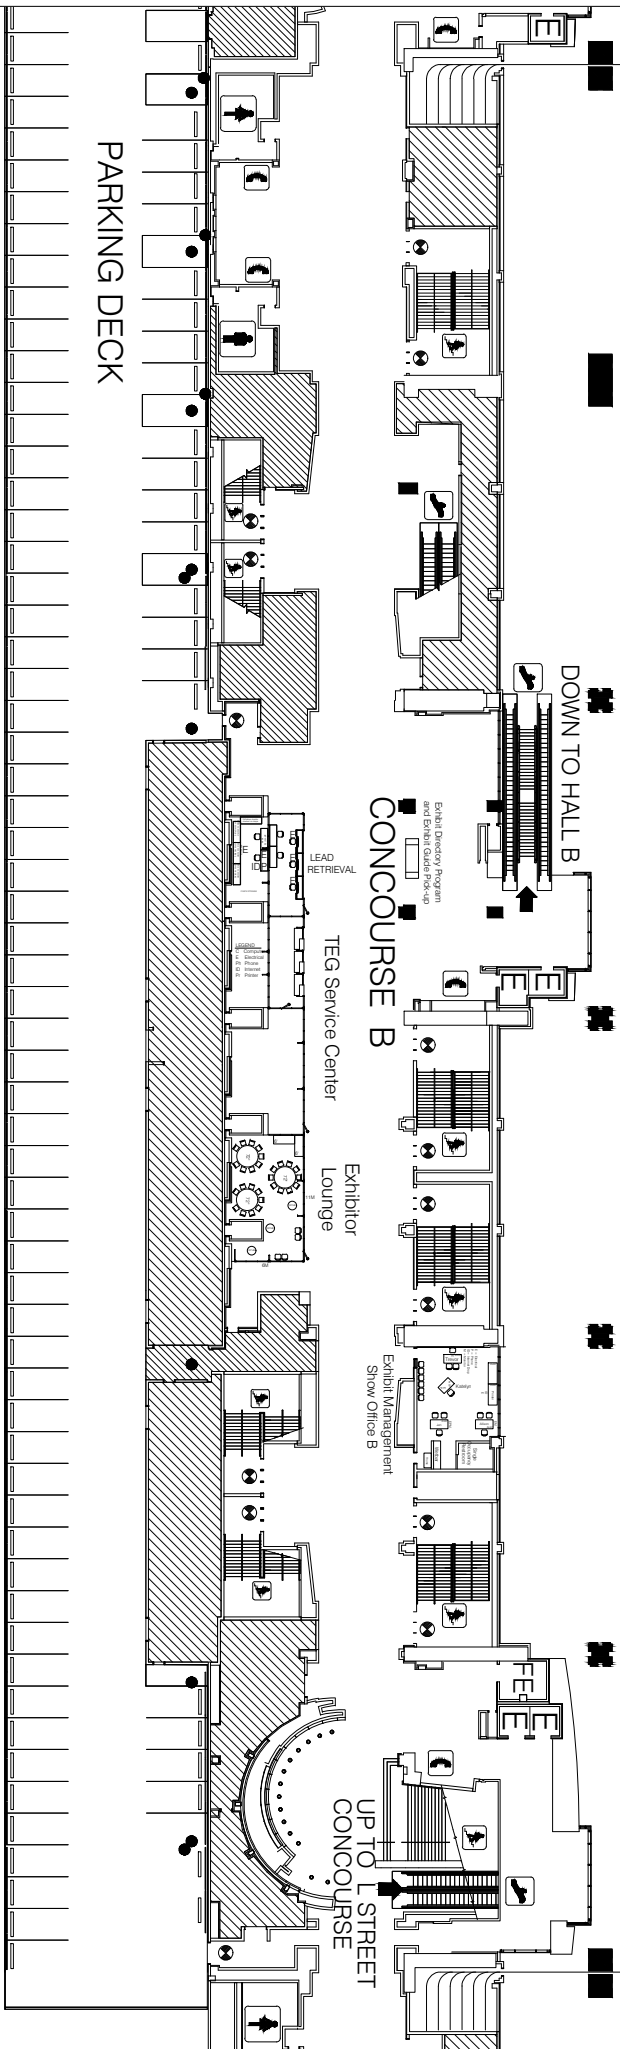

9TH STREET, ABOVE


THE EXPO GROUP
theexpogroup.com | 972.580.9000

- Current As Of: 09-29-26
- Job No: 2611013
- Drawn By: sa
- Scale: Fit To Page

Disclaimer

Every effort has been made to ensure the accuracy of all information contained on this floor plan. However no warranties, either expressed or implied are made with respect to this floor plan. If the location of building columns, utilities or other architectural components of the facility is a consideration in the construction or usage of an exhibit, it is the sole responsibility of the exhibitor to physically inspect the facility to verify all dimensions and locations.

Exhibit Management Show Office B

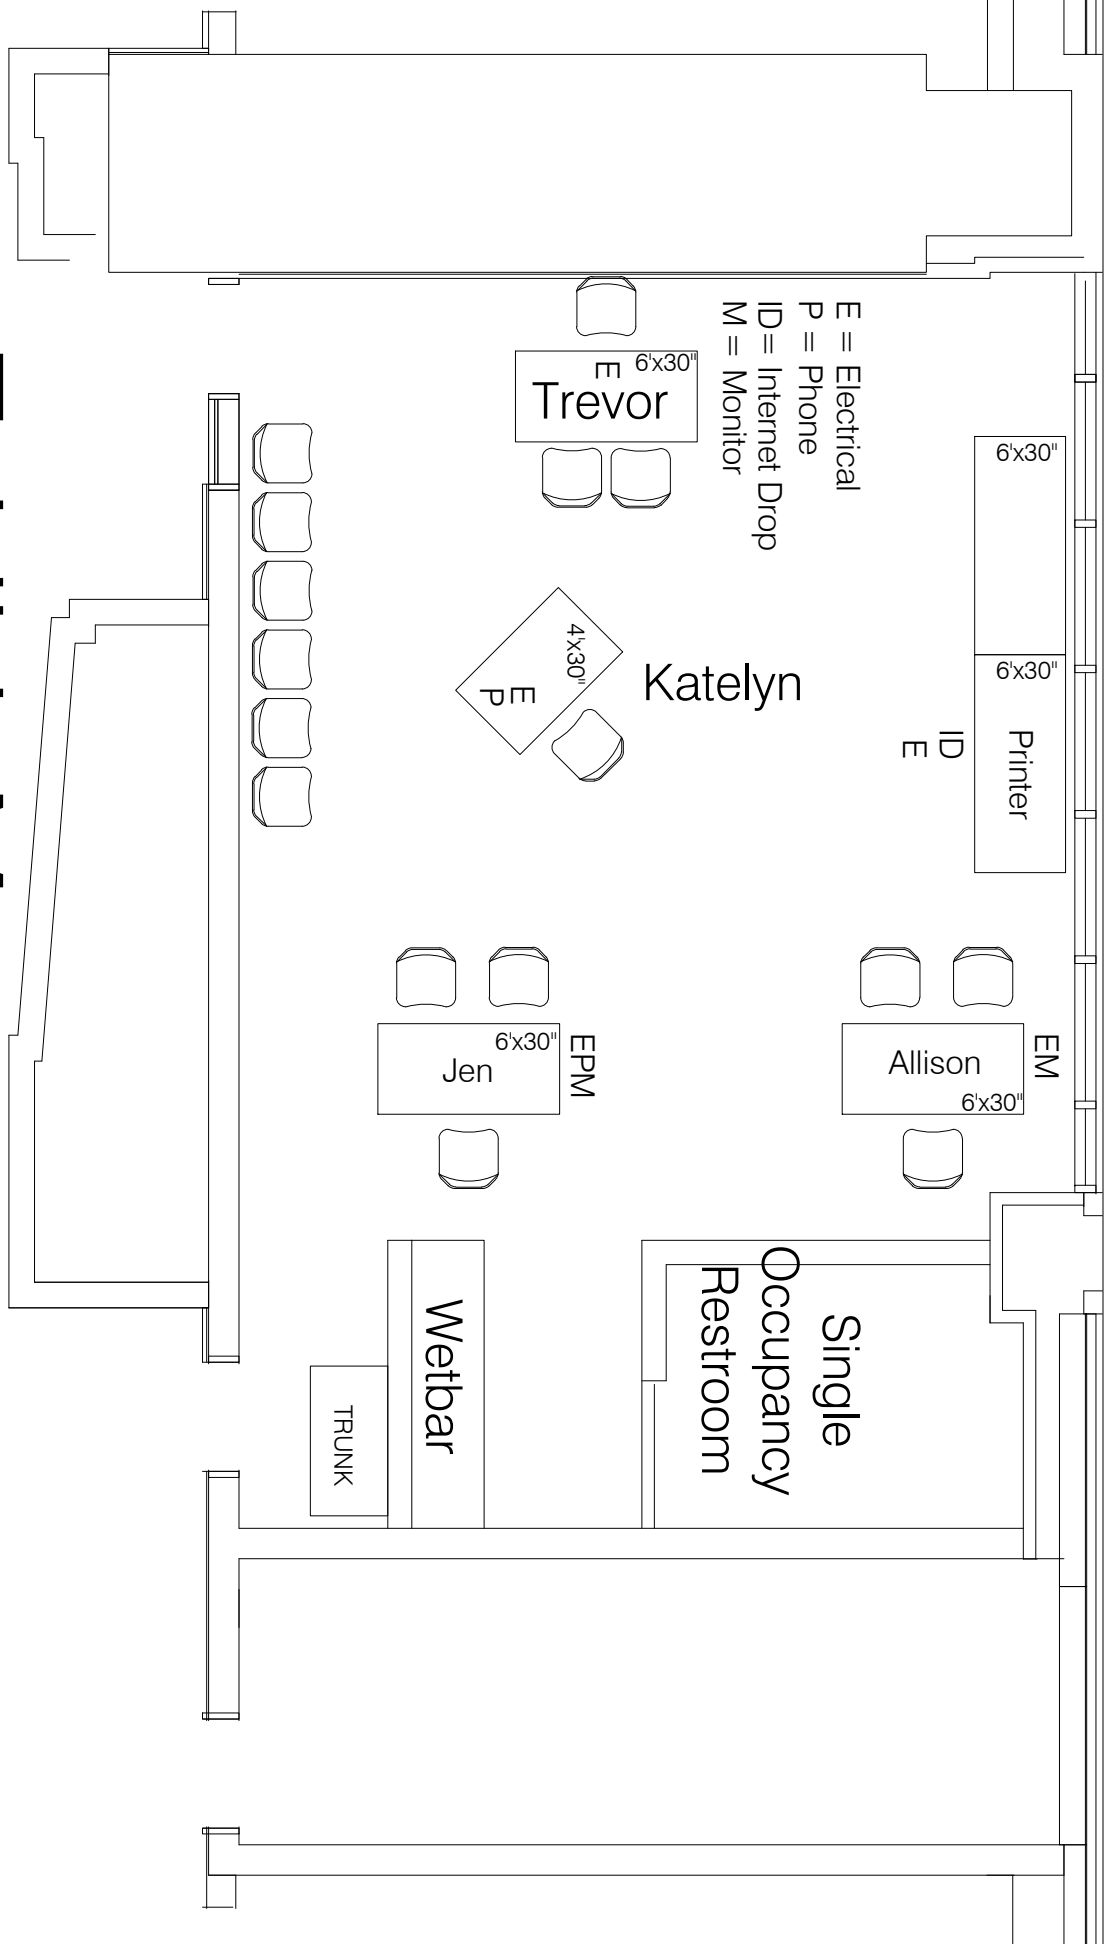

THE EXPO GROUP
theexpogroup.com | 972.580.9000

- Current As Of: 09-29-26
- Job No: 2611013
- Drawn By: sa
- Scale: Fit To Page

Disclaimer

Every effort has been made to ensure the accuracy of all information contained on this floor plan. However no warranties, either expressed or implied are made with respect to this floor plan. If the location of building columns, utilities or other architectural components of the facility is a consideration in the construction or usage of an exhibit, it is the sole responsibility of the exhibitor to physically inspect the facility to verify all dimensions and locations.

CONCOURSE B

LEAD RETRIEVAL

TEG Service Center

Exhibitor Lounge

LEGEND

C	Computer
E	Electrical
Ph	Phone
ID	Internet
Pr	Printer

2-6" tables double stacked no drop	E	10
------------------------------------	---	----

CRATE STORAGE

11M

6M


THE EXPO GROUP
theexpogroup.com | 972.580.9000

- | |
|---------------------------|
| ▪ Current As Of: 09-29-26 |
| ▪ Job No: 2611013 |
| ▪ Drawn By: sa |
| ▪ Scale: Fit To Page |

Disclaimer

Every effort has been made to ensure the accuracy of all information contained on this floor plan. However no warranties, either expressed or implied are made with respect to this floor plan. If the location of building columns, utilities or other architectural components of the facility is a consideration in the construction or usage of an exhibit, it is the sole responsibility of the exhibitor to physically inspect the facility to verify all dimensions and locations.


Exhibitor Lounge

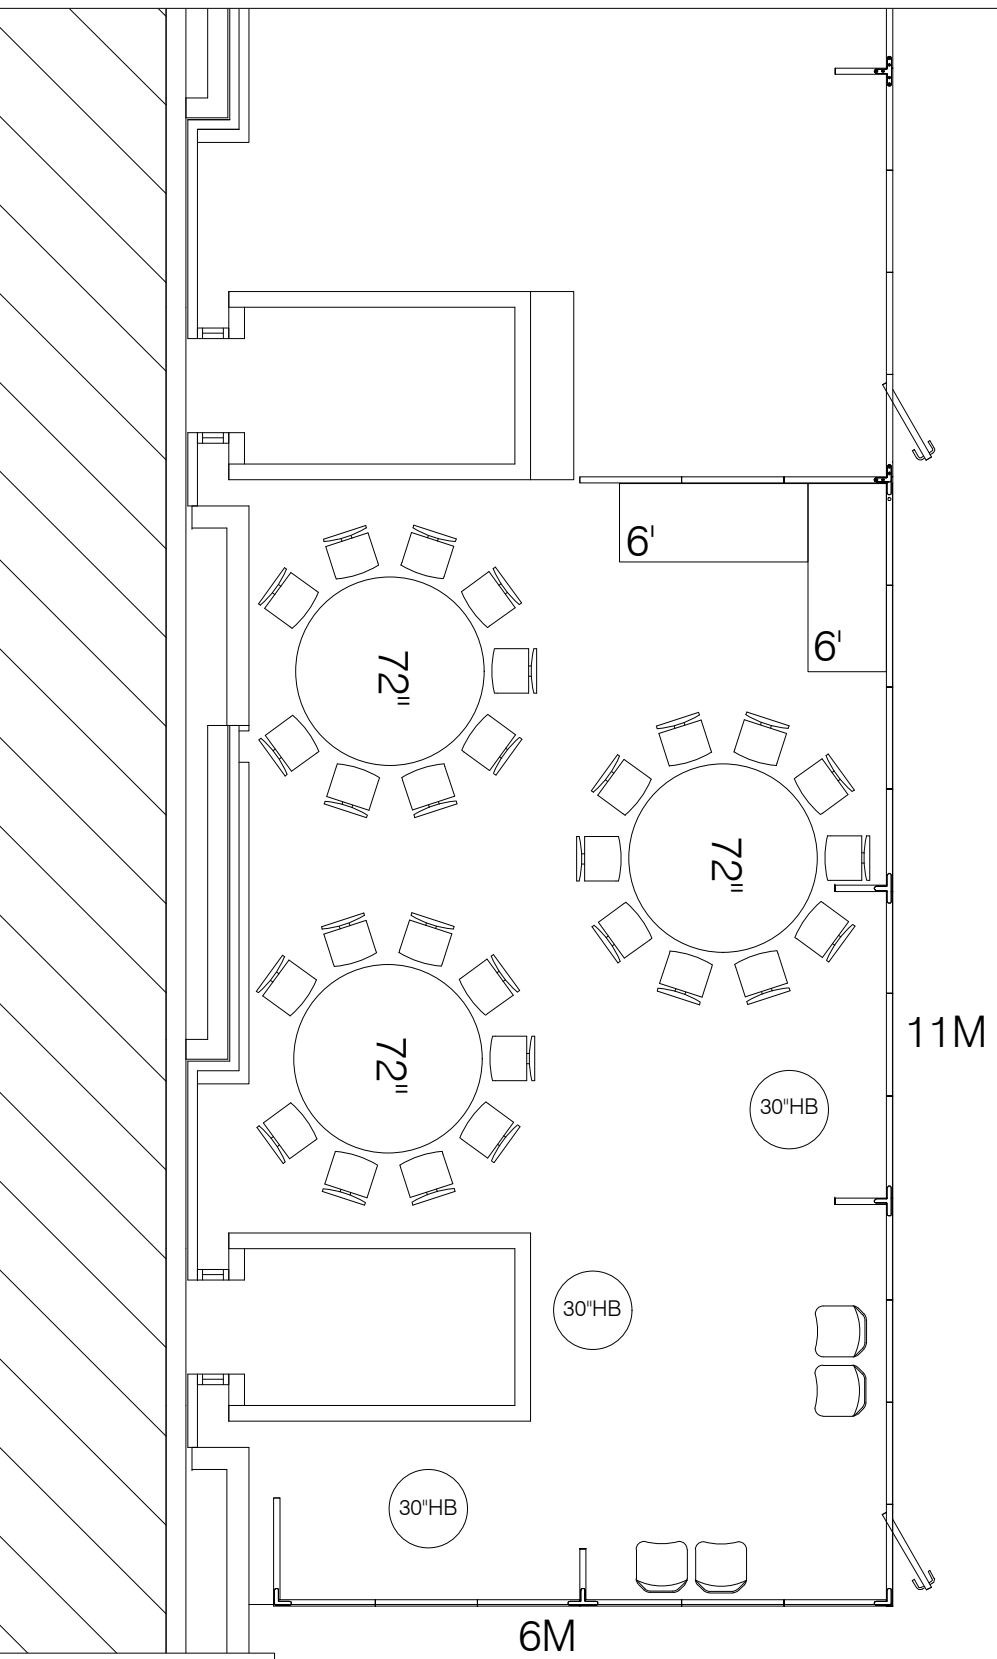


THE EXPO GROUP
theexpogroup.com | 972.580.9000

- Current As Of: 09-29-26
- Job No: 2611013
- Drawn By: sa
- Scale: Fit To Page

Disclaimer
Every effort has been made to ensure the accuracy of all information contained on this floor plan. However no warranties, either expressed or implied are made with respect to this floor plan. If the location of building columns, utilities or other architectural components of the facility is a consideration in the construction or usage of an exhibit, it is the sole responsibility of the exhibitor to physically inspect the facility to verify all dimensions and locations.

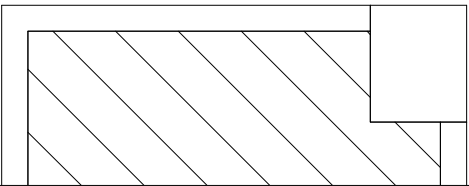

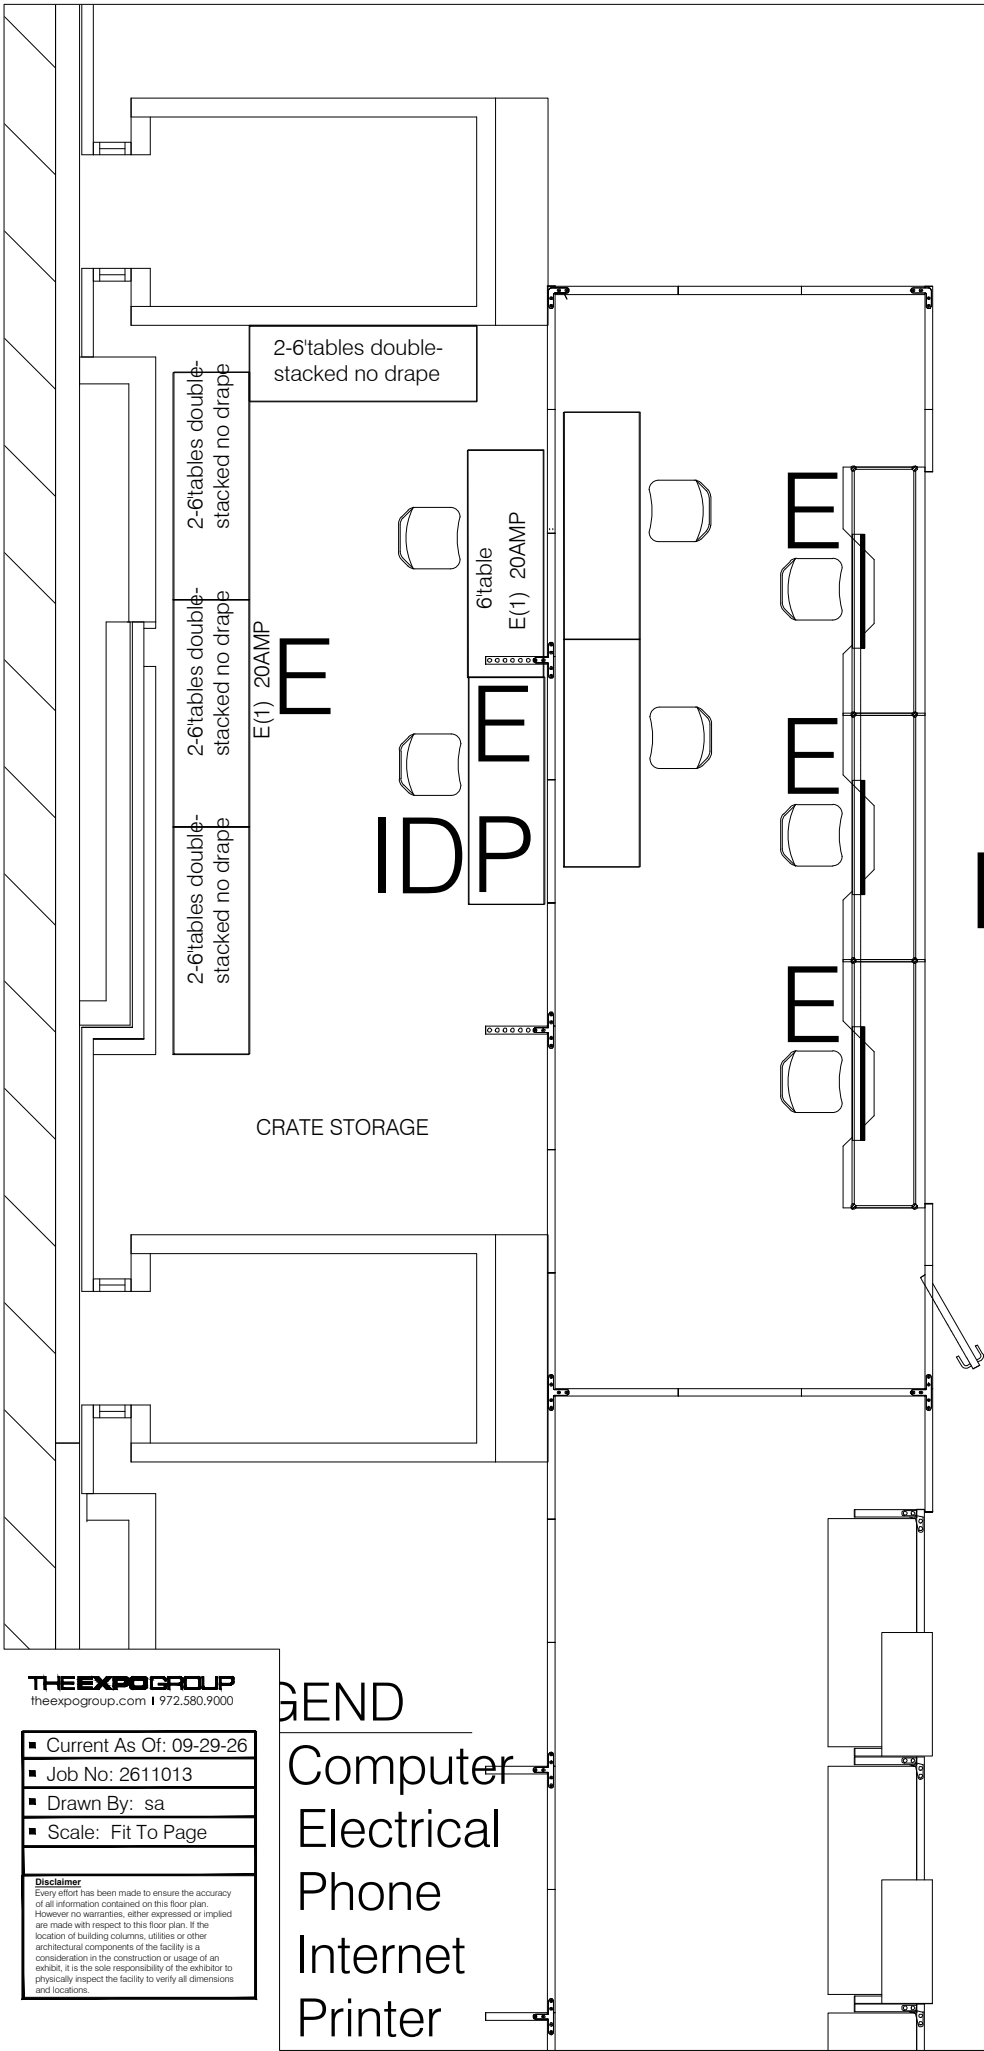

THE EXPO GROUP
theexpogroup.com | 972.580.9000

- Current As Of: 09-29-26
- Job No: 2611013
- Drawn By: sa
- Scale: Fit To Page


Disclaimer
Every effort has been made to ensure the accuracy of all information contained on this floor plan. However no warranties, either expressed or implied are made with respect to this floor plan. If the location of building columns, utilities or other architectural components of the facility is a consideration in the construction or usage of an exhibit, it is the sole responsibility of the exhibitor to physically inspect the facility to verify all dimensions and locations.

GEND

Computer
Electrical
Phone
Internet
Printer

LEAD
RETRIEVAL

TEG

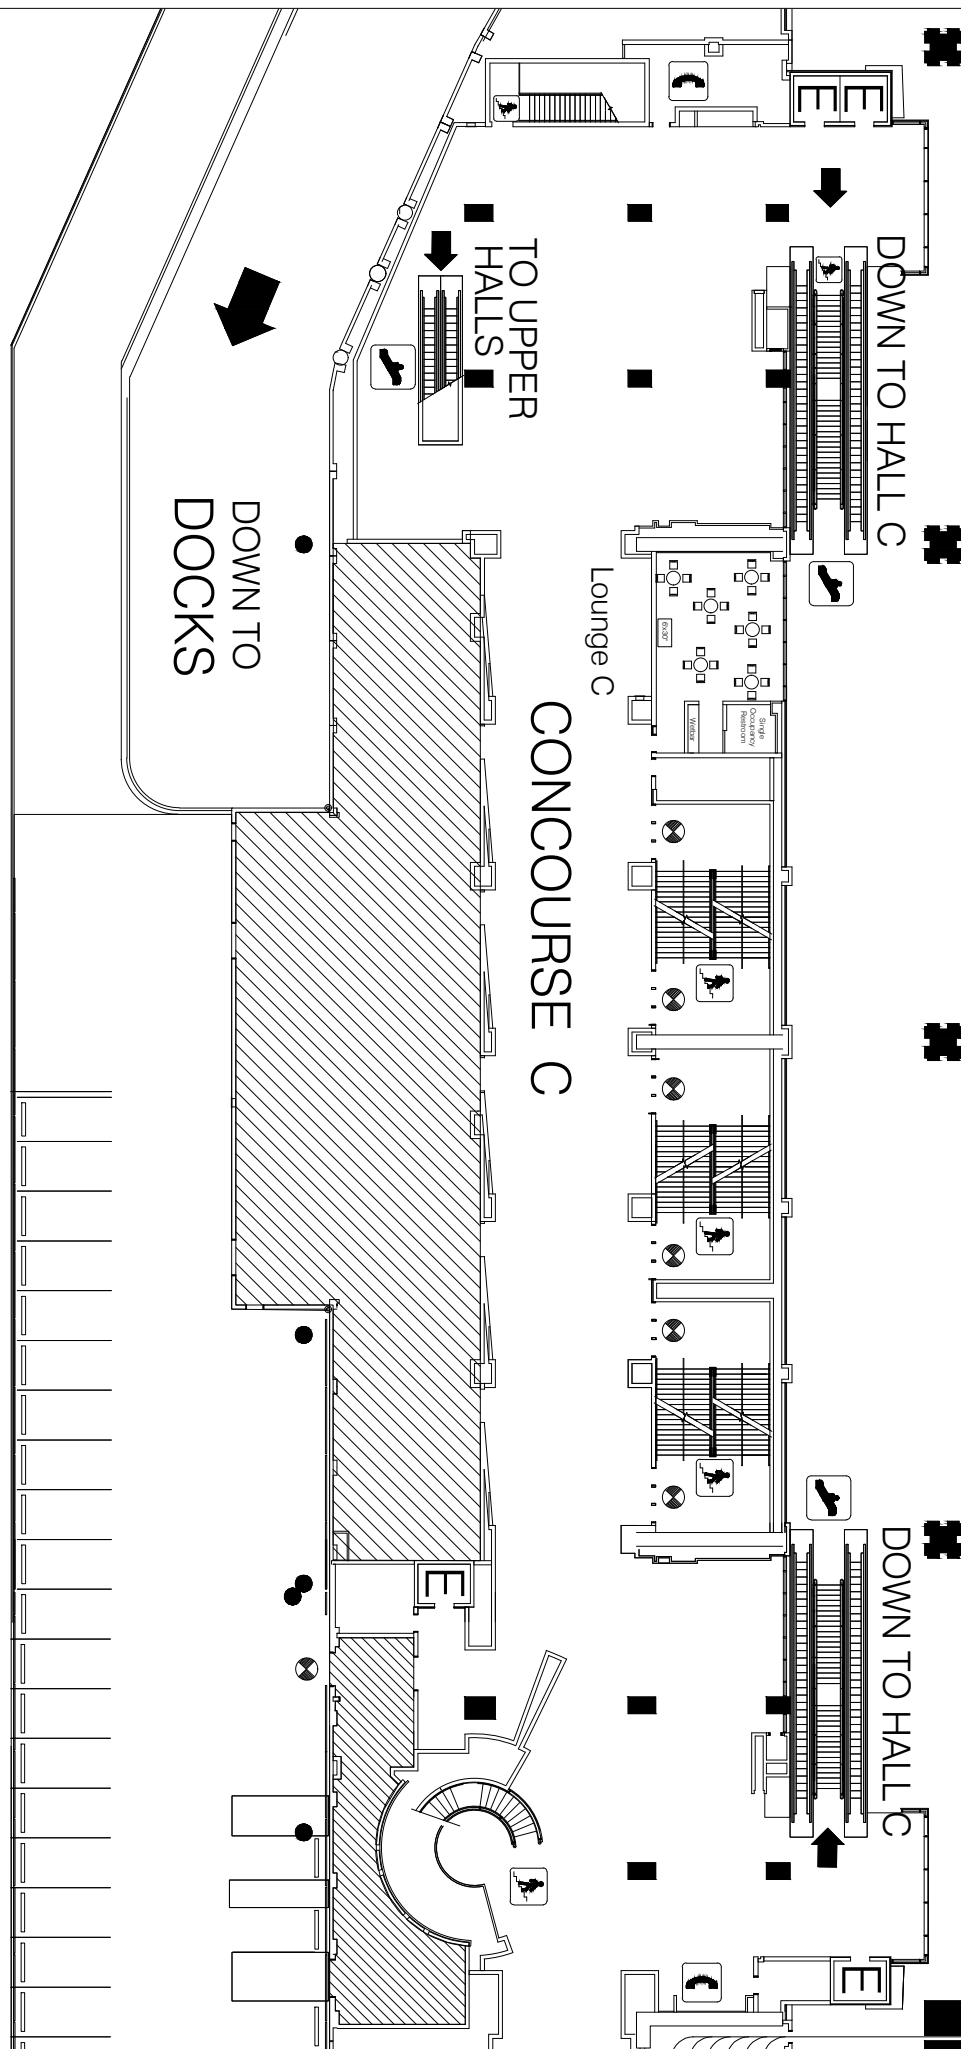


THE EXPO GROUP
theexpogroup.com | 972.580.9000

- | |
|---------------------------|
| ▪ Current As Of: 09-29-26 |
| ▪ Job No: 2611013 |
| ▪ Drawn By: sa |
| ▪ Scale: Fit To Page |

Disclaimer

Disclaimer Every effort has been made to ensure the accuracy of all information contained on this floor plan. However no warranties, either expressed or implied are made with respect to this floor plan. If the location of building columns, utilities or other architectural components of the facility is a consideration in the construction or usage of an exhibit, it is the sole responsibility of the exhibitor to physically inspect the facility to verify all dimensions and locations.

Lounge C

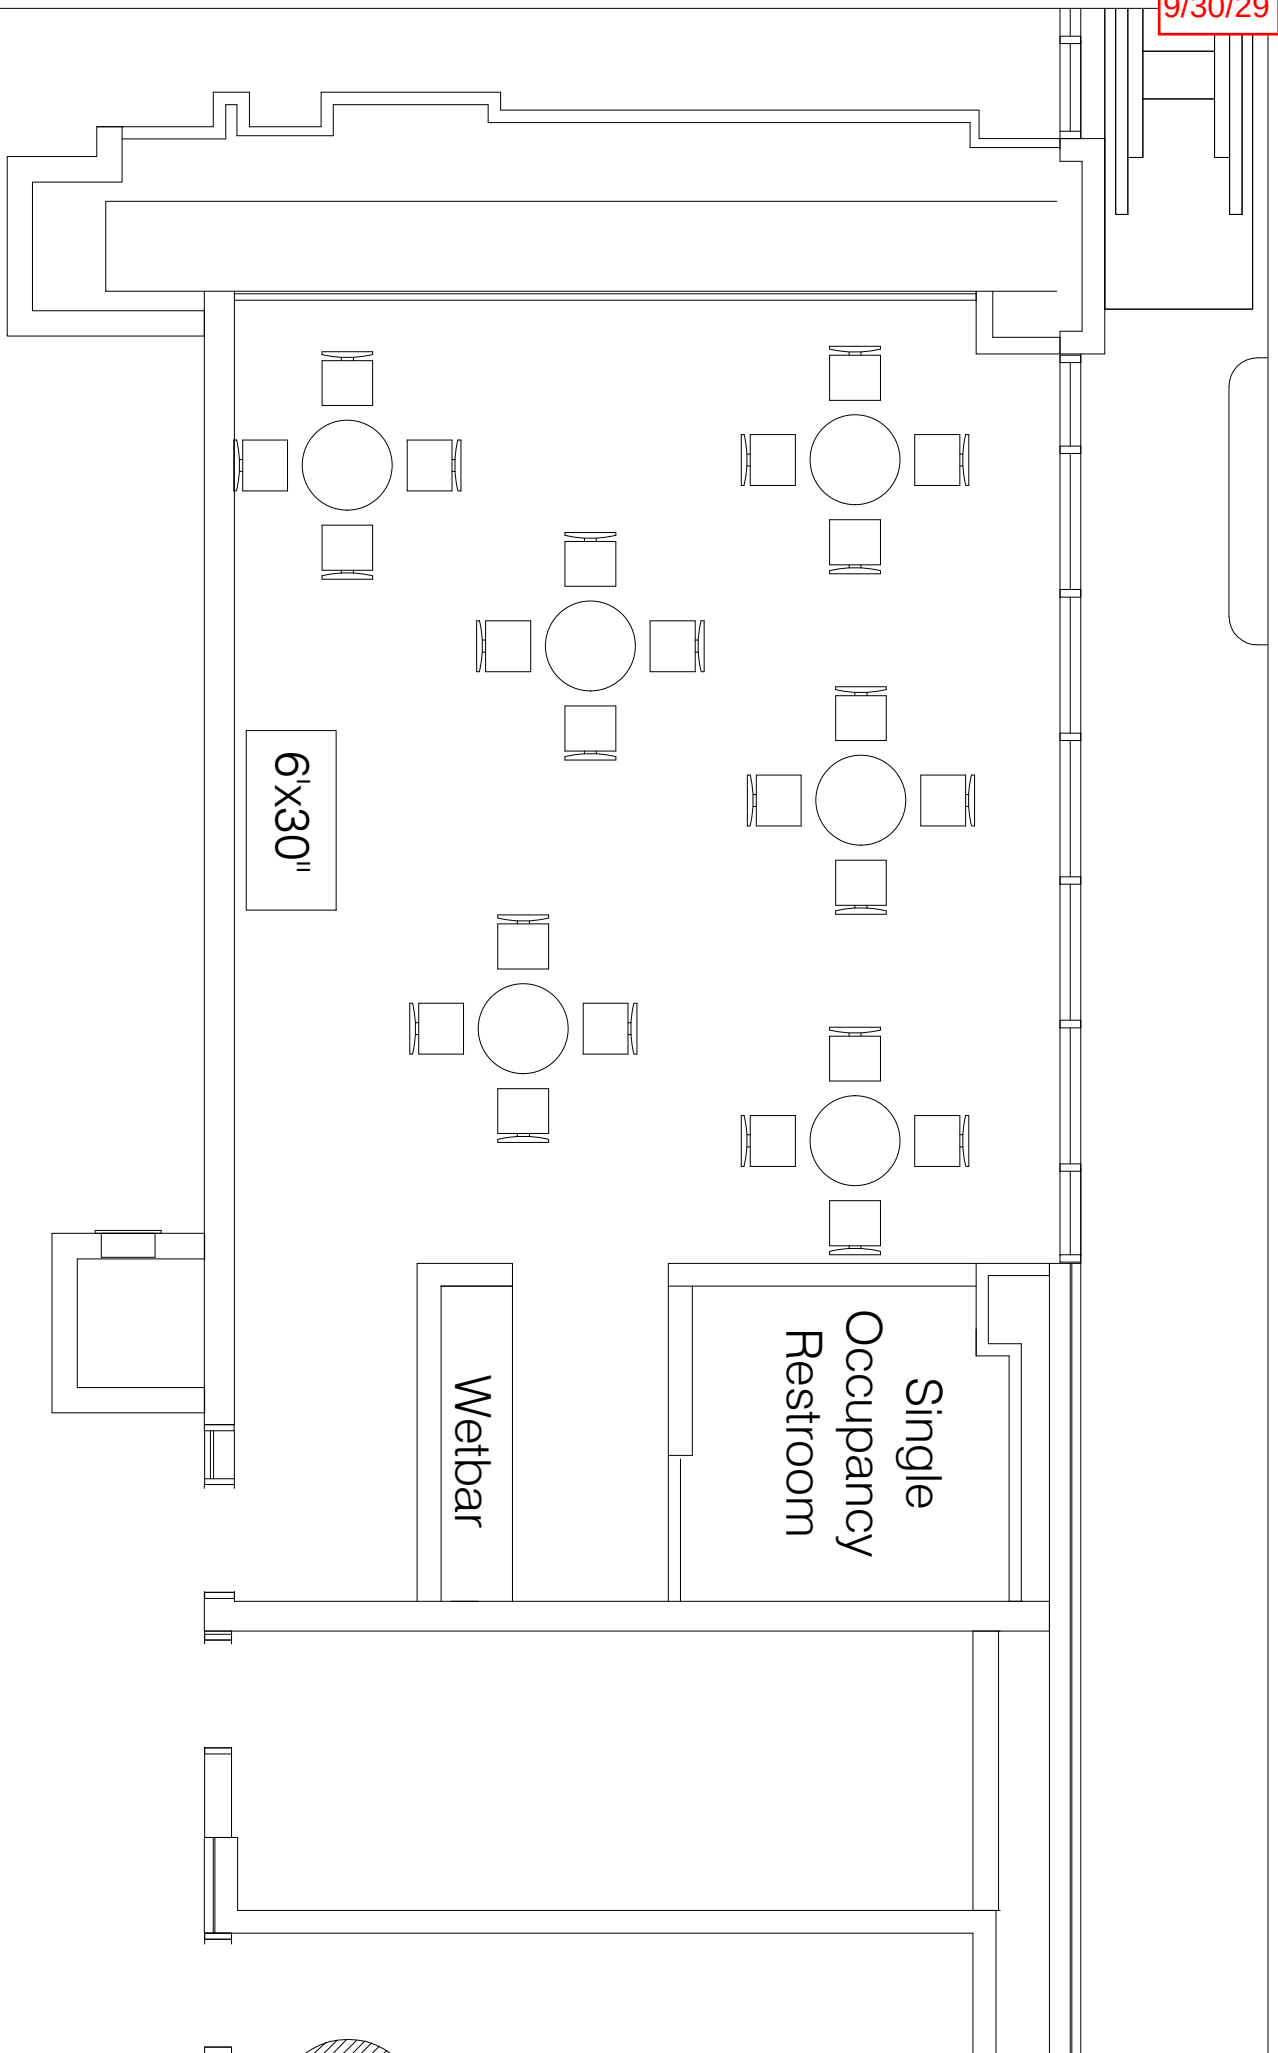

THE EXPO GROUP
theexpogroup.com | 972.580.9000

- Current As Of: 09-29-26
- Job No: 2611013
- Drawn By: sa
- Scale: Fit To Page

Disclaimer

Every effort has been made to ensure the accuracy of all information contained on this floor plan. However no warranties, either expressed or implied are made with respect to this floor plan. If the location of building columns, utilities or other architectural components of the facility is a consideration in the construction or usage of an exhibit, it is the sole responsibility of the exhibitor to physically inspect the facility to verify all dimensions and locations.