NEUROSCIENCE 2026

WCC Floor Plans and Hall D


As of:

FINAL - November 4, 2026

Updated 10/22/26

Hall D - 5922

Total w/Crew 5952

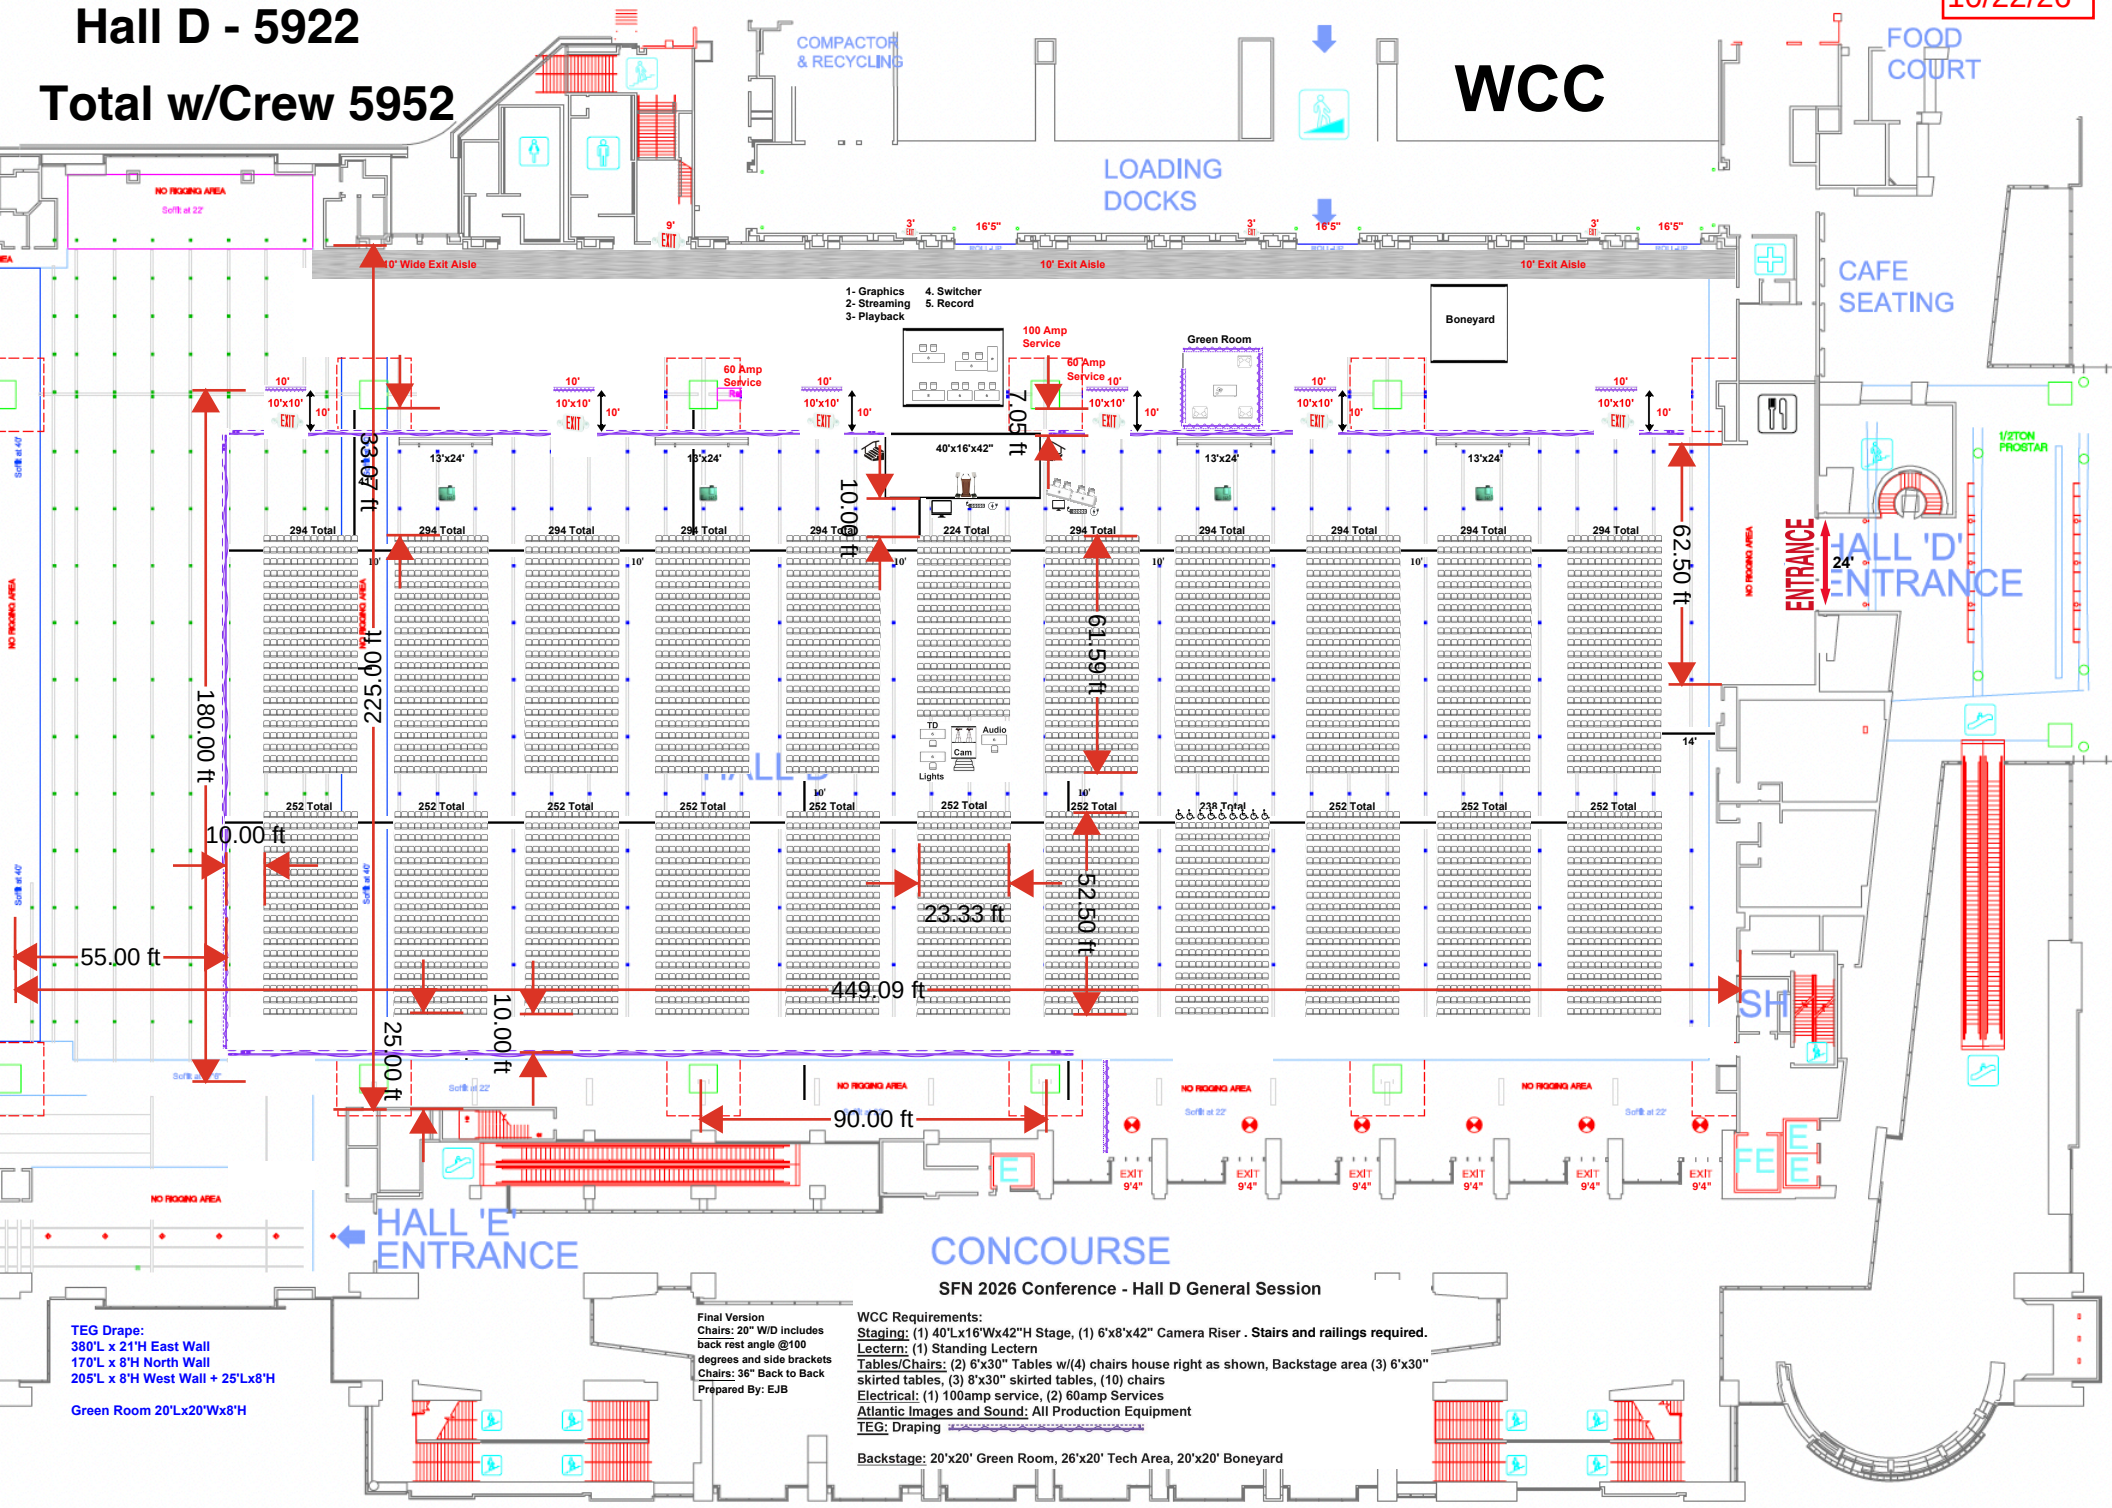

SFN 2026 Conference - Hall D General Session


TEG Drape:
380'L x 21'H East Wall
170'L x 8'H North Wall
205'L x 8'H West Wall + 25'Lx8'H

Green Room 20'Lx20'Wx8'H

Final Version
Chairs: 20" W/D includes back rest angle @100 degrees and side brackets
Chairs: 36" Back to Back
Prepared By: EJB

WCC Requirements:
Staging: (1) 40'Lx16'Wx42"H Stage, (1) 6'x8'x42" Camera Riser . **Stairs and railings required.**
Lectern: (1) Standing Lectern
Tables/Chairs: (2) 6'x30" Tables w/(4) chairs house right as shown, Backstage area (3) 6'x30" skirted tables, (3) 8'x30" skirted tables, (10) chairs
Electrical: (1) 100amp service, (2) 60amp Services
Atlantic Images and Sound: All Production Equipment
TEG: Draping

Backstage: 20'x20' Green Room, 26'x20' Tech Area, 20'x20' Boneyard

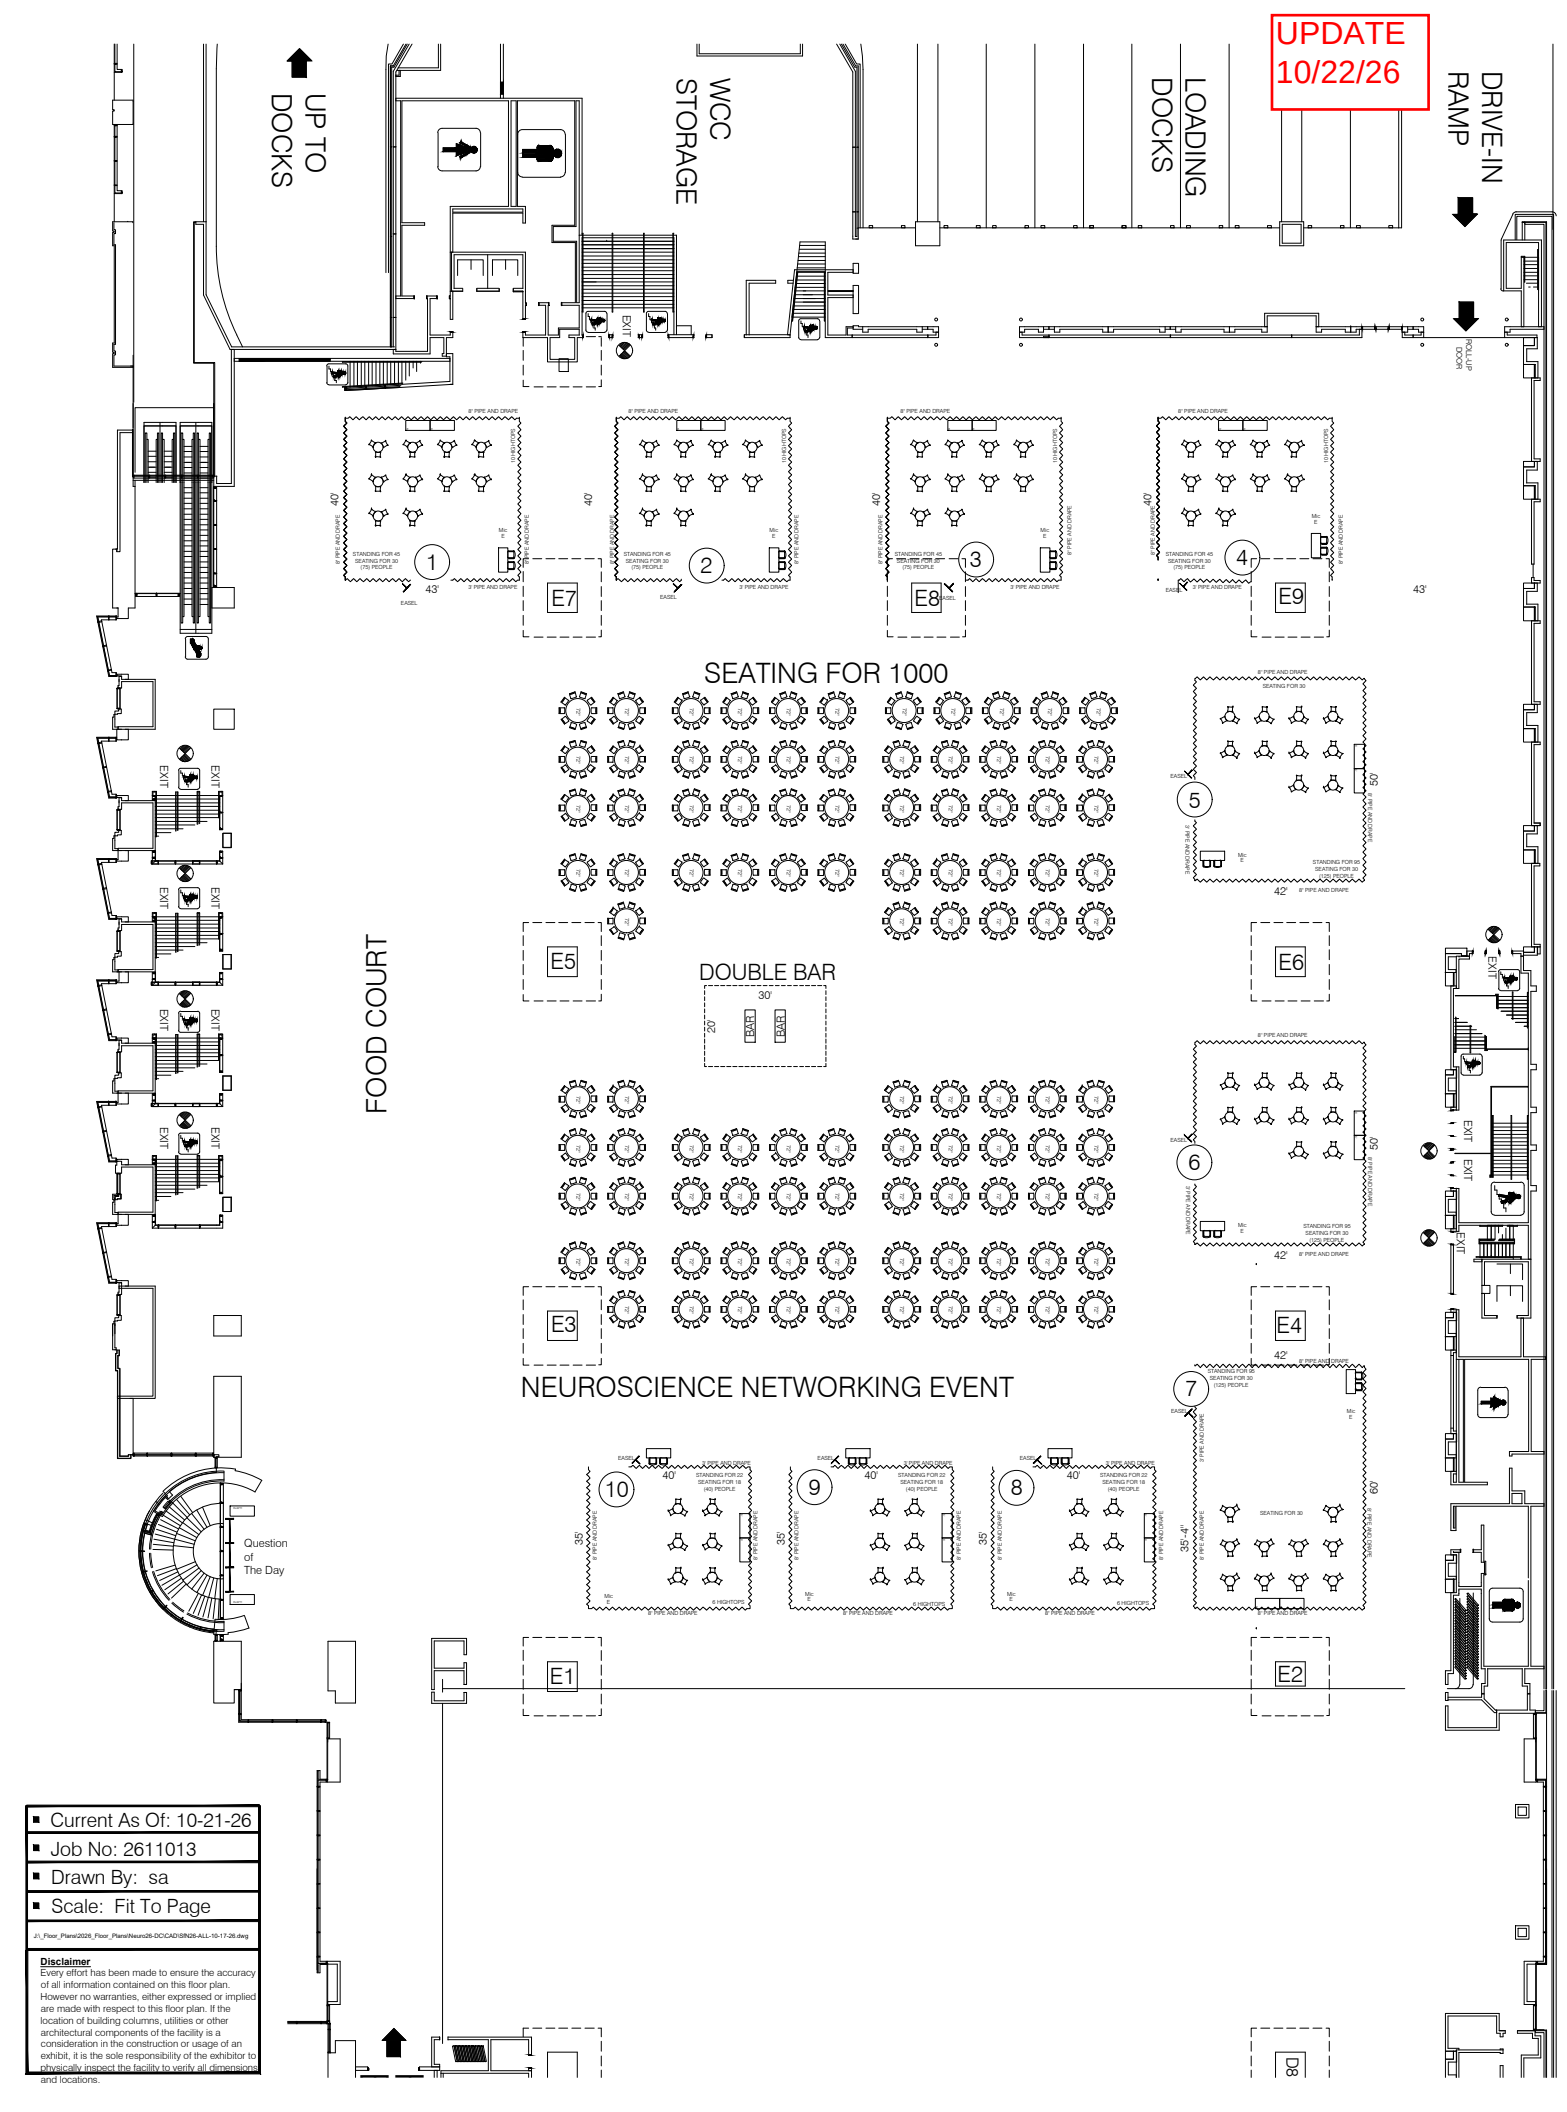

- Current As Of: 10-21-26
- Job No: 2611013
- Drawn By: sa
- Scale: Fit To Page


J:_Floor_Plans\2026_Floor_Plans\Neuro26-DC\CAD\SIN26-ALL-10-17-26.dwg

Disclaimer
Every effort has been made to ensure the accuracy of all information contained on this floor plan. However no warranties, either expressed or implied are made with respect to this floor plan. If the location of building columns, utilities or other architectural components of the facility is a consideration in the construction or usage of an exhibit, it is the sole responsibility of the exhibitor to physically inspect the facility to verify all dimensions and locations.

Version: Final - 8/1/26
Chairs = 20" W/D with angle back rest @ 100 degrees
Chairs: 42" Back to Back
Prepared By: EJB

SfN 2026 Conference
Room 145 AB - Nano #1
Theater - 484

Update 10/21/26

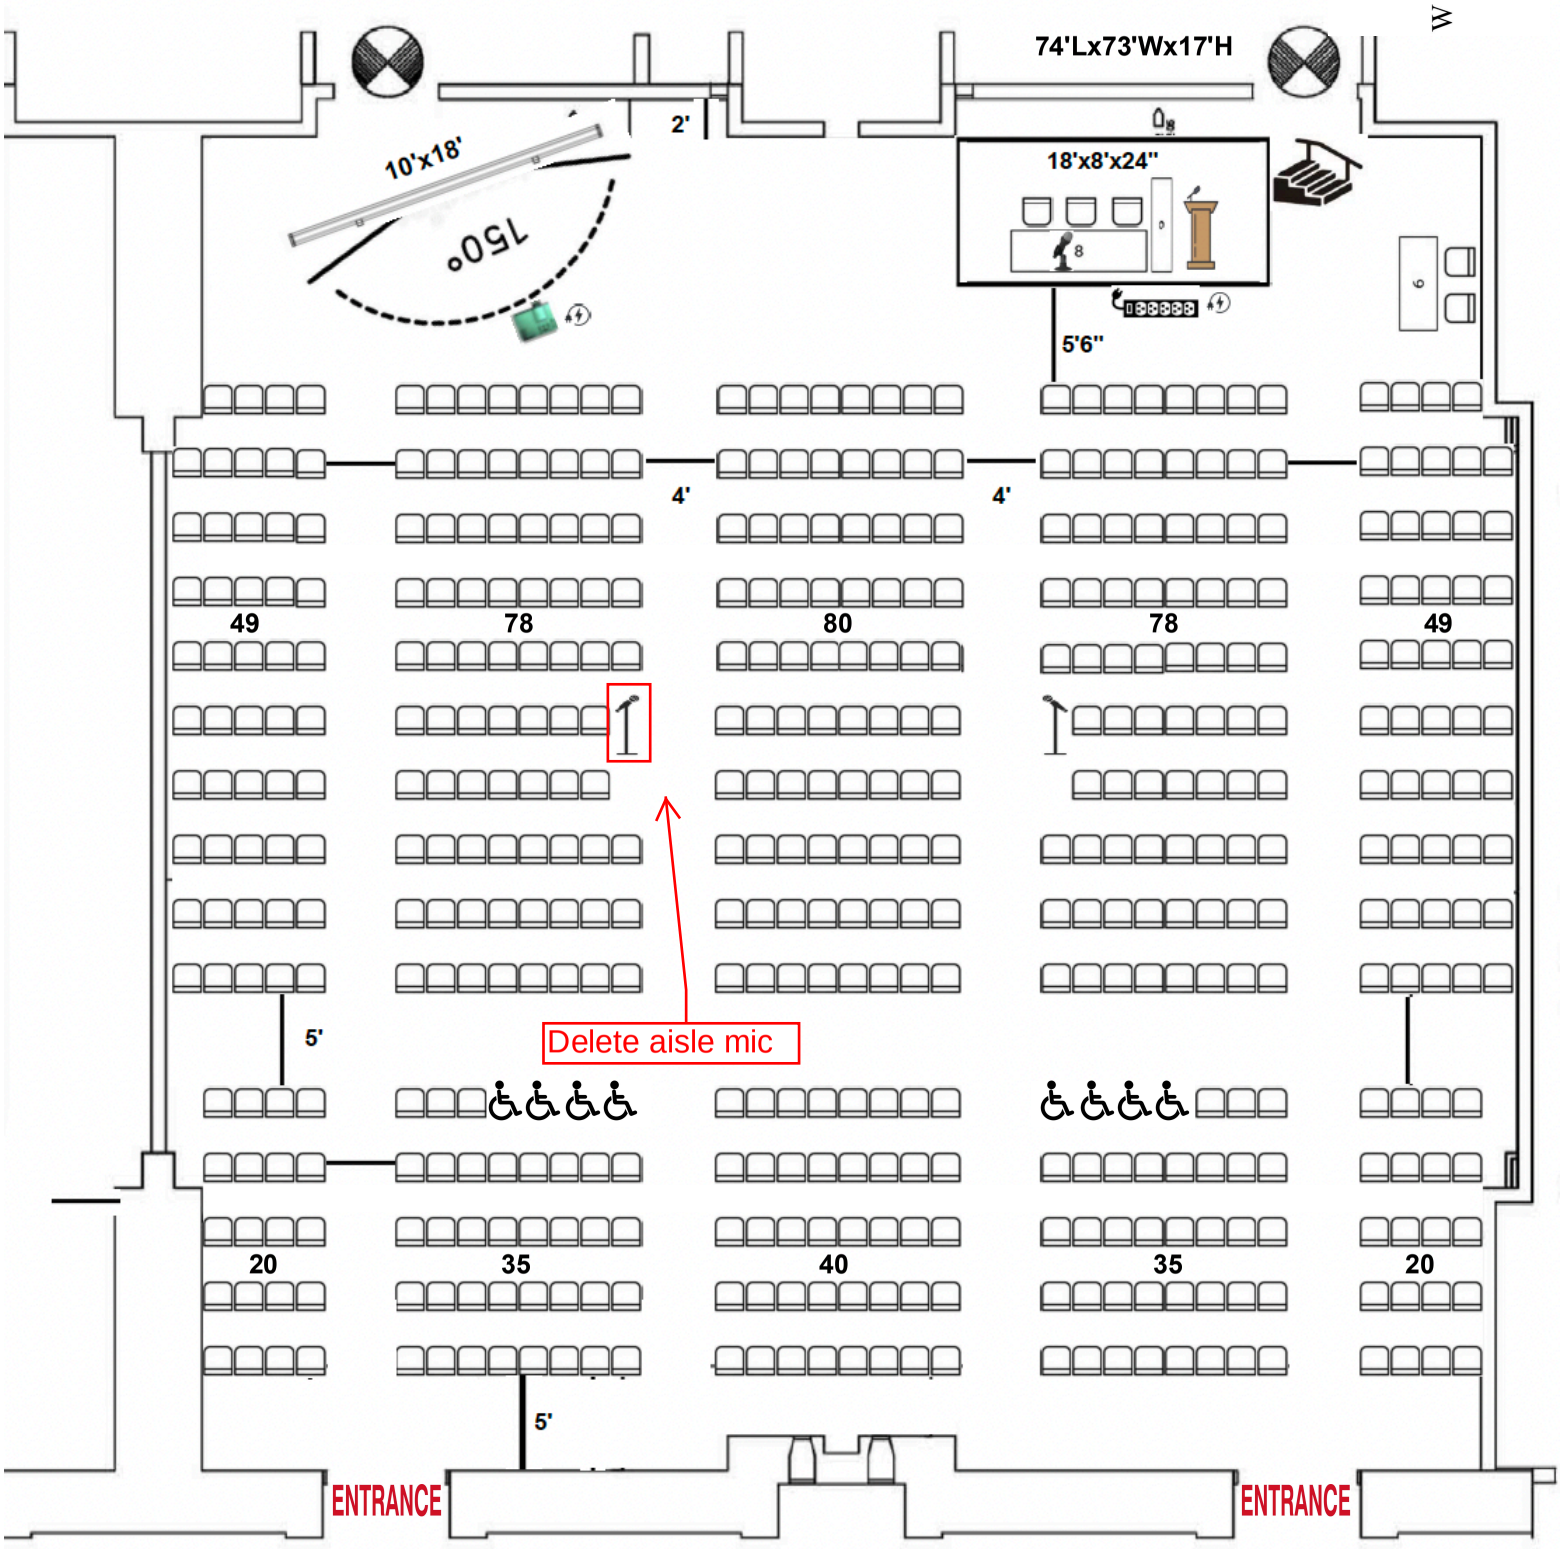


WCC Requirements:
Staging: (1) 18'x8'x24" Stage. Stairs and railings required.
Lectern: (1) Standing Lectern
Tables/Chairs: (1) 8'x30" w/(3) chairs, (1) 6'x30" w/(2) chairs for Tech Table as shown
Lighting: Preset room lighting out over the screen
Electric: AIS to run power to equipment using wall outlets unless otherwise noted
Atlantic Images and Sound: (1) 10'x18' Screen, (1) Laser Projector, Misc AV Equipment
Projection In-House AV: (1) Lectern Mic, (1) Wired Table Mic, (2) Wired Aisle Mics, (1) Audio DI for Laptop
TEG: (1) 6'x18" Table onstage placed up/down stage as shown

Version Final - 8/1/2026
Chairs = 20" W/D with angle back rest @ 100 degrees
Chairs: 42" inch Back to Back
Prepared By: EJB

SfN 2026 Conference
Ballroom A - Symp/Mini #1
Theater - 918

9/30/26

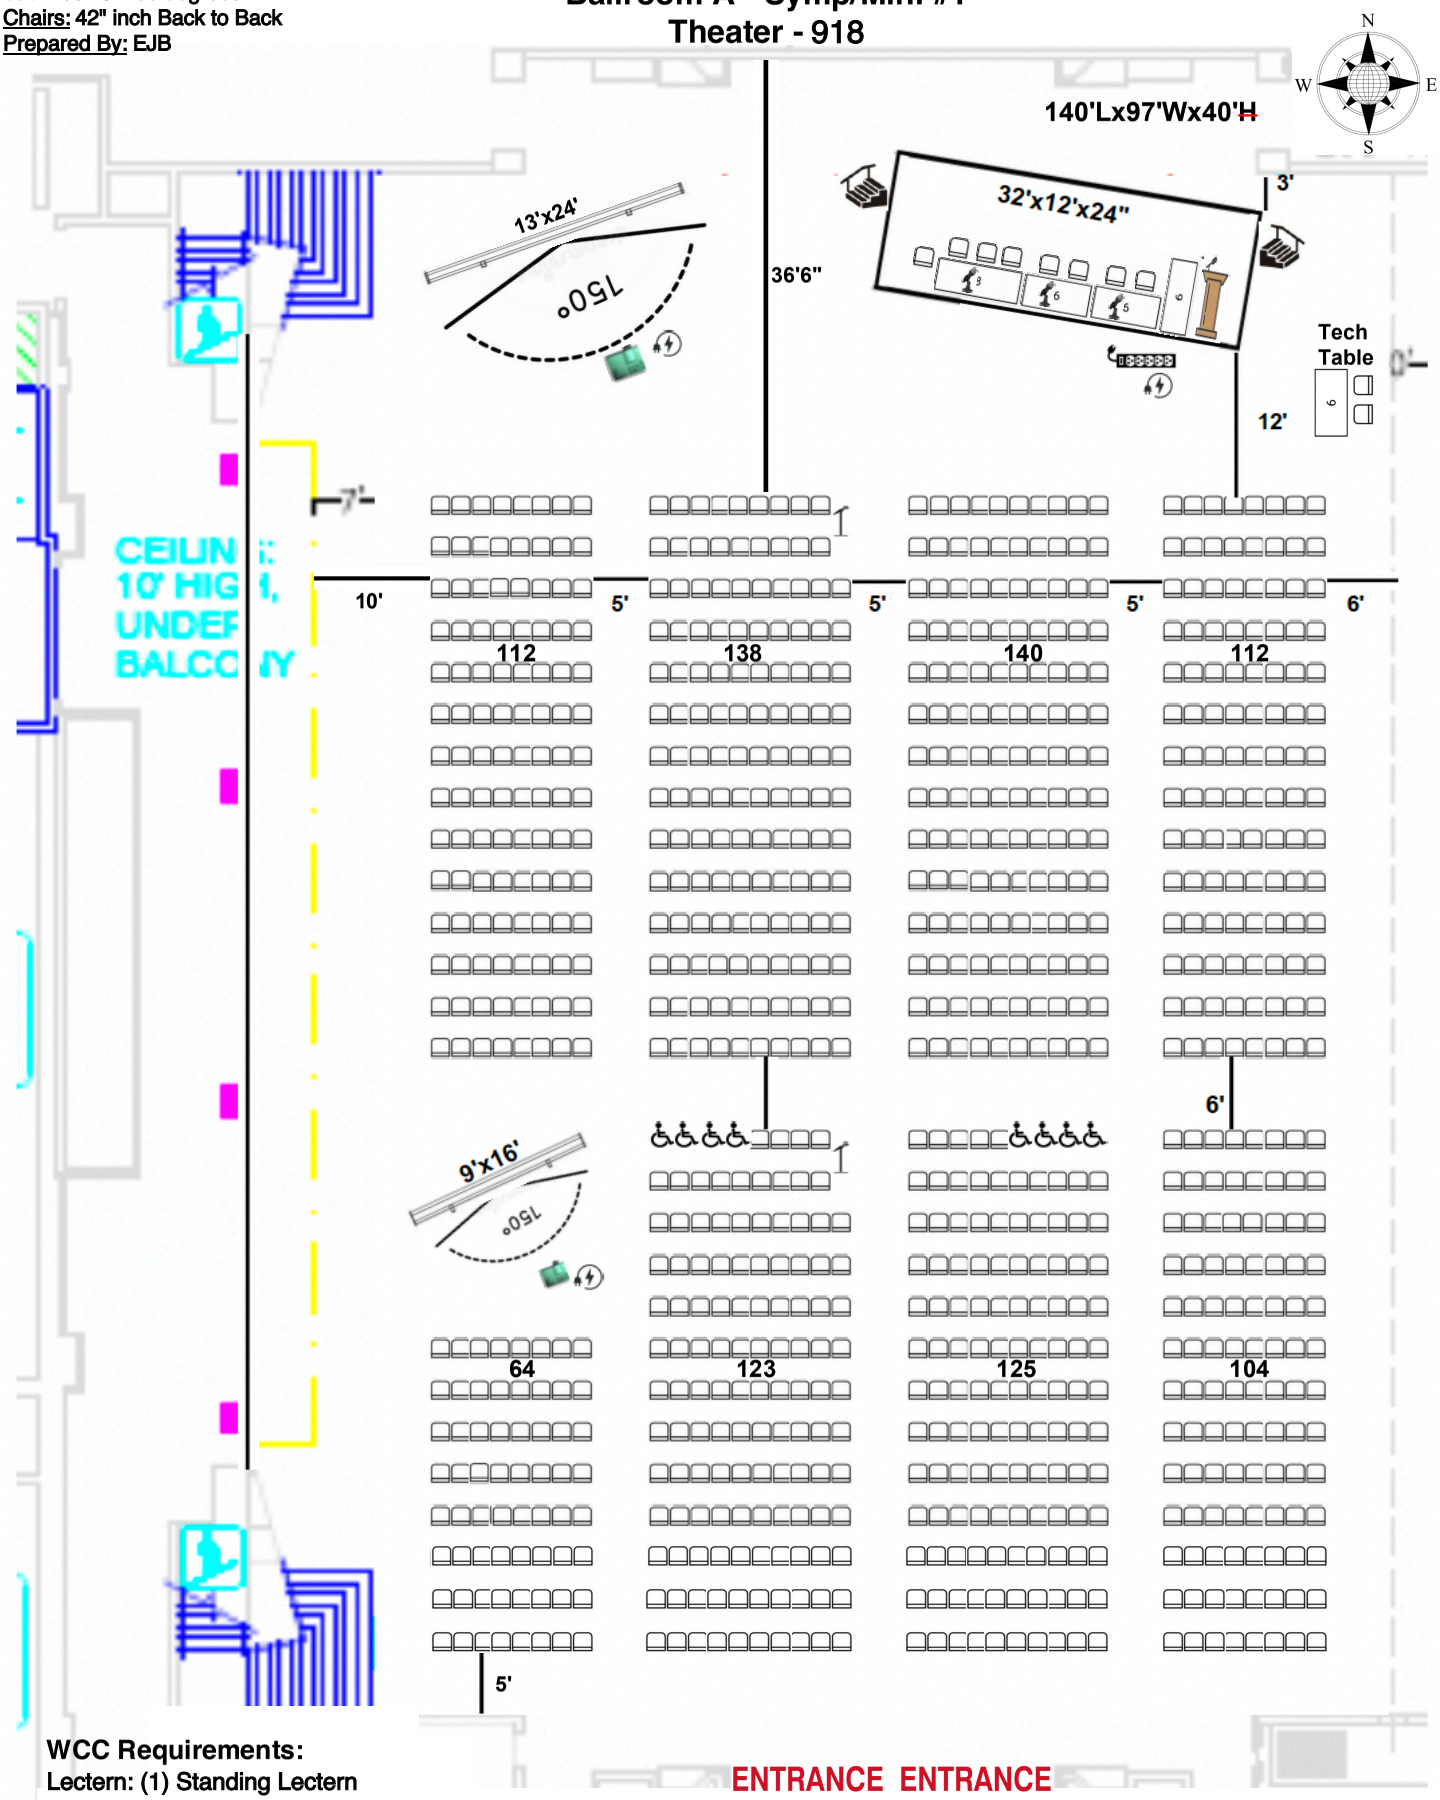

WCC Requirements:

Lectern: (1) Standing Lectern

Staging:(1) 32'x12'x24" Stage. Stairs and railings required.

Tables/Chairs:(1) 8'x30" w/(3) chairs, (2) 6'x30" w/(4) chairs (add (1) side chair), (1) 6'x30" w/(2) chairs Tech Table as shown

Lighting: Preset room lighting out over the screens

Electric:AIS to run power to equipment using wall outlets unless otherwise noted

Atlantic Images and Sound:(1) 13'x24' Screen, (1) 9'x16' Screen, (2) Laser Proj., Misc AV Equipment


Projection In-House AV:(1) Lectern Mic, (3) Wired Table Mics, (2) Wired Aisle Mics, (1) Audio DI for Laptop

TEG:(1) 6'x18" Table onstage placed up/down stage as shown

Version Final 8/1/26
Chairs = 20" W/D with angle back rest @ 100 degrees
Chairs: 42" inch Back to Back
Prepared By: EJB

SfN 2026 Conference
Ballroom B - Symp/Mini #2
Theater - 896

9/30/26

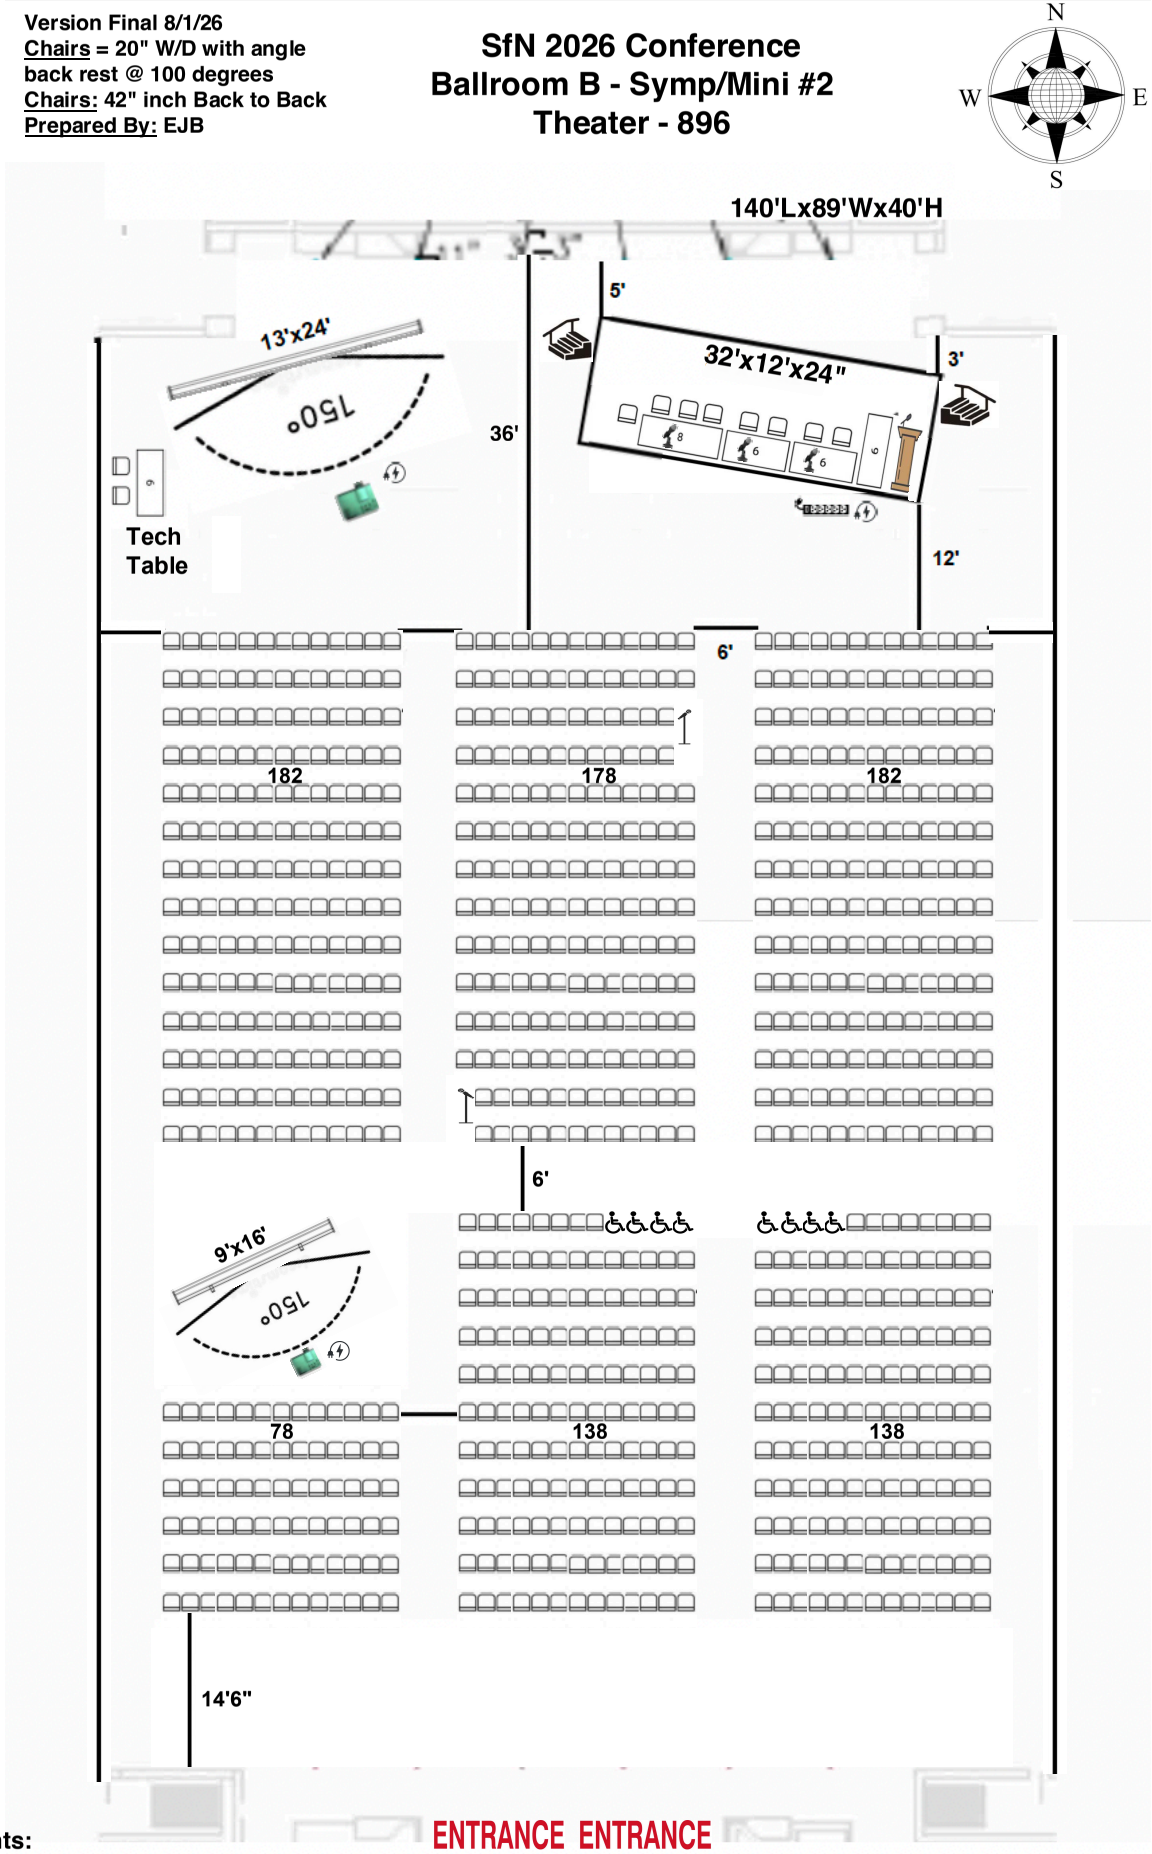


WCC Requirements:
Staging: (1) 32'x12'x24" Stage. Stairs and railings required.
Lectern: (1) Standing Lectern
Tables/Chairs: (1) 8'x30" w/(3) chairs, (2) 6'x30" w/(4) chairs (add (1) side chair), (1) 6'x30" w/(2) chairs Tech Table as shown Lighting: Preset room lights out over screens
Electric: AIS to run power to equipment using wall outlets unless otherwise noted
Atlantic Images and Sound: (1) 13'x24' Screen, (1) 9'x16' Screen, (2) Laser Projectors, Misc AV Equipment
Projection In-House AV: (1) Lectern Mic, (3) Wired Table Mics, (2) Wired Aisle Mics, (1) Audio DI for Laptop
TEG: (1) 6'x18" Table onstage placed up/down stage as shown

9/26/26


Version Final 8/1/26
Prepared By: EJB

SfN 2026 Conference
Ballroom C
Program Committee
Meeting 70 Chevron

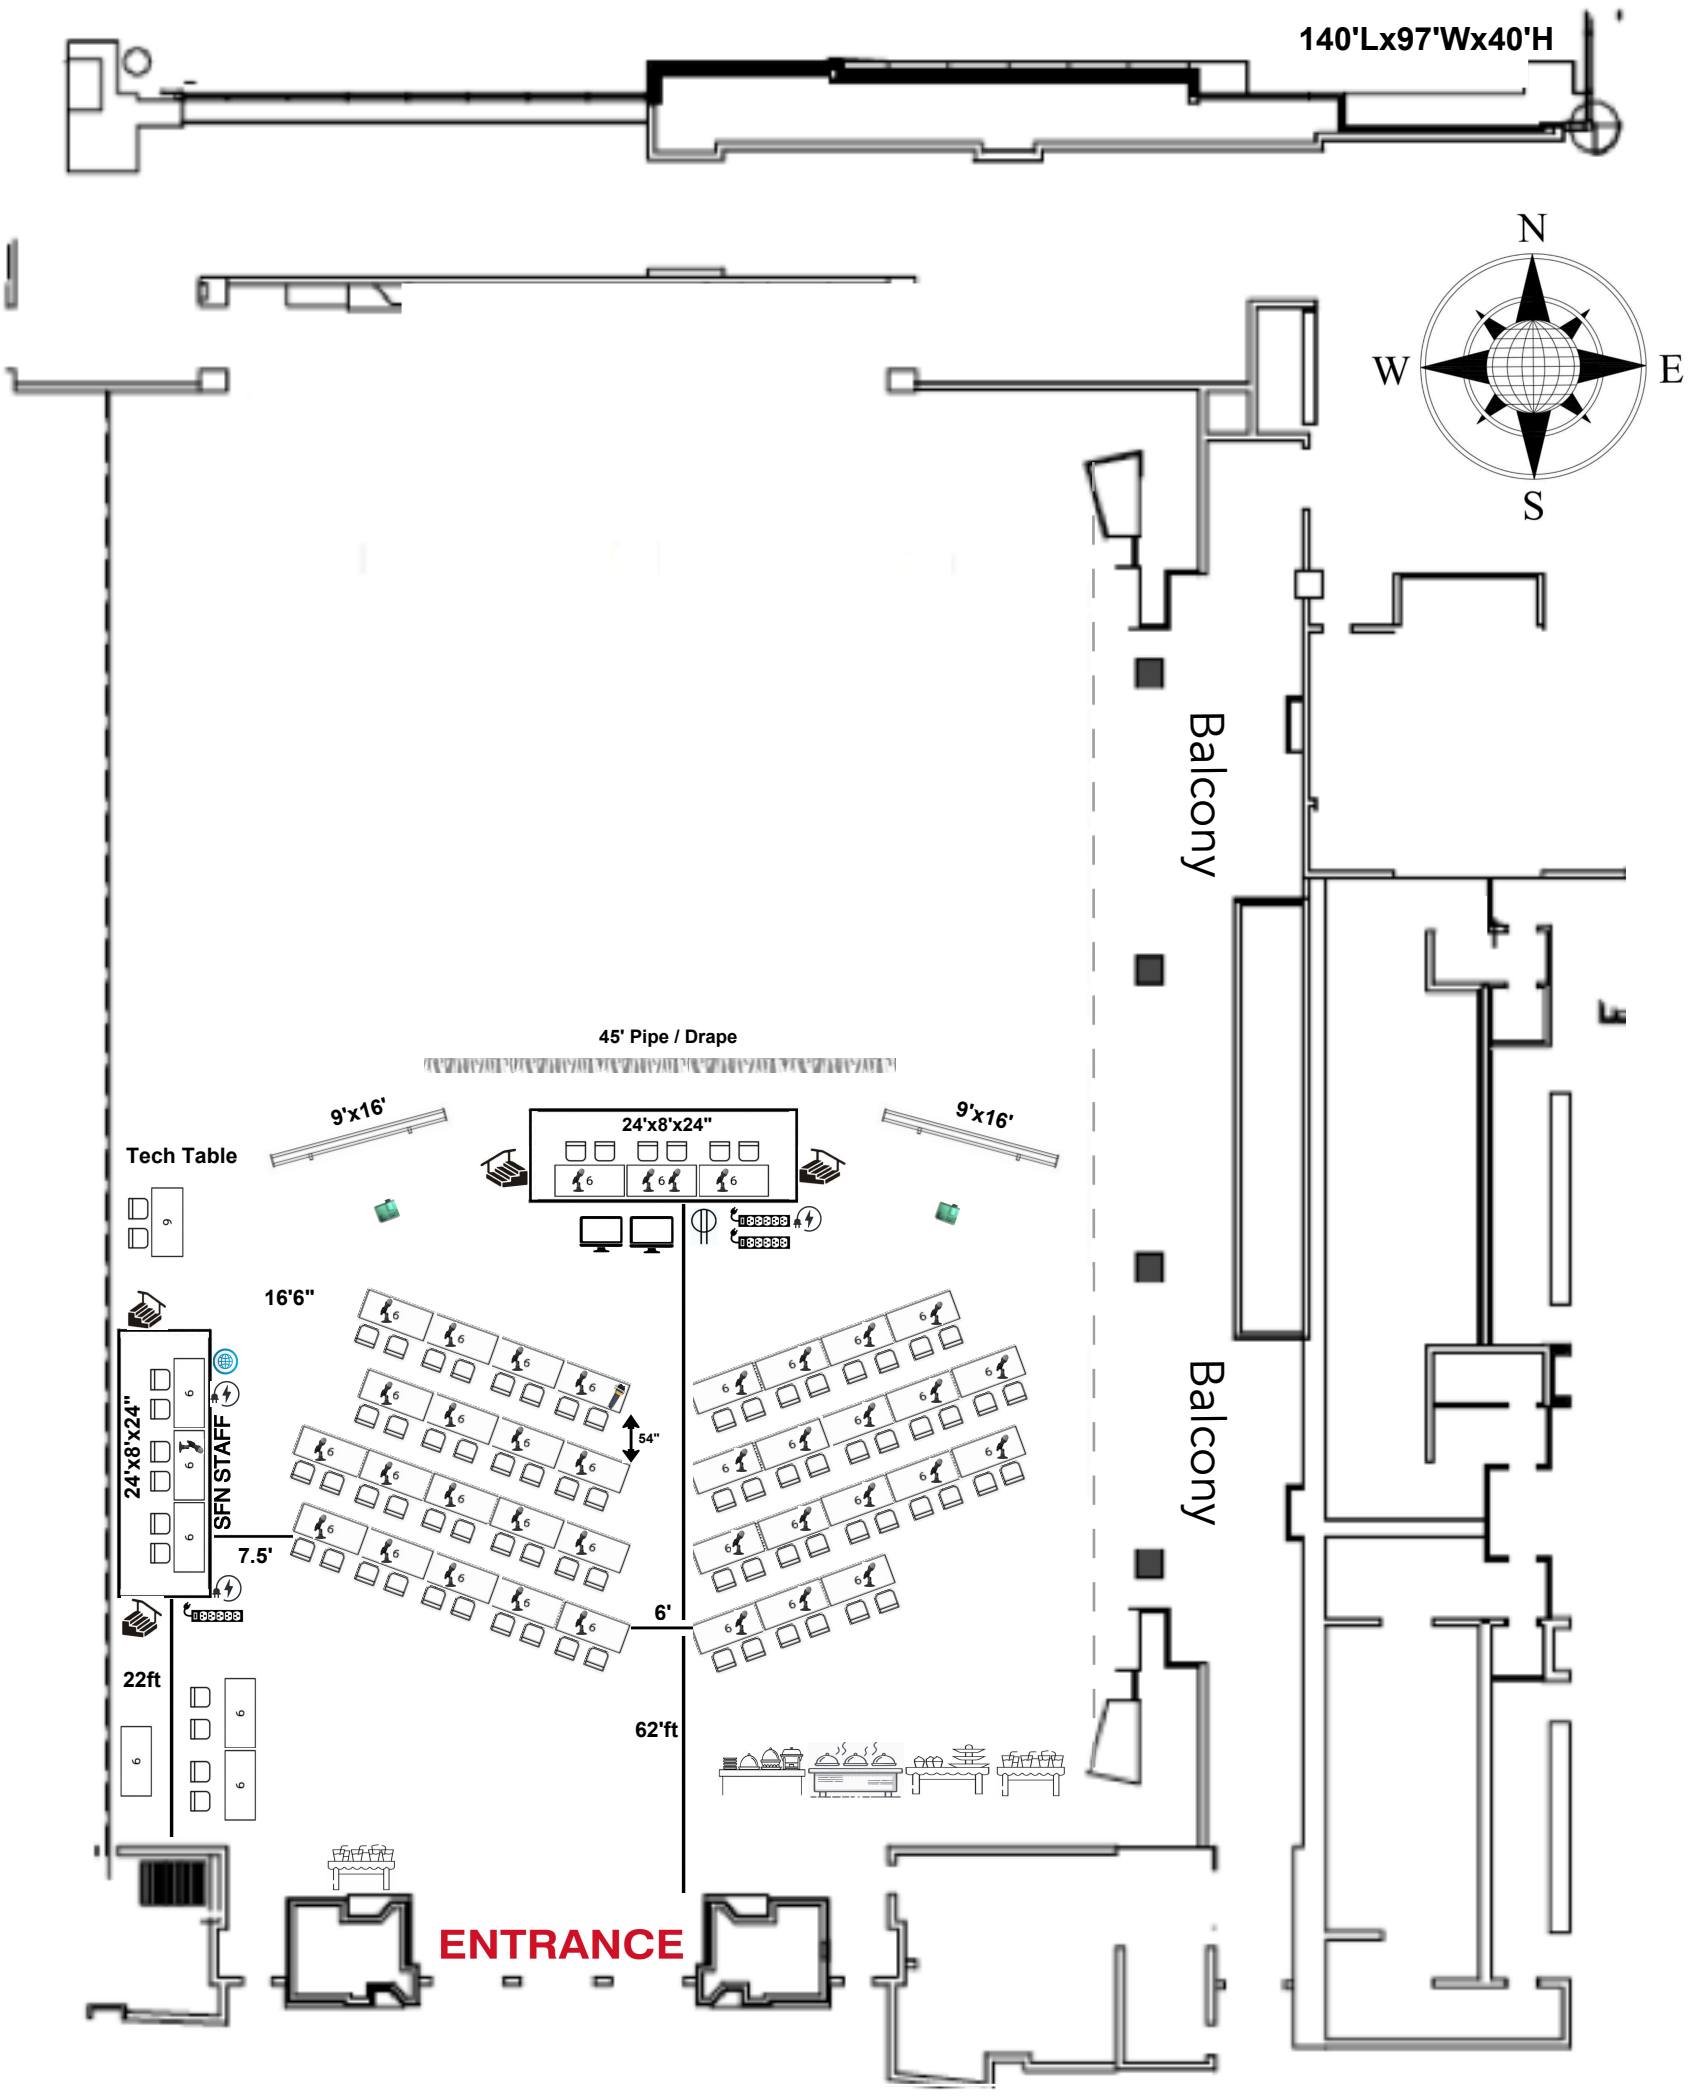

WCC Requirements: Program Committee VIP Meeting
Staging:(2) Stages 24'x8'x24" Stairs and railings required
Tables/Chairs:(35) 6'x30" w/(2) chairs each, (6) 6'x30" w/(2) chairs each on stages, (1) 6'x30" w/(2) chairs for Tech Table as shown, (3) 6'x30" w/(2) chairs for each Registration Tables
Lighting: Preset room lighting out over screens
Electric: AIS to run power to equipment using wall outlets
Atlantic Images and Sound: (2) 9'x16' Screens, (2) Laser Projectors,(2)DSM's, (35) Wireless PTT Table Mics on Chevron set Tables, (4) Wireless PTT Table Mics Center Stage Head Table, (1) Wireless PTT Table Mic Staff Table House left, (1)Wireless HH Mic place on table center aisle for Executive Director
Projection In-House AV: N/A
TEG: (45) Ft Pipe and drape behind stage
Internet: SFN Staff Table
High-Tech Electric: Power strips required at all tables + (1)20amp drop center stage as shown

9/30/26

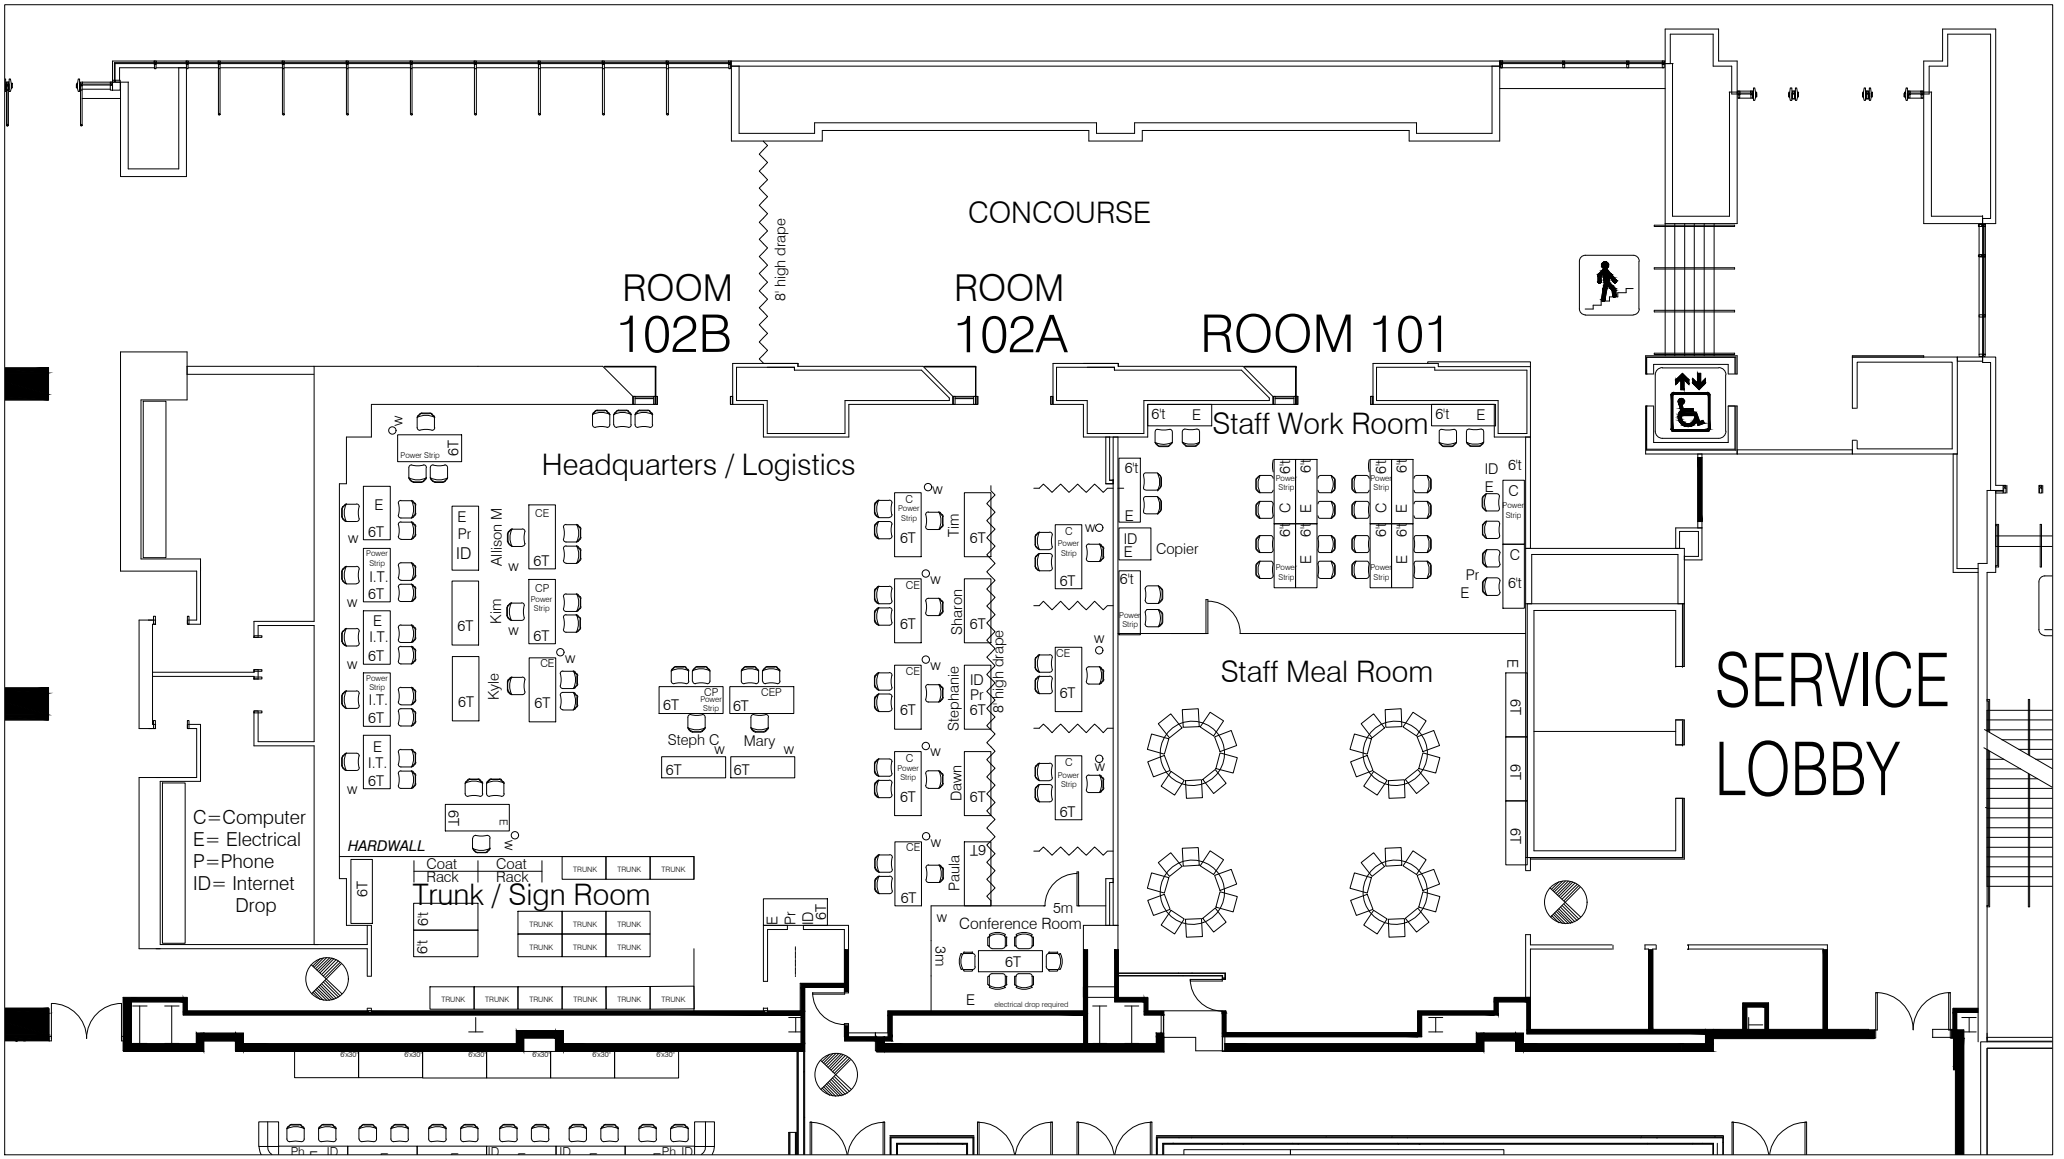

- Current As Of: 09-29-26
- Job No: 2611013
- Drawn By: sa
- Scale: Fit To Page

J:_Floor_Plans\2026_Floor_Plans\Neuro26-DC\CAD\BN26-ALL-09-18-26.dwg


Disclaimer
Every effort has been made to ensure the accuracy of all information contained on this floor plan. However no warranties, either expressed or implied are made with respect to this floor plan. If the location of building columns, utilities or other architectural components of the facility is a consideration in the construction or usage of an exhibit, it is the sole responsibility of the exhibitor to physically inspect the facility to verify all dimensions and locations.

9/30/26

CONCOURSE

ROOM
102A

ROOM 101

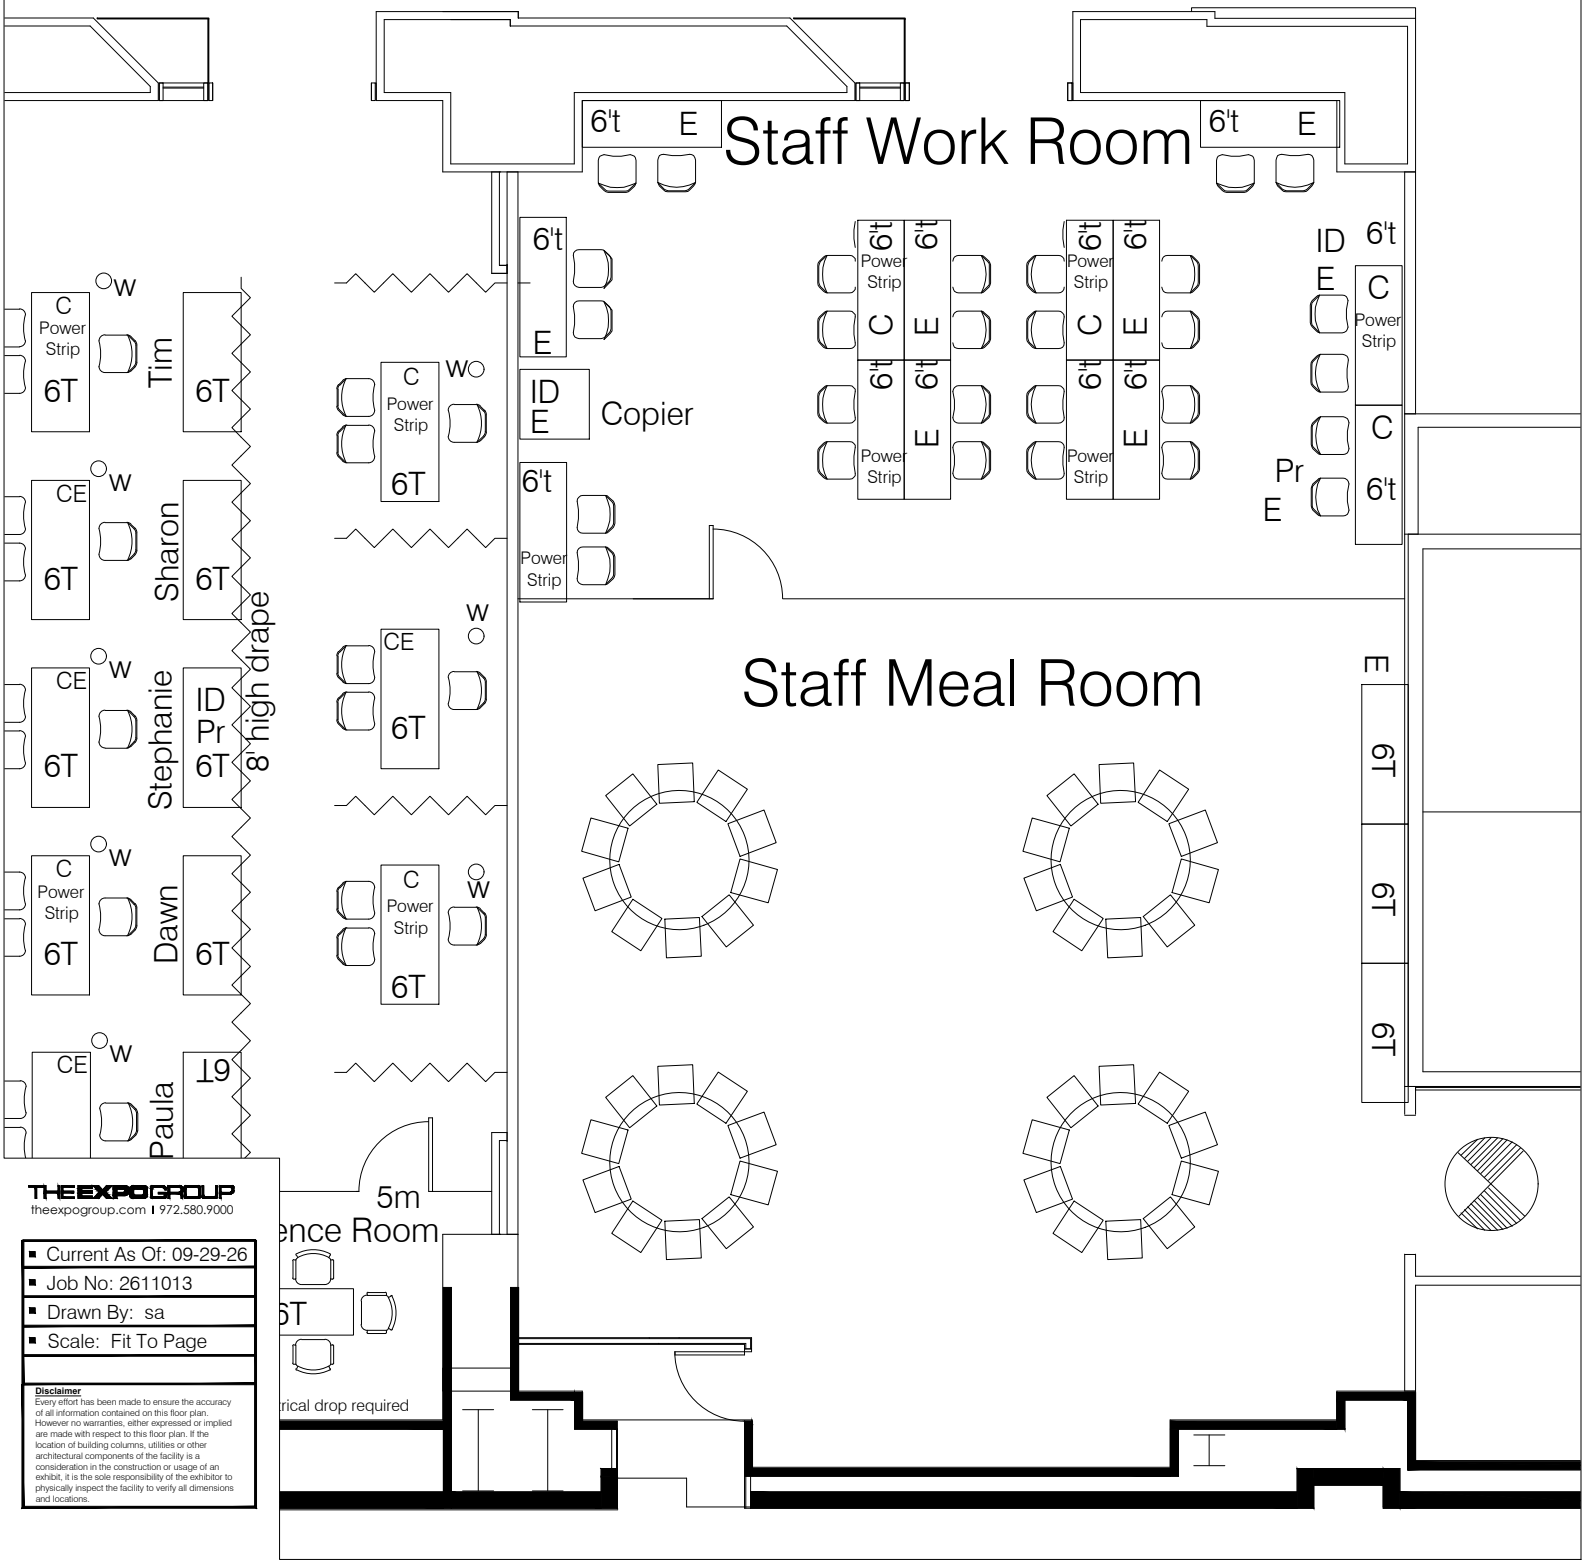

THE EXPO GROUP
theexpogroup.com | 972.580.9000

- Current As Of: 09-29-26
- Job No: 2611013
- Drawn By: sa
- Scale: Fit To Page

Disclaimer
Every effort has been made to ensure the accuracy of all information contained on this floor plan. However no warranties, either expressed or implied are made with respect to this floor plan. If the location of building columns, utilities or other architectural components of the facility is a consideration in the construction or usage of an exhibit, it is the sole responsibility of the exhibitor to physically inspect the facility to verify all dimensions and locations.

9/30/26

CONCOURSE

ROOM 102B

8' high drape

ROOM 102A

Headquarters / Logistics

Power Strip 6T

E 6T

Power Strip I.T. 6T

E I.T. 6T

Power Strip I.T. 6T

E I.T. 6T

E Pr ID

6T

6T

Allison M CE 6T

Kim CP Power Strip 6T

Kyle CE 6T

CP Power Strip 6T Steph C

CEP 6T Mary

C Power Strip 6T Tim

CE 6T Sharon

CE 6T Stephanie

ID Pr 6T

C Power Strip 6T Dawn

CE 6T Paula

6T

8' high drape

C Power Strip 6T

CE 6T

C Power Strip 6T

6't E

ID E

6't Power Strip

C=Computer
E= Electrical
P=Phone
ID= Internet Drop

HARDWALL

6T E

Coat Rack

Coat Rack

TRUNK TRUNK TRUNK

Trunk / Sign Room

6't

6't

TRUNK TRUNK TRUNK

TRUNK TRUNK TRUNK

E Pr ID 6T

5m

3m

Conference Room

6T

E electrical drop required

TRUNK TRUNK TRUNK TRUNK TRUNK TRUNK

6x30' 6x30' 6x30' 6x30' 6x30' 6x30'

Ph E ID E E ID E ID E E Ph ID

1 2 3 4 5 6

ATTENDEE SERVICES
1. Housing
2. App Support Wireless & Mobile
3. Certificate of Attendance
4. Certificate of Attendance
5. Membership
6. Lost & Found/ Ribbon/ Travel Check-In

Literature Carousel


THE EXPO GROUP
theexpogroup.com | 972.580.9000

- Current As Of: 09-29-26
- Job No: 2611013
- Drawn By: sa
- Scale: Fit To Page

Disclaimer
Every effort has been made to ensure the accuracy of all information contained on this floor plan. However no warranties, either expressed or implied are made with respect to this floor plan. If the location of building columns, utilities or other architectural components of the facility is a consideration in the construction or usage of an exhibit, it is the sole responsibility of the exhibitor to physically inspect the facility to verify all dimensions and locations.

9/30/26

SFN 2026 Conference
Room 103 AB - Council, NAS, & Past Presidents Meetings
Hollow Square - 40

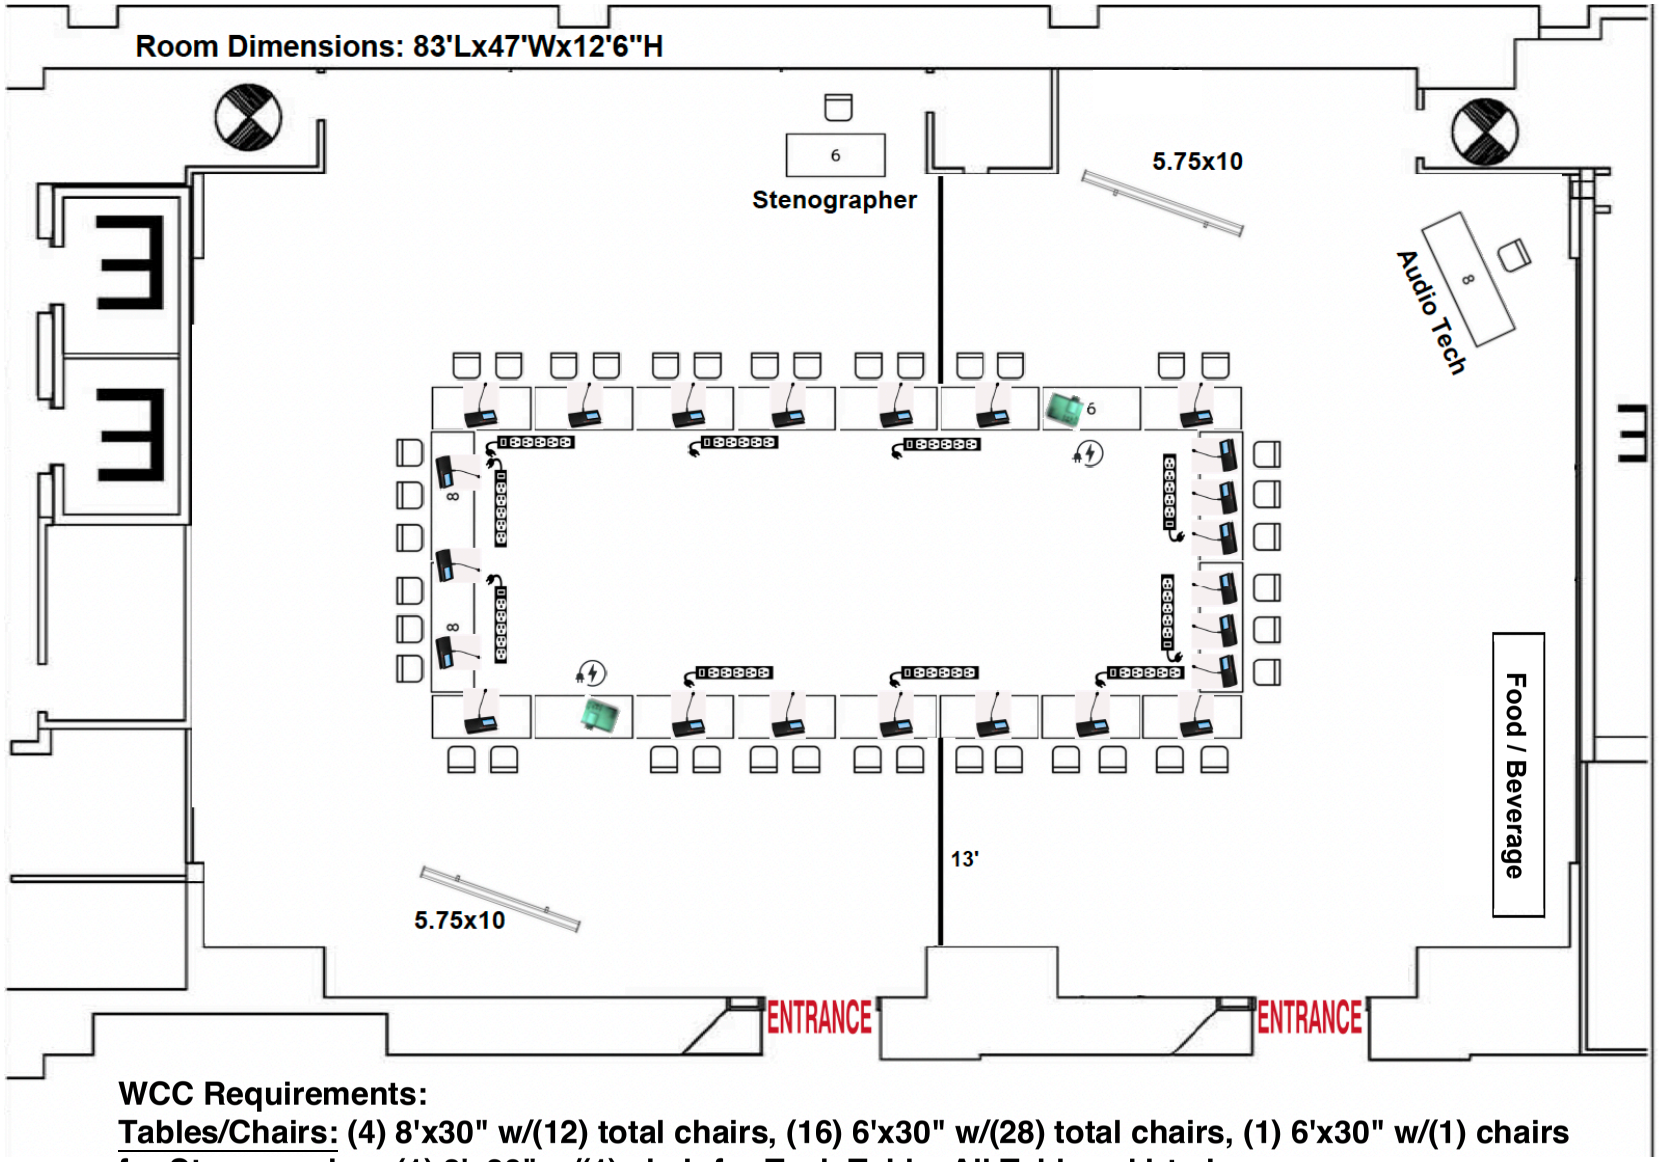

WCC Requirements:

Tables/Chairs: (4) 8'x30" w/(12) total chairs, (16) 6'x30" w/(28) total chairs, (1) 6'x30" w/(1) chairs for Stenographer, (1) 8'x30" w/(1) chair for Tech Table, All Tables skirted

Lighting: Preset room lights out over screens

Electric: AIS to run power to equipment using wall outlets.


Hi-Tech Electric: Power required in hollow square for laptops as shown

Atlantic Images and Sound: (2) 5.75'x10' Screens, (2) Laser Projectors, Misc AV Equipment, (23) Wireless PTT Mics

Version: Final - 8/1/26
Chairs: 20" W/D with angle back rest @ 100 degrees
Chairs: 36" inch Back to Back
Prepared By: EJB

9/30/26

2026 Conference
SfN Room 140 AB - Nano #5
Theater - 314

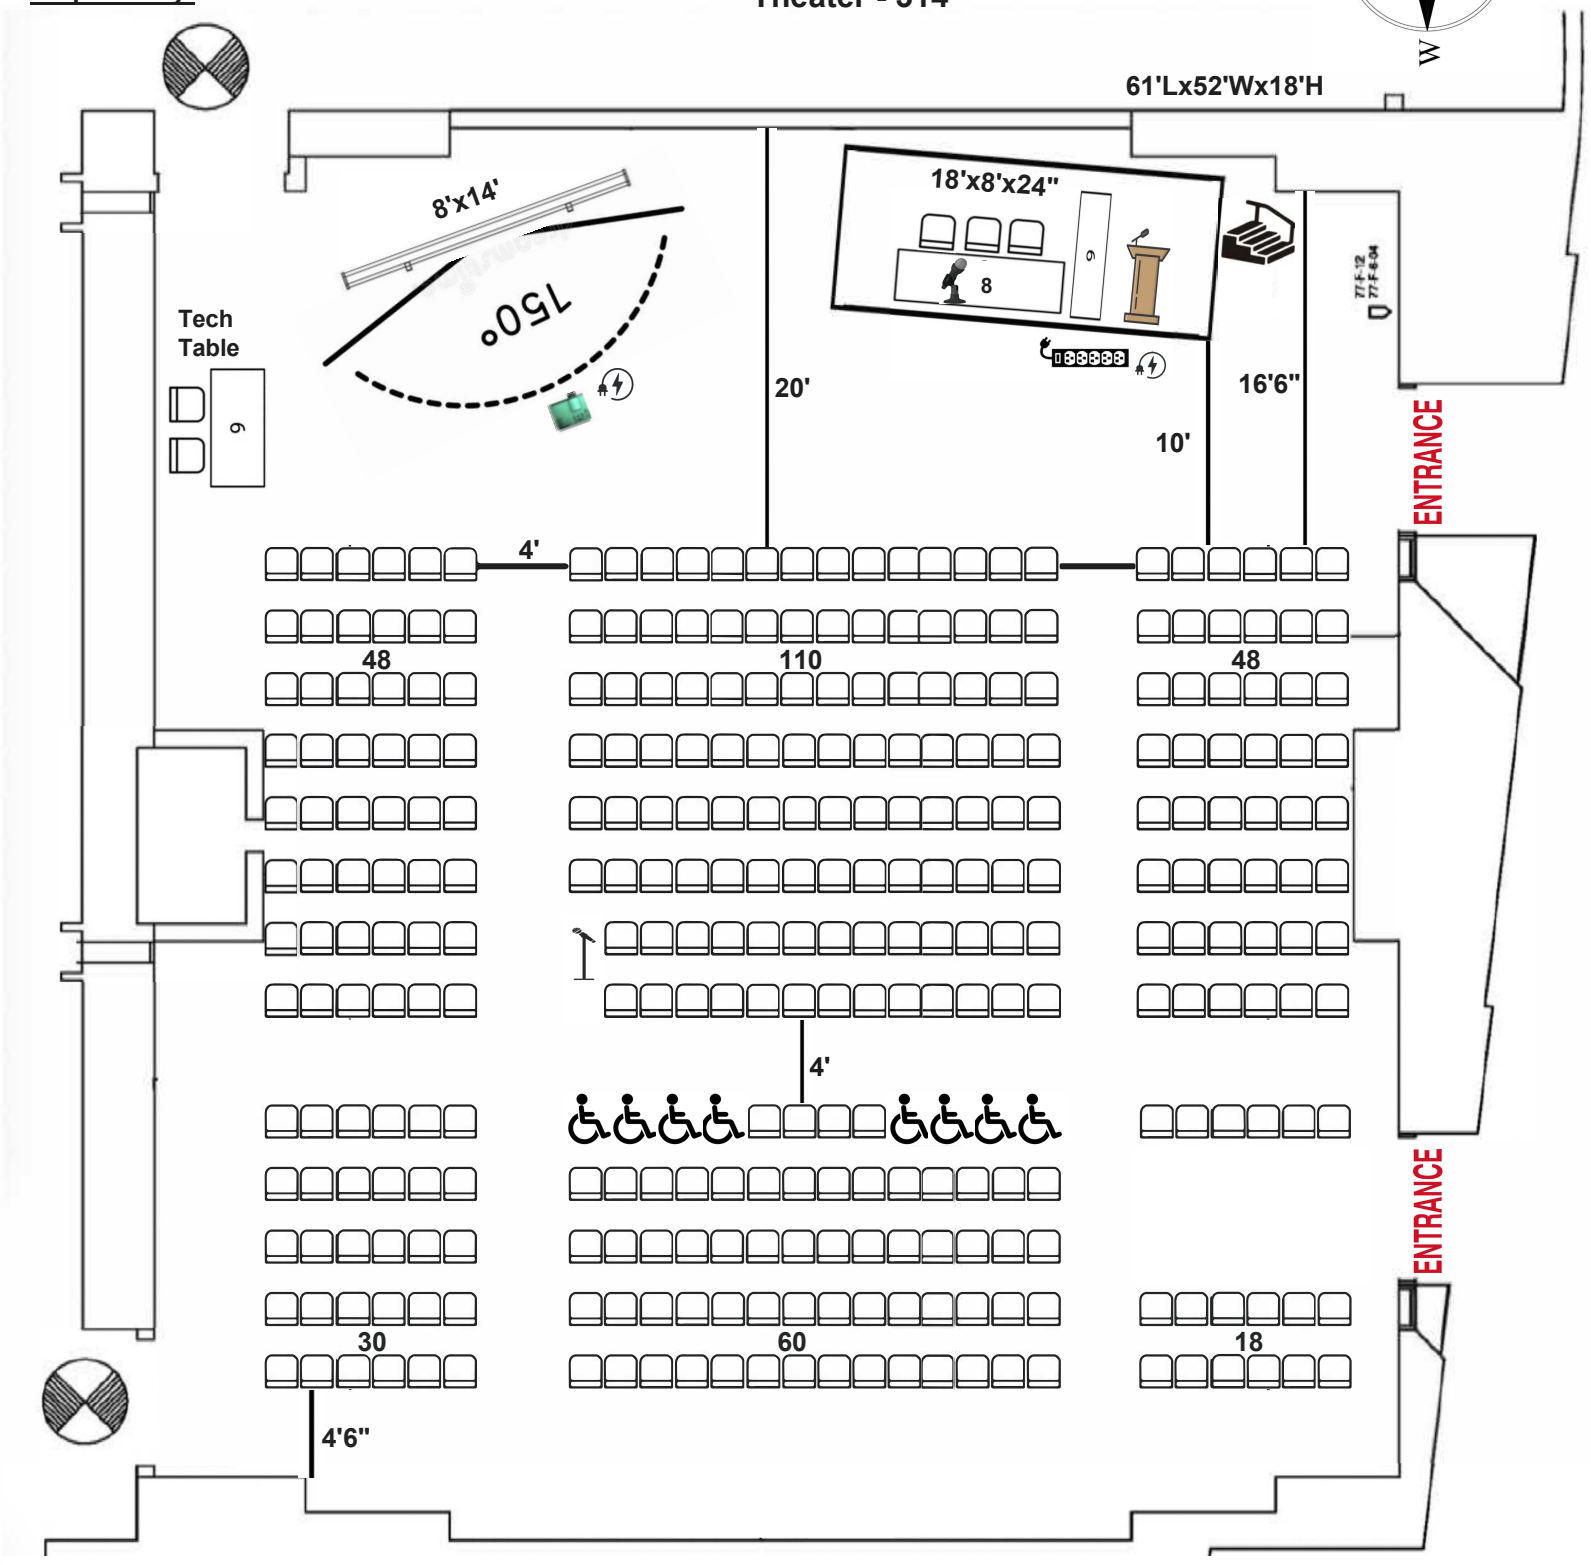


WCC Requirements:
Staging: (1) 18'x8'x24" Stage. Stairs and railings required.
Lectern: (1) Standing Lectern
Tables/Chairs: (1) 8'x30" w/(3) chairs, (1) 6'x30" w/(2) chairs for Tech Table as shown
Lighting: Preset room lighting out over the screen
Electric: AIS to run power to equipment using wall outlets unless otherwise noted
Atlantic Images and Sound: (1) 8'x14' Screen, (1) Laser Projector, Misc AV Equipment
Projection In-House AV: (1) Lectern Mic, (1) Wired Table Mic, (1) Wired Aisle Mic, (1) Audio DI for Laptop
TEG: (1) 6'x18" Table onstage placed up/down stage as shown

Version Final 8/1/26
Chairs = 20" W/D with angle back rest @ 100 degrees
Chairs: 42" inch Back to Back
Prepared By: EJB

2026 Conference
SfN Room 143 ABC - Nano #3
Theater - 456

9/30/26

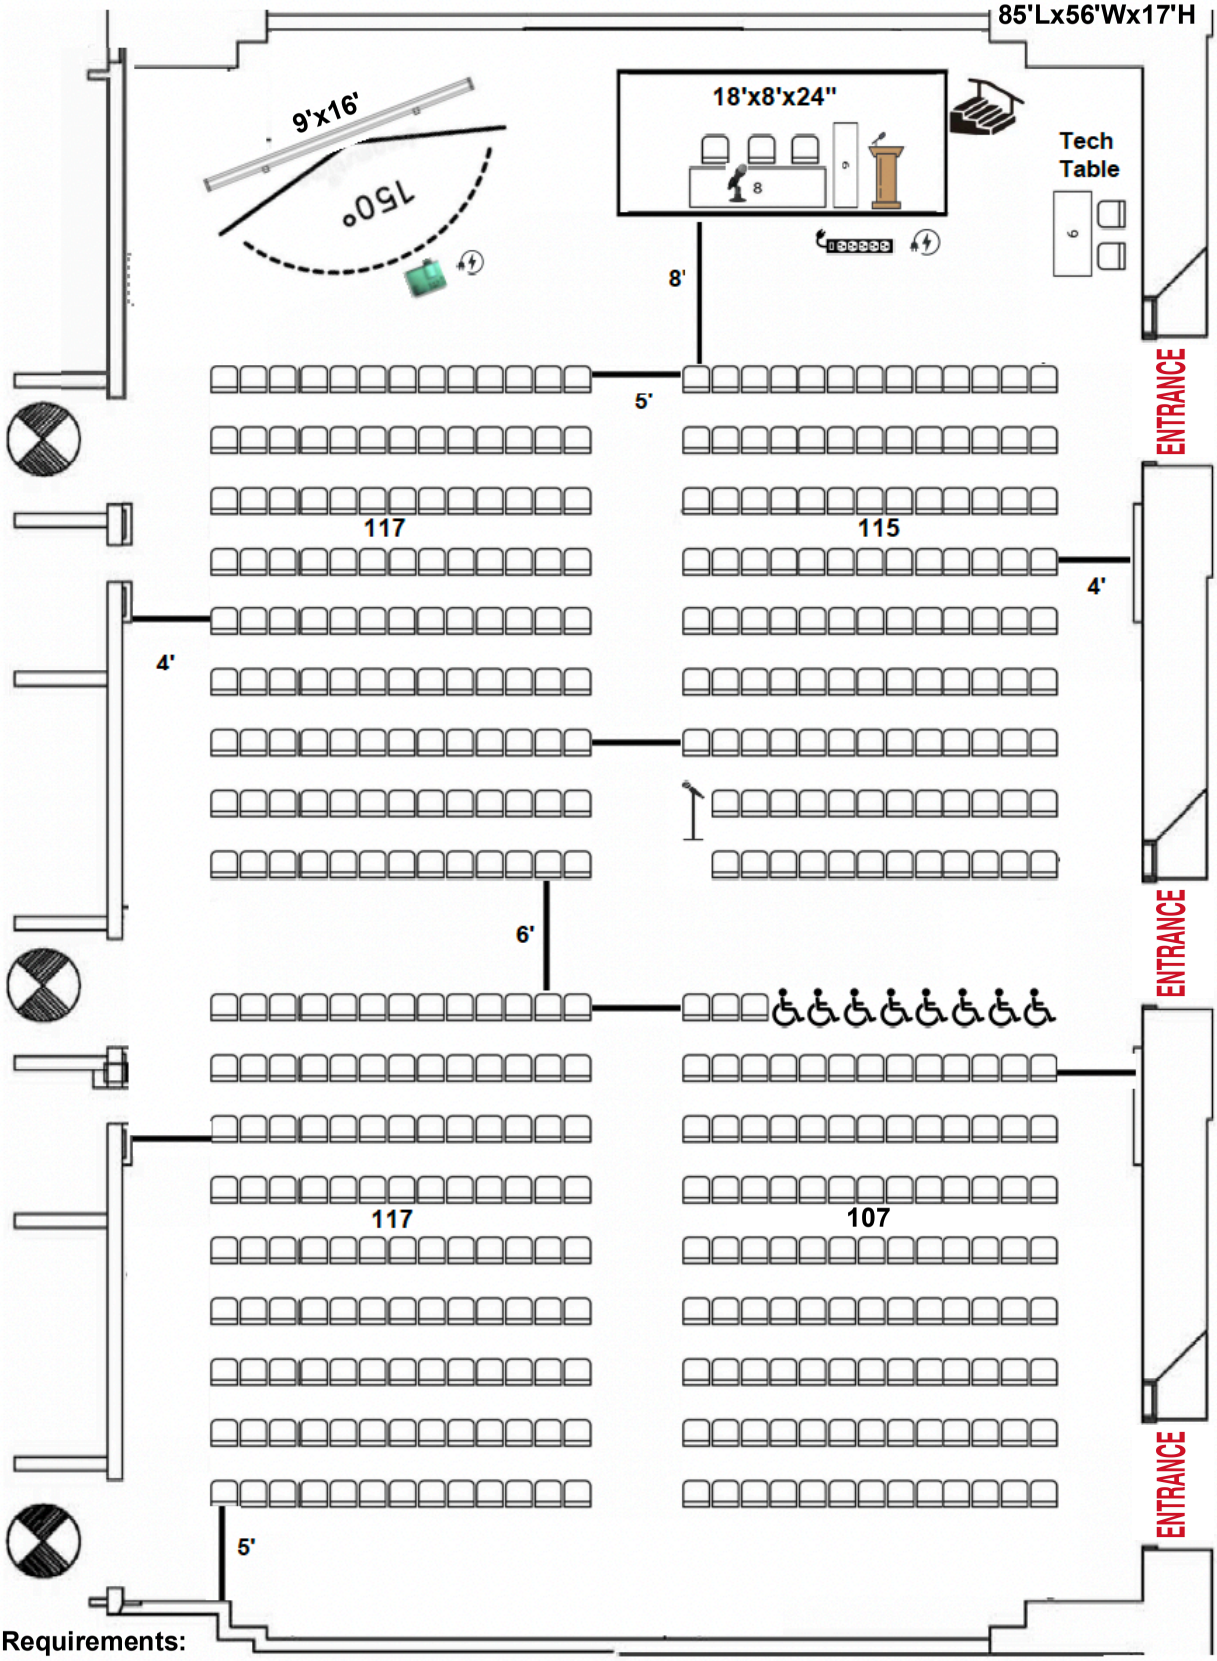


WCC Requirements:
Staging: (1) 18'x8'x24" Stage. Stairs and railings required
Lectern: (1) Standing Lectern
Tables/Chairs: (1) 8'x30" w/(3) chairs, (1) 6'x30" w/(2) chairs for Tech Table as shown
Lighting: Preset room lighting out over the screen
Electric: AIS to run power to equipment using wall outlets unless otherwise noted
Atlantic Images and Sound: (1) 9'x16' Screen, (1) Laser Projector, Misc AV Equipment
Projection In-House AV: (1) Lectern Mic, (1) Wired Table Mic, (1) Wired Aisle Mic, (1) Audio DI for Laptop
TEG: (1) 6'x18" Table onstage placed up/down stage as shown

Version: Final - 8/1/26
Chairs = 20" W/D with angle back rest @ 100 degrees
Chairs: 42" inch Back to Back Prepared By: EJB

2026 Conference
SfN Room 144 ABC - Nano #2
Theater - 482

9/30/26

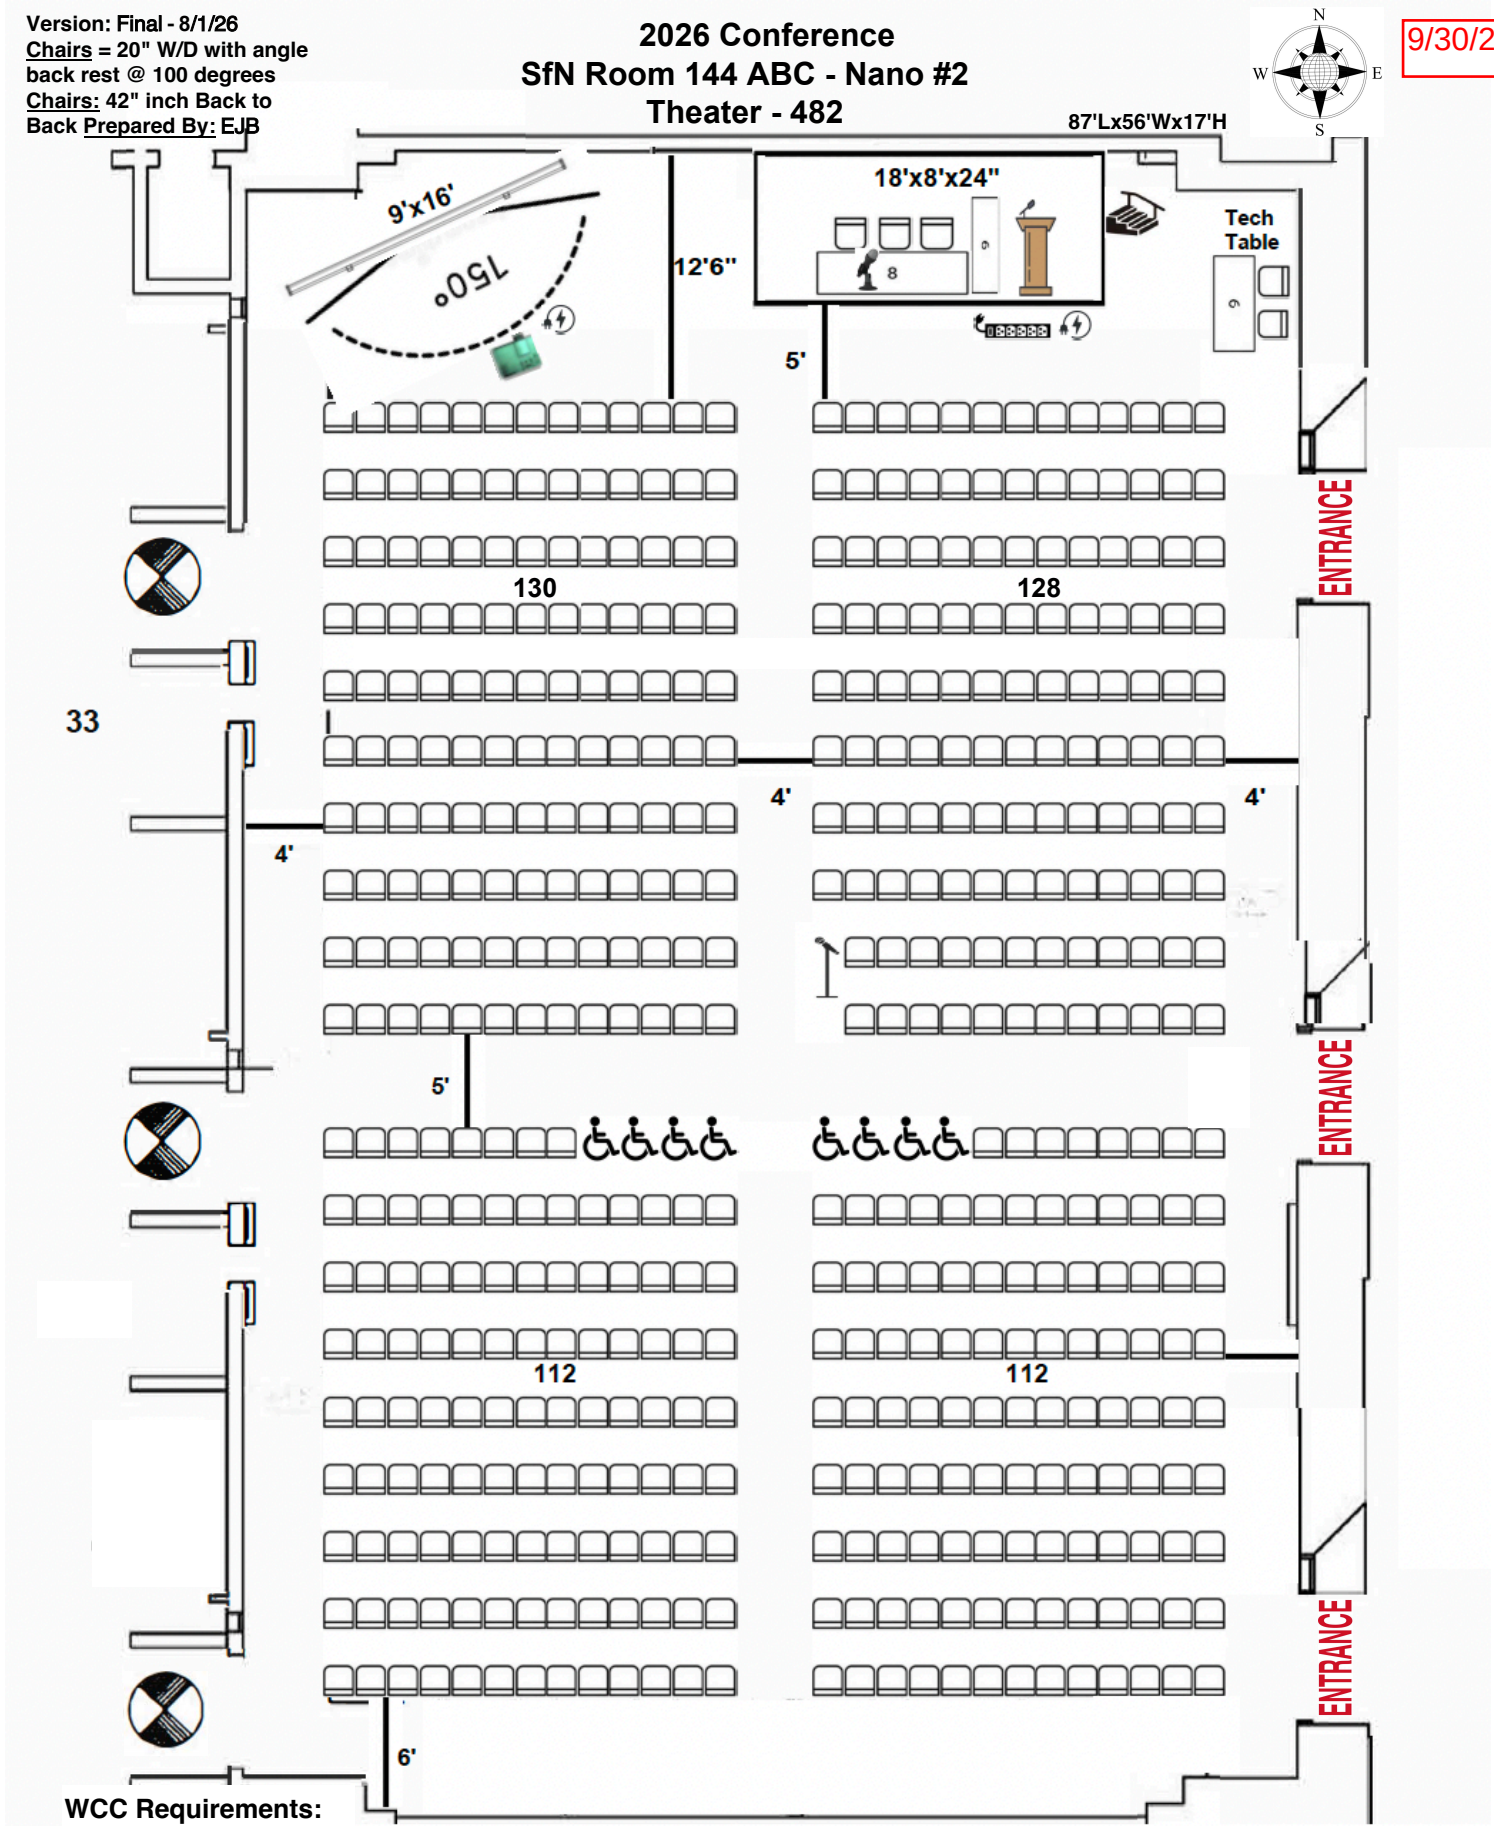


WCC Requirements:

Staging: 18'x8'x24" Platform, Stairs and railings required
Lectern: (1) Standing Lectern
Tables/Chairs: (1) 8'x30" w/(3) chairs, (1) 6'x30" w/(2) chairs for Tech Table as shown
Lighting: Preset room lighting out over the screen
Electric: AIS to run power to equipment using wall outlets unless otherwise noted
Atlantic Images and Sound: (1) 9'x16' Screen, (1) Laser Projector, Misc AV Equipment
Projection In-House AV: (1) Lectern Mic, (1) Wired Table Mic, (1) Wired Aisle Mic, (1) Audio DI for Laptop
TEG: (1) 6'x18" Table onstage placed up/down stage as shown

Version: Final - 8/1/26
Chairs = 20" W/D with angle back rest @ 100 degrees
Chairs: 42" Back to Back
Prepared By: EJB

SfN 2026 Conference
Room 145 AB - Nano #1
Theater - 484

UPDATED 10/21/26

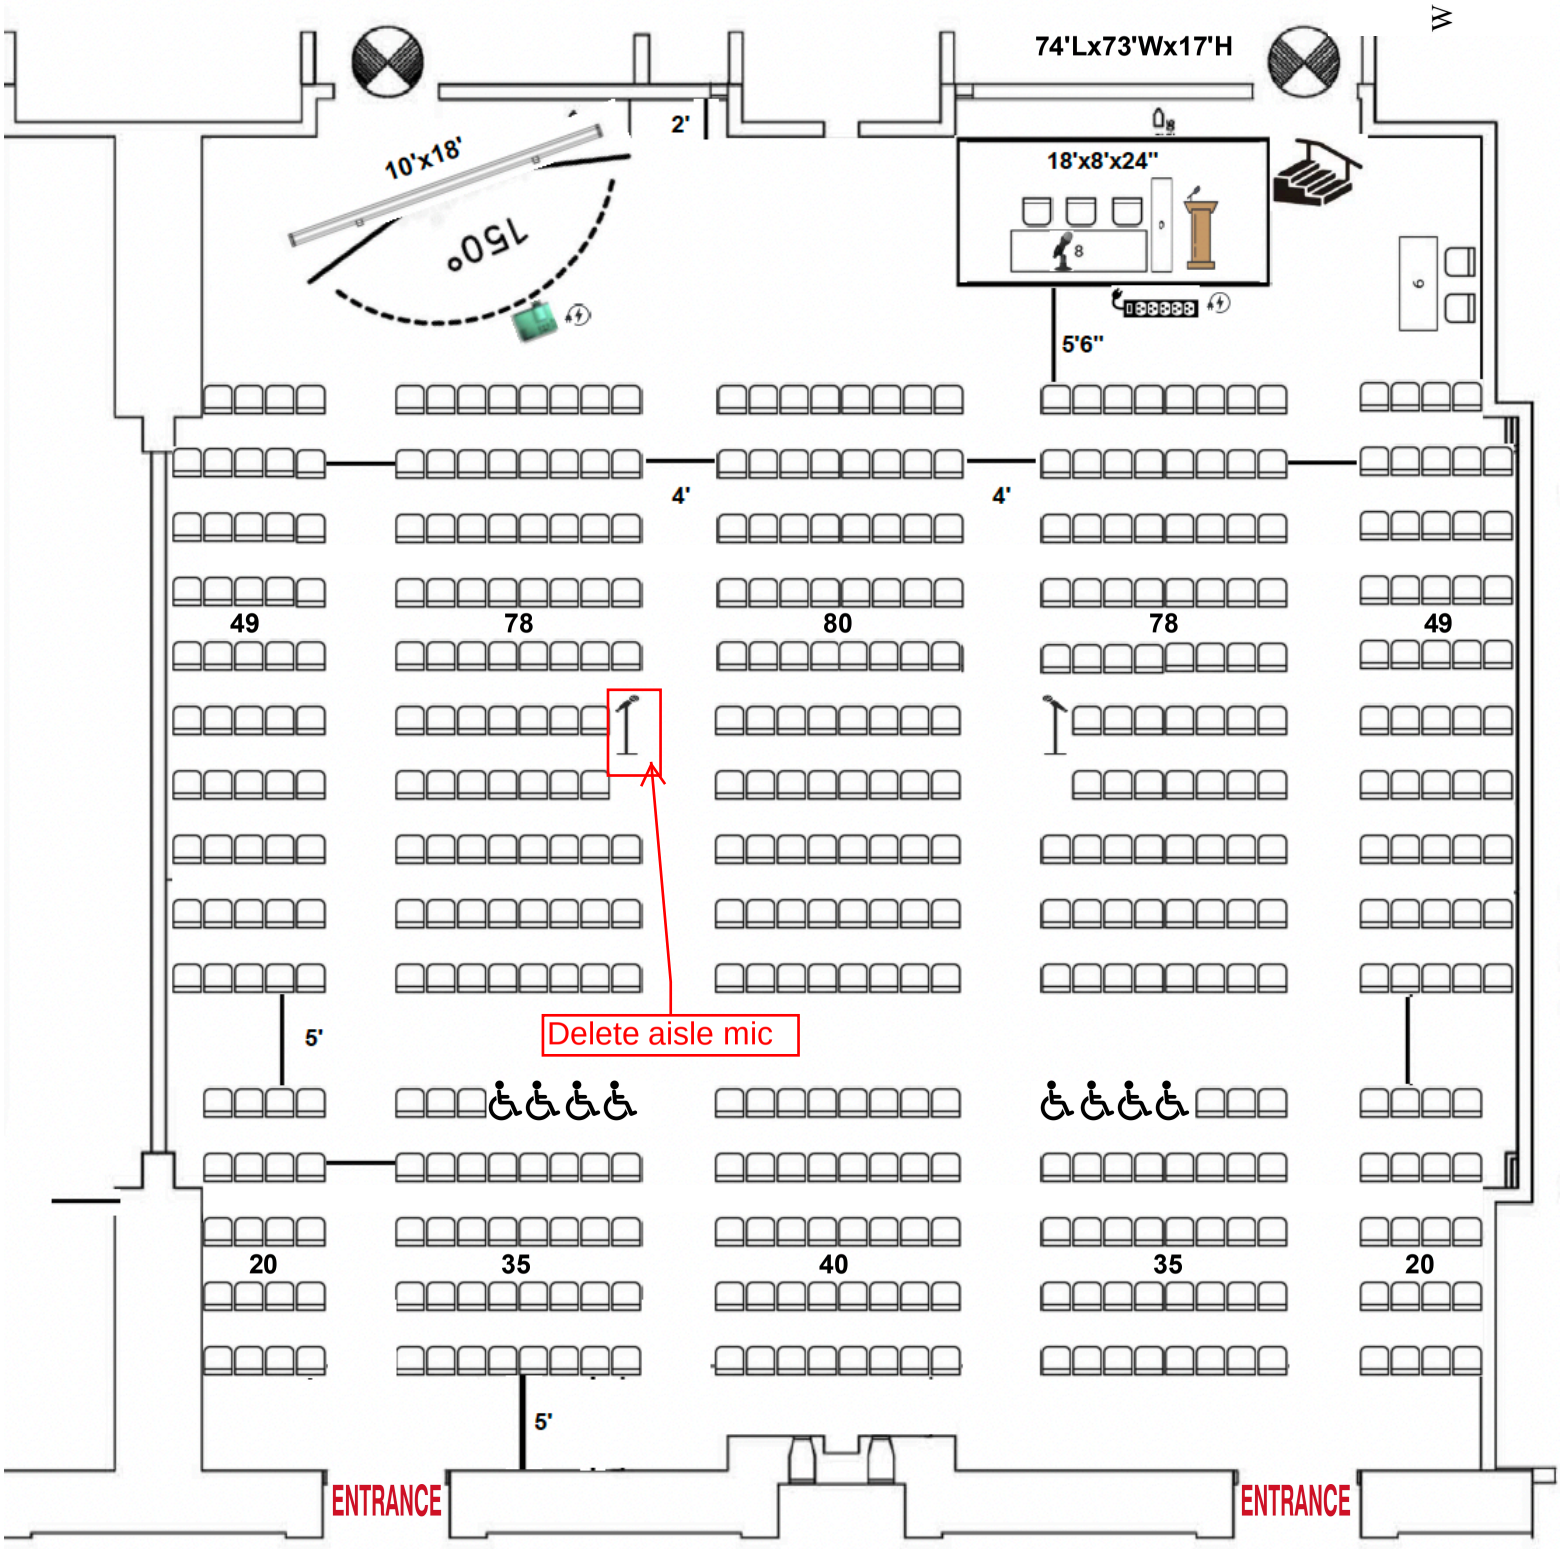

WCC Requirements:
Staging: (1) 18'x8'x24" Stage. Stairs and railings required.
Lectern: (1) Standing Lectern
Tables/Chairs: (1) 8'x30" w/(3) chairs, (1) 6'x30" w/(2) chairs for Tech Table as shown
Lighting: Preset room lighting out over the screen
Electric: AIS to run power to equipment using wall outlets unless otherwise noted
Atlantic Images and Sound: (1) 10'x18' Screen, (1) Laser Projector, Misc AV Equipment
Projection In-House AV: (1) Lectern Mic, (1) Wired Table Mic, (2) Wired Aisle Mics, (1) Audio DI for Laptop
TEG: (1) 6'x18" Table onstage placed up/down stage as shown


9/30/26

Version Final - 8/1/26
Chairs = 20" W/D with angle back rest @ 100 degrees
Chairs: 42" inch Back to Back Prepared By: EJB

SfN 2026 Conference
Room 146 AB - Symp/Mini #3
Theater - 820

W S N E

83'Lx103'Wx17'H

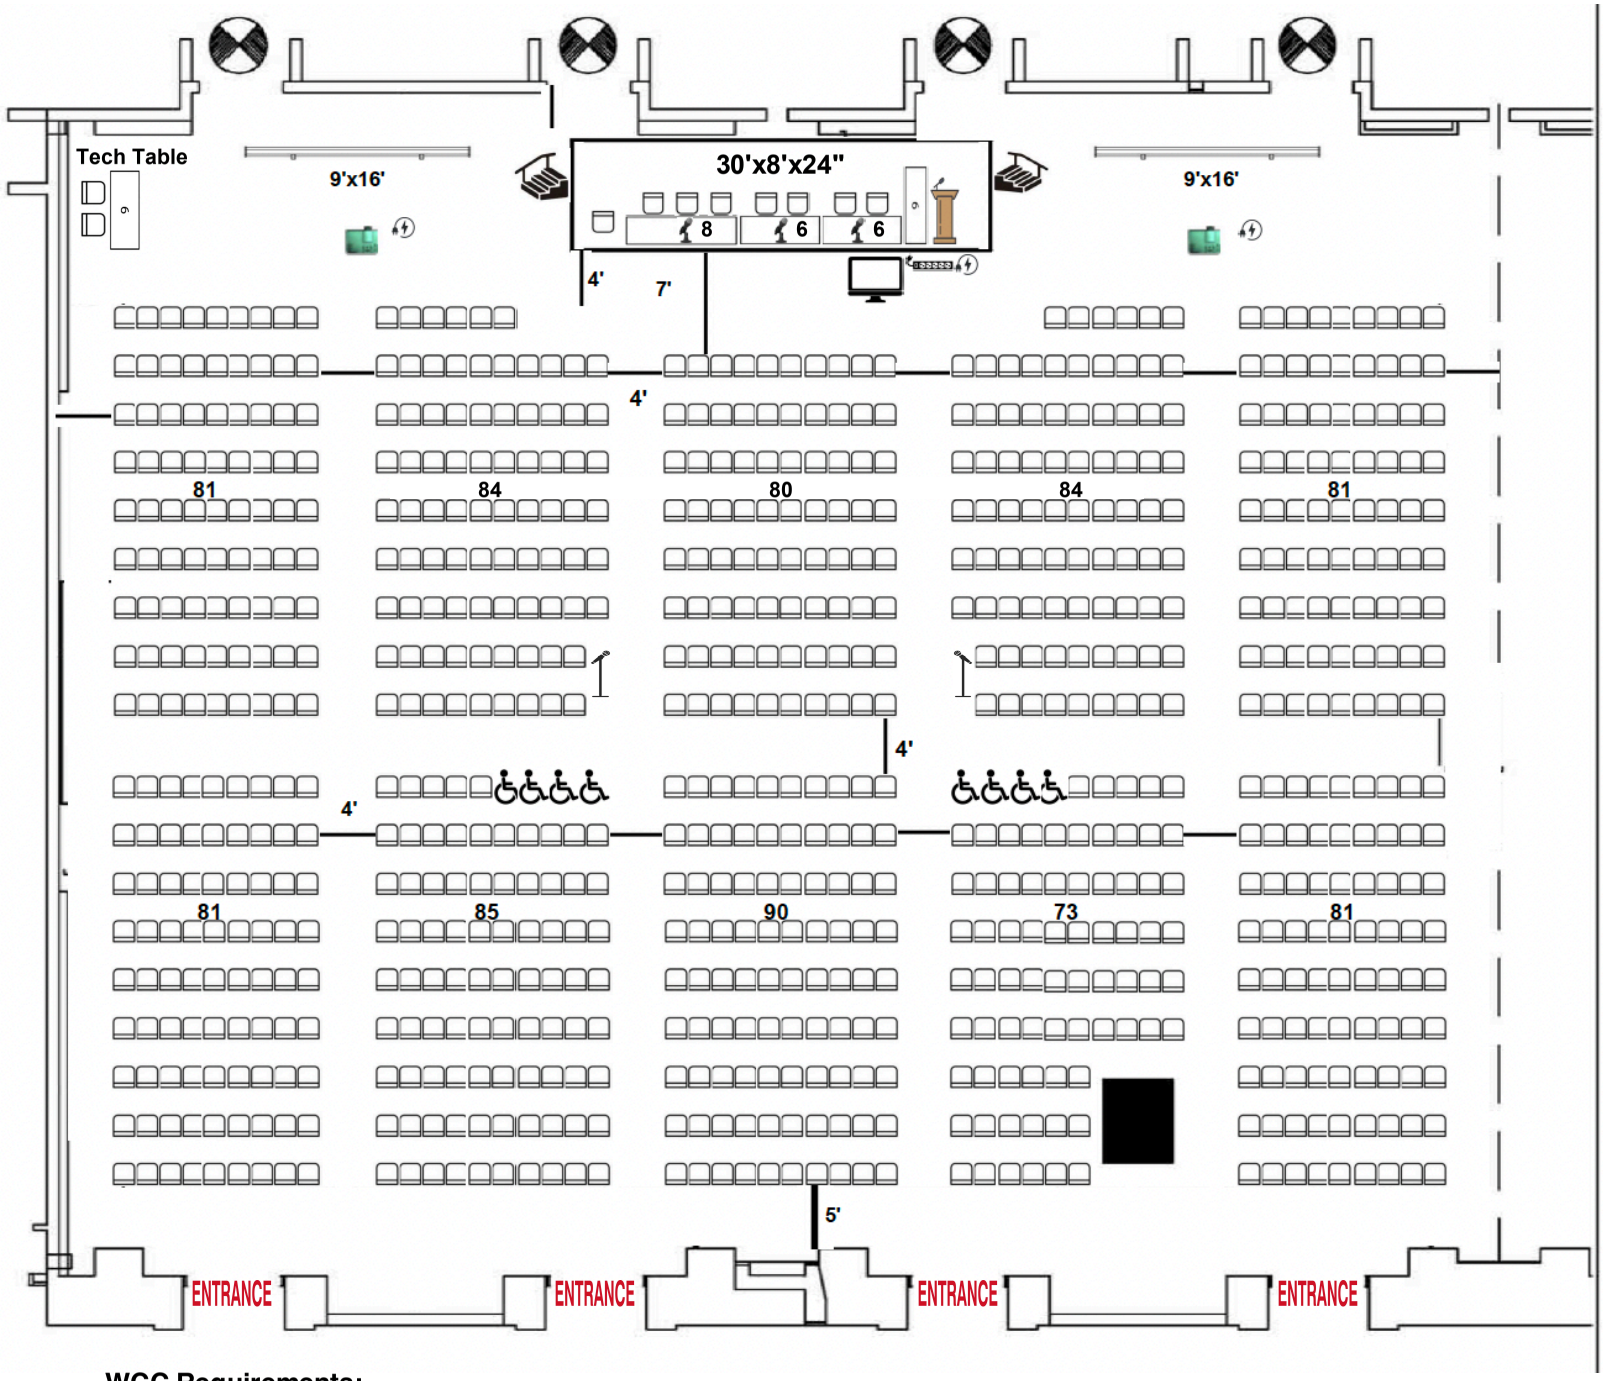


WCC Requirements:
Staging: (1) 30'x8'x24" Stage. Stairs and railings required.
Lectern: (1) Standing Lectern
Tables/Chairs: (1) 8'x30" w/(3) chairs, (2) 6'x30" w/(4) chairs (add (1) side chair), (1) 6'x30" w/(2) chairs for Tech Table as shown.
Lighting: Preset room lighting out over the screens
Electric: AIS to run power to equipment using wall outlets unless otherwise noted.
Atlantic Images and Sound: (2) 9'x16' Screens, (2) Laser Projectors, (1) DSM, Misc AV Equipment
Projection In-House AV: (1) Lectern Mic, (3) Wired Table Mics, (2) Wired Aisle Mics, (1) Audio DI for Laptop
TEG: (1) 6'x18" Table onstage placed up/down stage as shown

Version Final - 8/1/26
Chairs = 20" W/D with angle back rest @ 100 degrees
Chairs: 42" inch Back to Back Prepared By: EJB

SfN 2026 Conference
Room 146 C - Nano #4
Theater - 384

9/30/26

82'Lx50'Wx17'H

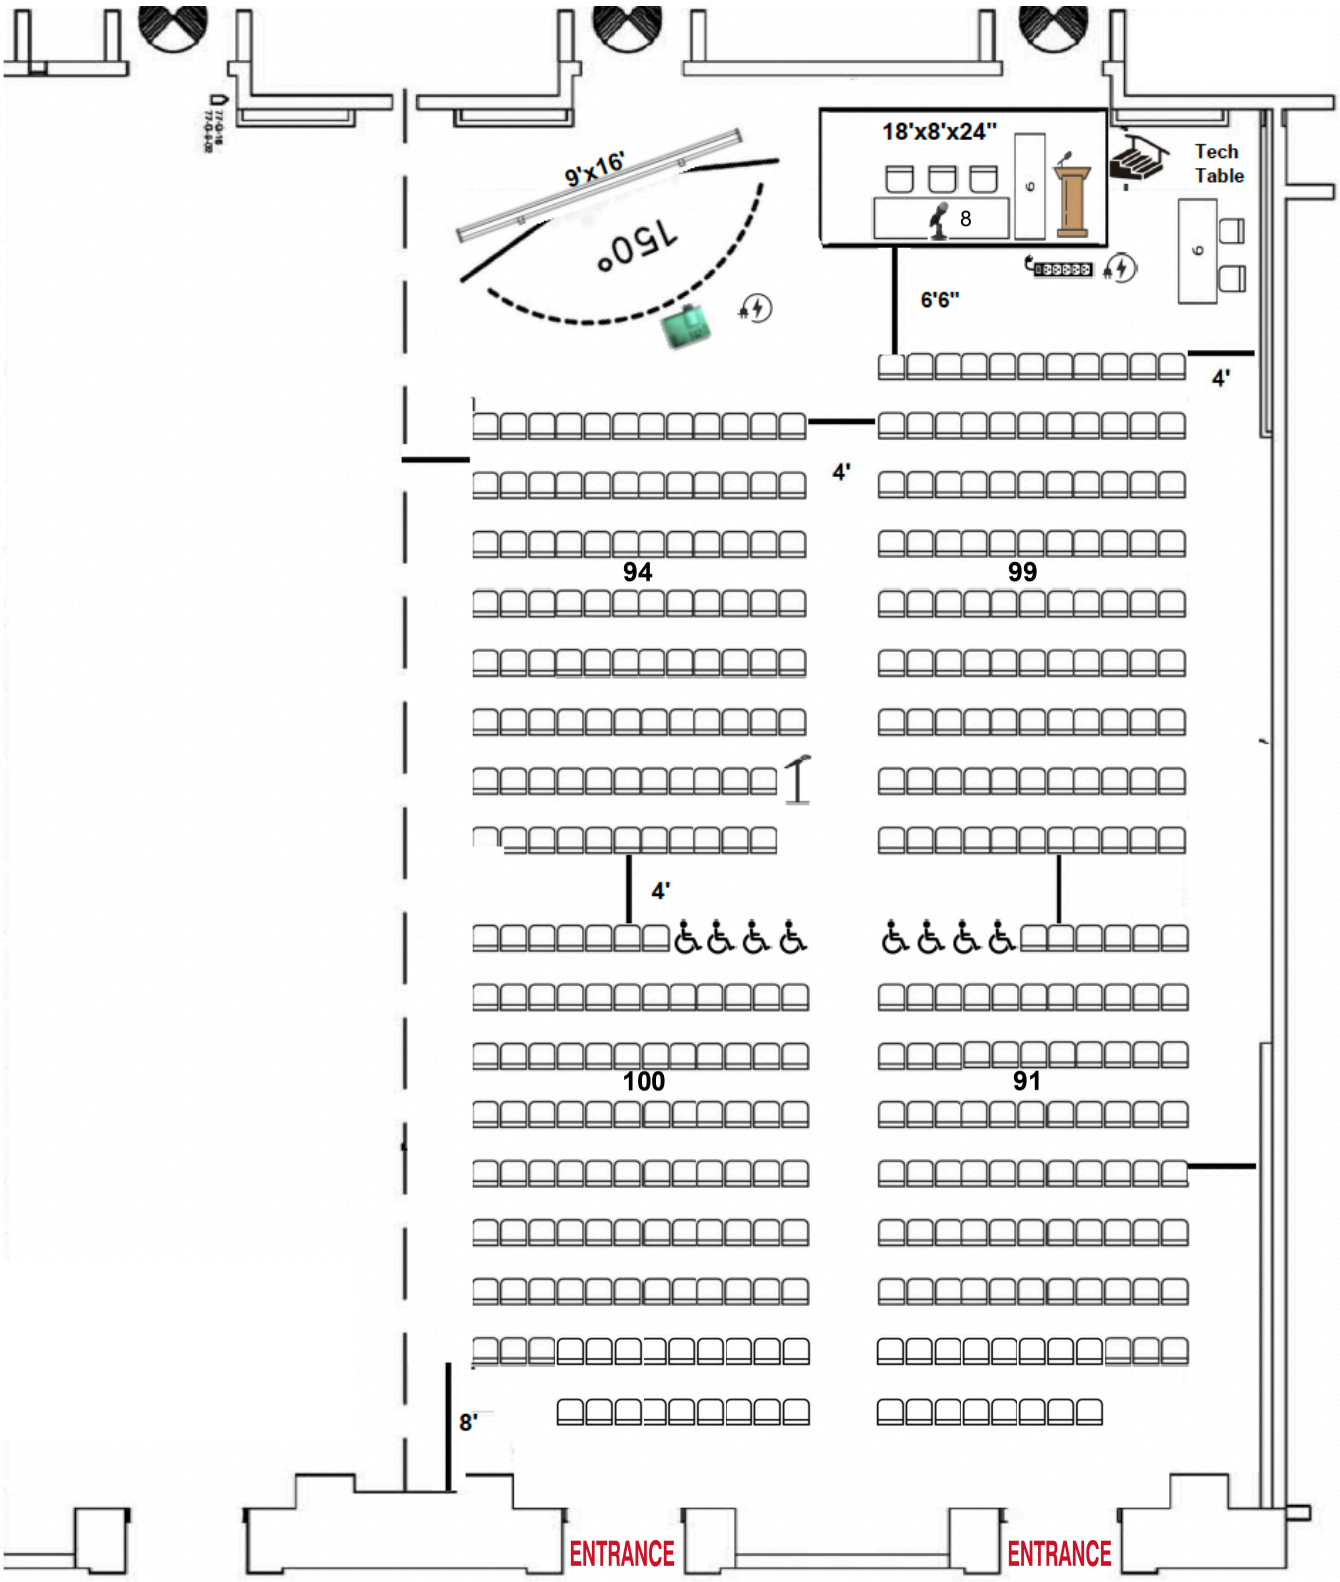


WCC Requirements:
Staging: (1) 18'x8'x24" Stage. Stairs and railings required.
Lectern: (1) Standing Lectern
Tables/Chairs: (1) 8'x30" w/(3) chairs, (1) 6'x30" w/(2) chairs for Tech Table as shown
Lighting: Preset room lighting out over the screen
Electric: AIS to run power to equipment using wall outlets unless otherwise noted
Atlantic Images and Sound: (1) 9'x16' Screen, (1) Laser Projector, Misc AV Equipment
Projection In-House AV: (1) Lectern Mic, (1) Wired Table Mic, (1) Wired Aisle Mic, (1) Audio DI for Laptop
TEG: (1) 6'x18" Table onstage placed up/down stage as shown

Version Final 8/1/26
Chairs: 20" W/D with angle back rest @ 100 degrees
Chairs: 36" inch Back to Back Prepared By: EJB

SfN 2026 Conference
Room 147 AB - Symp/Mini #5
Theater - 530

9/30/26

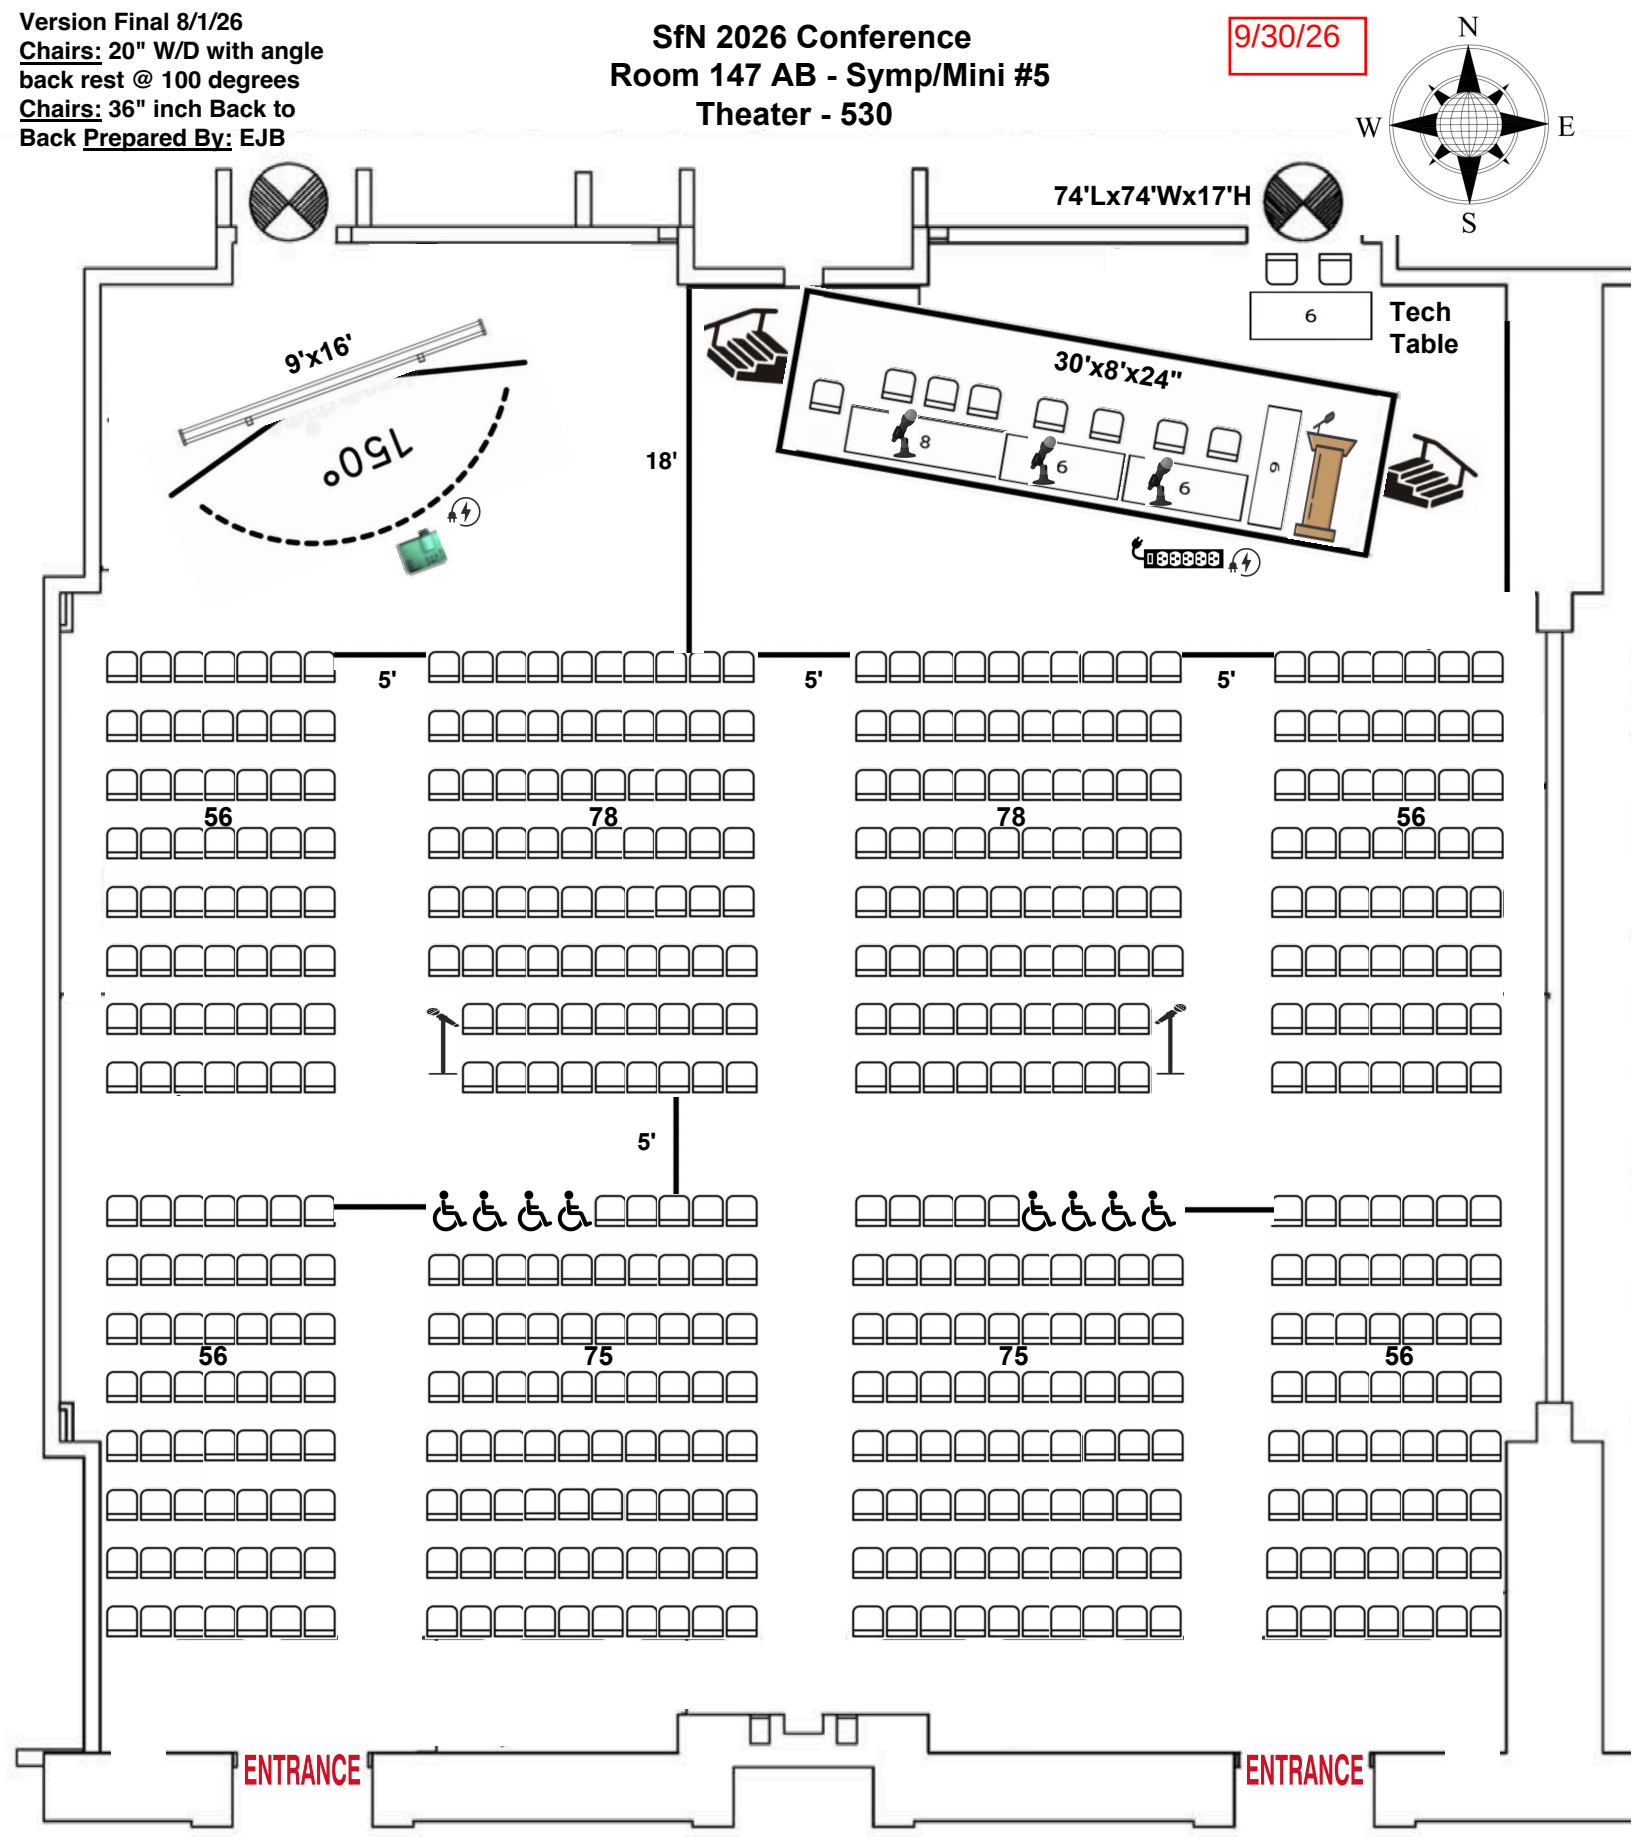


WCC Requirements:
Staging: (1) 30'x8'x24" Stage. Stairs and railings required.
Lectern: (1) Standing Lectern
Tables/Chairs: (1) 8'x30" w/(3) chairs, (2) 6'x30" w/(4) chairs (add (1) side chair), (1) 6'x30" w/(2) chairs for Tech Table as shown
Lighting: Preset room lighting out over screens
Electric: AIS to run power to equipment using wall outlets unless otherwise noted
Atlantic Images and Sound: (1) 9'x16' Screen, (1) Laser Projector, Misc AV Equipment
Projection In-House AV: (1) Lectern Mic, (3) Wired Table Mics, (2) Wired Aisle Mics, (1) Audio DI for Laptop
TEG: (1) 6'x18" Table onstage placed up/down stage as shown

9/30/26

Version Final 8/1/26
Prepared By: EJB

SfN 2026
Room 149 AB
Rounds 70

Chapters
eNeuro / Journal
International Fellow
NSP

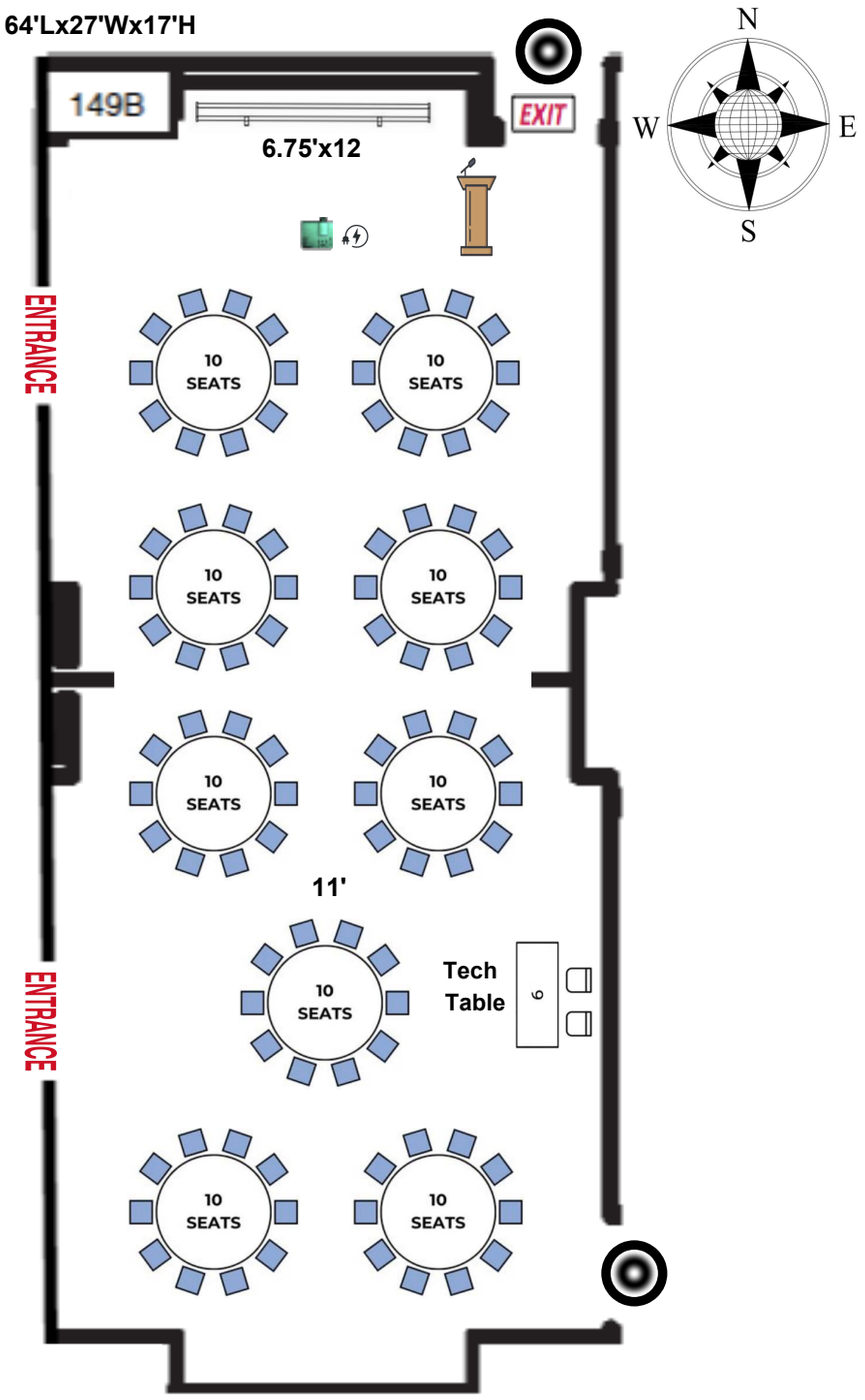

WCC Requirements:
Lectern: (1) Standing Lectern
Tables/Chairs: (7) 72" Rounds w/(10) chairs per, (1) 8'x30" w/(3) chairs, (1) 6'x30" for Tech Table as shown
Lighting: Preset room lighting out over screen
Electric: AIS to run power for equipment using wall outlets unless otherwise noted
Atlantic Images and Sound: (1) 7'x12' Screen, (1) Laser Projector, Misc AV Equipment
Projection In-House AV: (1) Lectern Mic


Version Final 8/1/26
Chairs: 20" W/D with angle back rest @100 degrees.
Chairs: 36" inch Back to Back
Prepared By: EJB

SfN 2026 Conference
Room 150 AB - Symp #6
Theater - 500

9/30/26

N
W E
S

Room 71'Lx73'Wx17'H

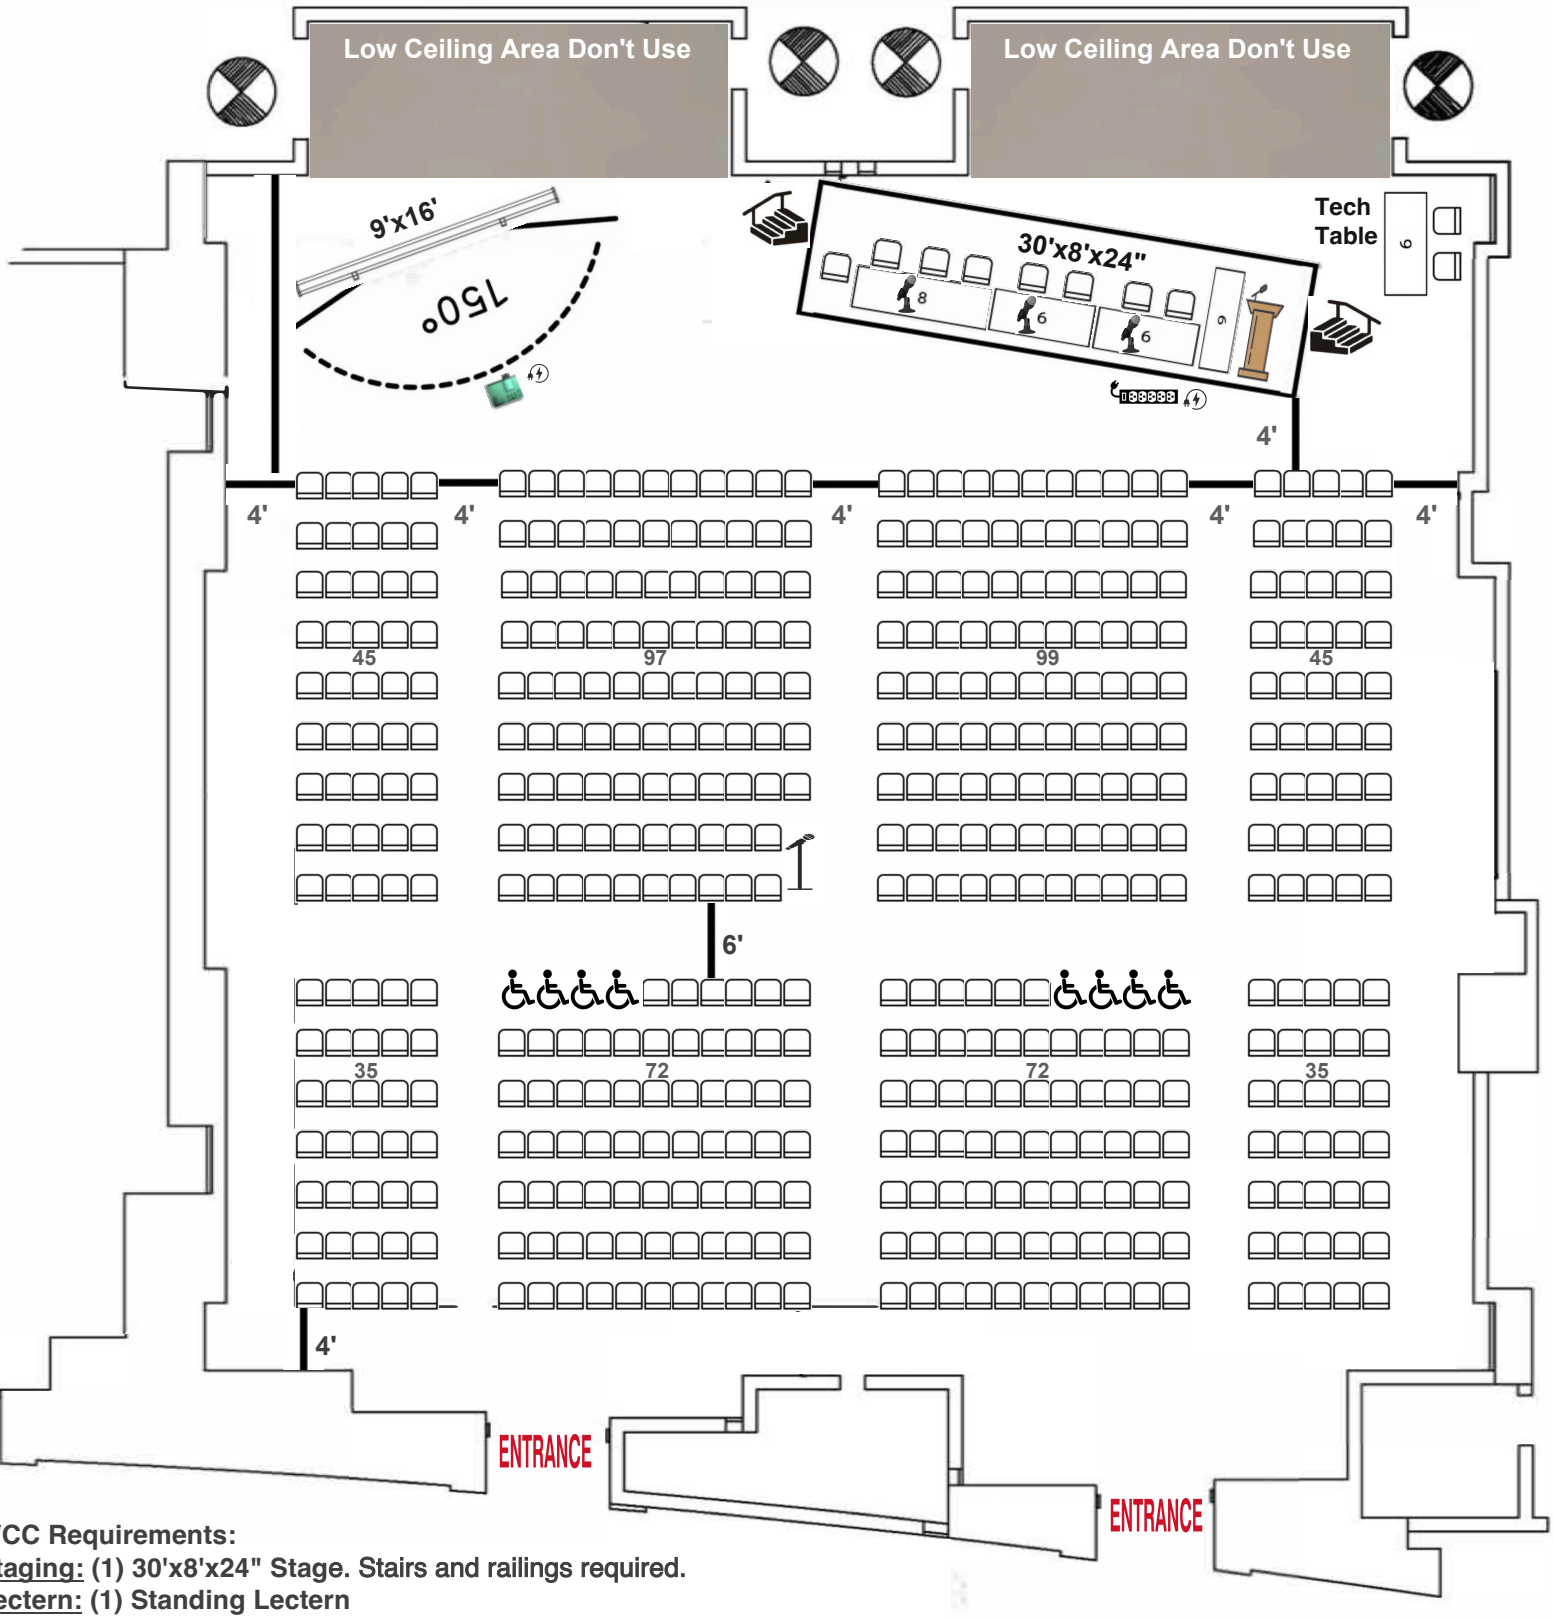

WCC Requirements:
Staging: (1) 30'x8'x24" Stage. Stairs and railings required.
Lectern: (1) Standing Lectern
Tables/Chairs: (1) 8'x30" w/(3) chairs, (2) 6'x30" w/(4) chairs (add (1) side chair),
(1) 6'x30" w/(2) chairs Tech Table as shown
Lighting: Preset room lighting out over the screen
Electric: AIS to run power to equipment using wall outlets unless otherwise noted
Atlantic Images and Sound: (1) 9'x16' Screen, (1) Laser Projector, Misc AV Equipmnent
Projection In-House AV: (1) Lectern Mic, (3) Wired Table Mics, (1) Wired Aisle Mic, (1) Audio DI for Laptop
TEG: (1) 6'x18" Table onstage placed up/down stage as shown


9/30/26

Version Final 8/1/26
Chairs: 20" W/D with angle back rest @ 100 degrees
Chairs: 36" Back to Back
Prepared By: EJB

SfN 2026 Conference
Room 151 AB - Symp/Mini #4
Theater - 546

N
W E
S

63'Lx89'Wx17'H

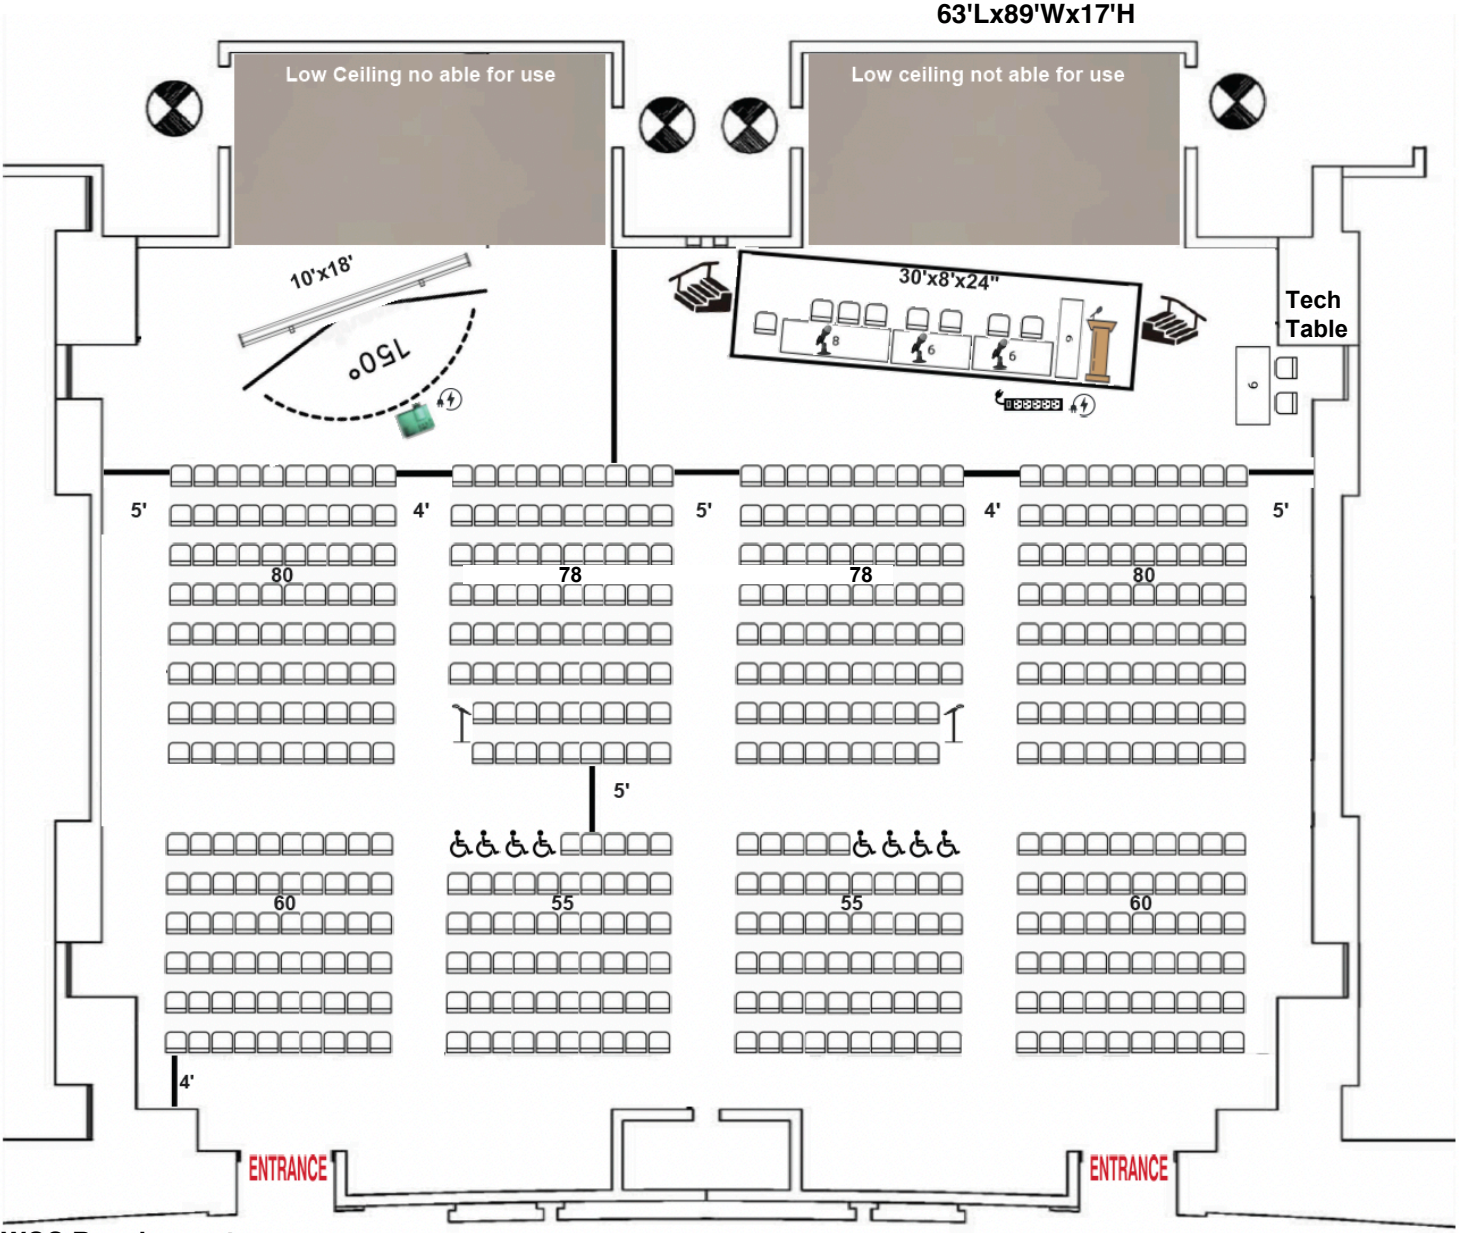

WCC Requirements:
Staging: (1) 30'x8'x24" Stage. Stairs and railings required.
Lectern: (1) Standing Lectern
Tables/Chairs: One (1) 8'x30" w/(3) chairs, (2) 6'x30" w/(4) chairs (add (1) side chair), (1) 6'x30" w/(2) chairs for Tech Table as shown
Lighting: Preset room lighting out over screen
Electric: AIS to run power to equipment using wall outlets unless otherwise noted
Atlantic Images and Sound: (1) 10'x18' Screen, (1) Laser Projector, Misc AV Equipment
Projection In-House AV: (1) Lectern Mic, (3) Wired Tables Mics, (2) Wired Aisle Mics, (1) Audio DI for Laptop
TEG: (1) 6'x18" Table onstage placed up/down stage as shown

Version Final - 8/1/26
Chairs = 20" W/D with angle back rest @100 degrees
Chairs: 42" inch Back to Back
Prepared By: EJB

SfN 2026 Conference
Room 152AB
Theater - 490

9/30/26

N
W E
S

70'Lx74'Wx17'




WCC Requirements:

Staging: (1) 24'x8'x24" Stage. Stairs and railings required.
Lectern: (1) Standing Lectern
Tables/Chairs: (1) 8'x30" w/(3) chairs, (1) 6'x30" w/(2) chairs, (1) 6'x30" w/(2) chairs for Tech Table as shown
Lighting: Preset room lighting out over the screen
Electric: AIS to run power to equipment using wall outlets unless otherwise noted
Atlantic Images and Sound: (1) 10'x18' Screen, (1) Laser Projector, Misc AV Equipment
Projection In-House AV: (1) Lectern Mic, (2) Wired Table Mics, (2) Wired Aisle Mics, (1) Audio DI for Laptop
TEG: (1) 6'x18" Table onstage placed up/down stage as shown

9/30/26

SFN 2026 Conference
Meeting Room 155
Speaker Preview

48'Lx28'Wx17'H

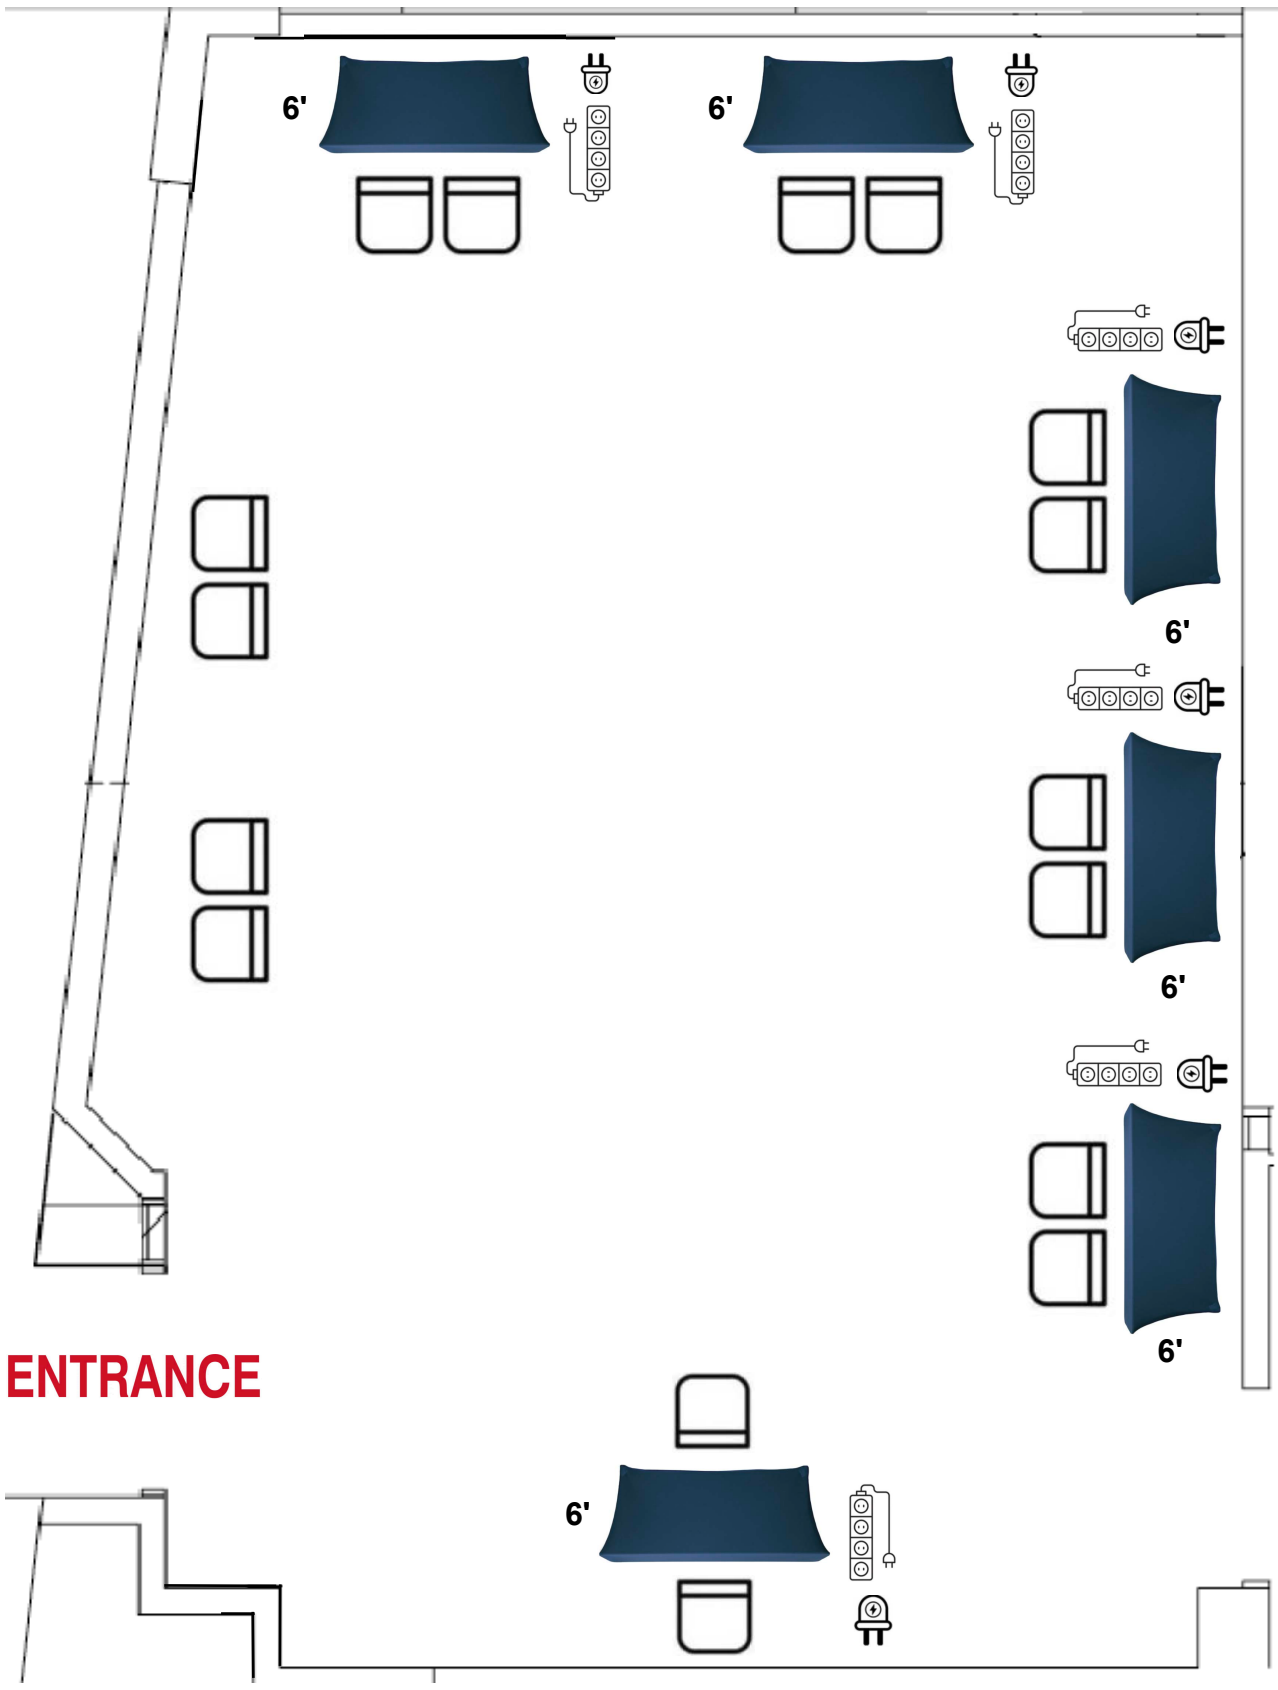

Version Final 8/1/2026
Prepared By: EJB

WCC Requirements:
Tables/Chairs: (6) 6'x30" **Skirted** Tables w/(2) chairs per
(4) Additional chairs along wall
Atlantic Images and Sound: (4) PCs, (1) Mac
Electric: AIS to run power to equipment using wall outlets


9/30/26

Version Final- 8/1/26
Prepared By: EJB


SfN 2026 Confernce

Room 156

Ask Anything
Brainfacts Editorial
Mtg

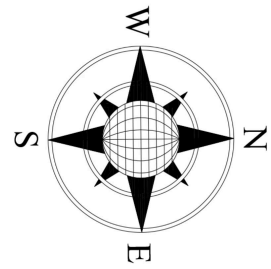

48'Lx28'Wx17'H

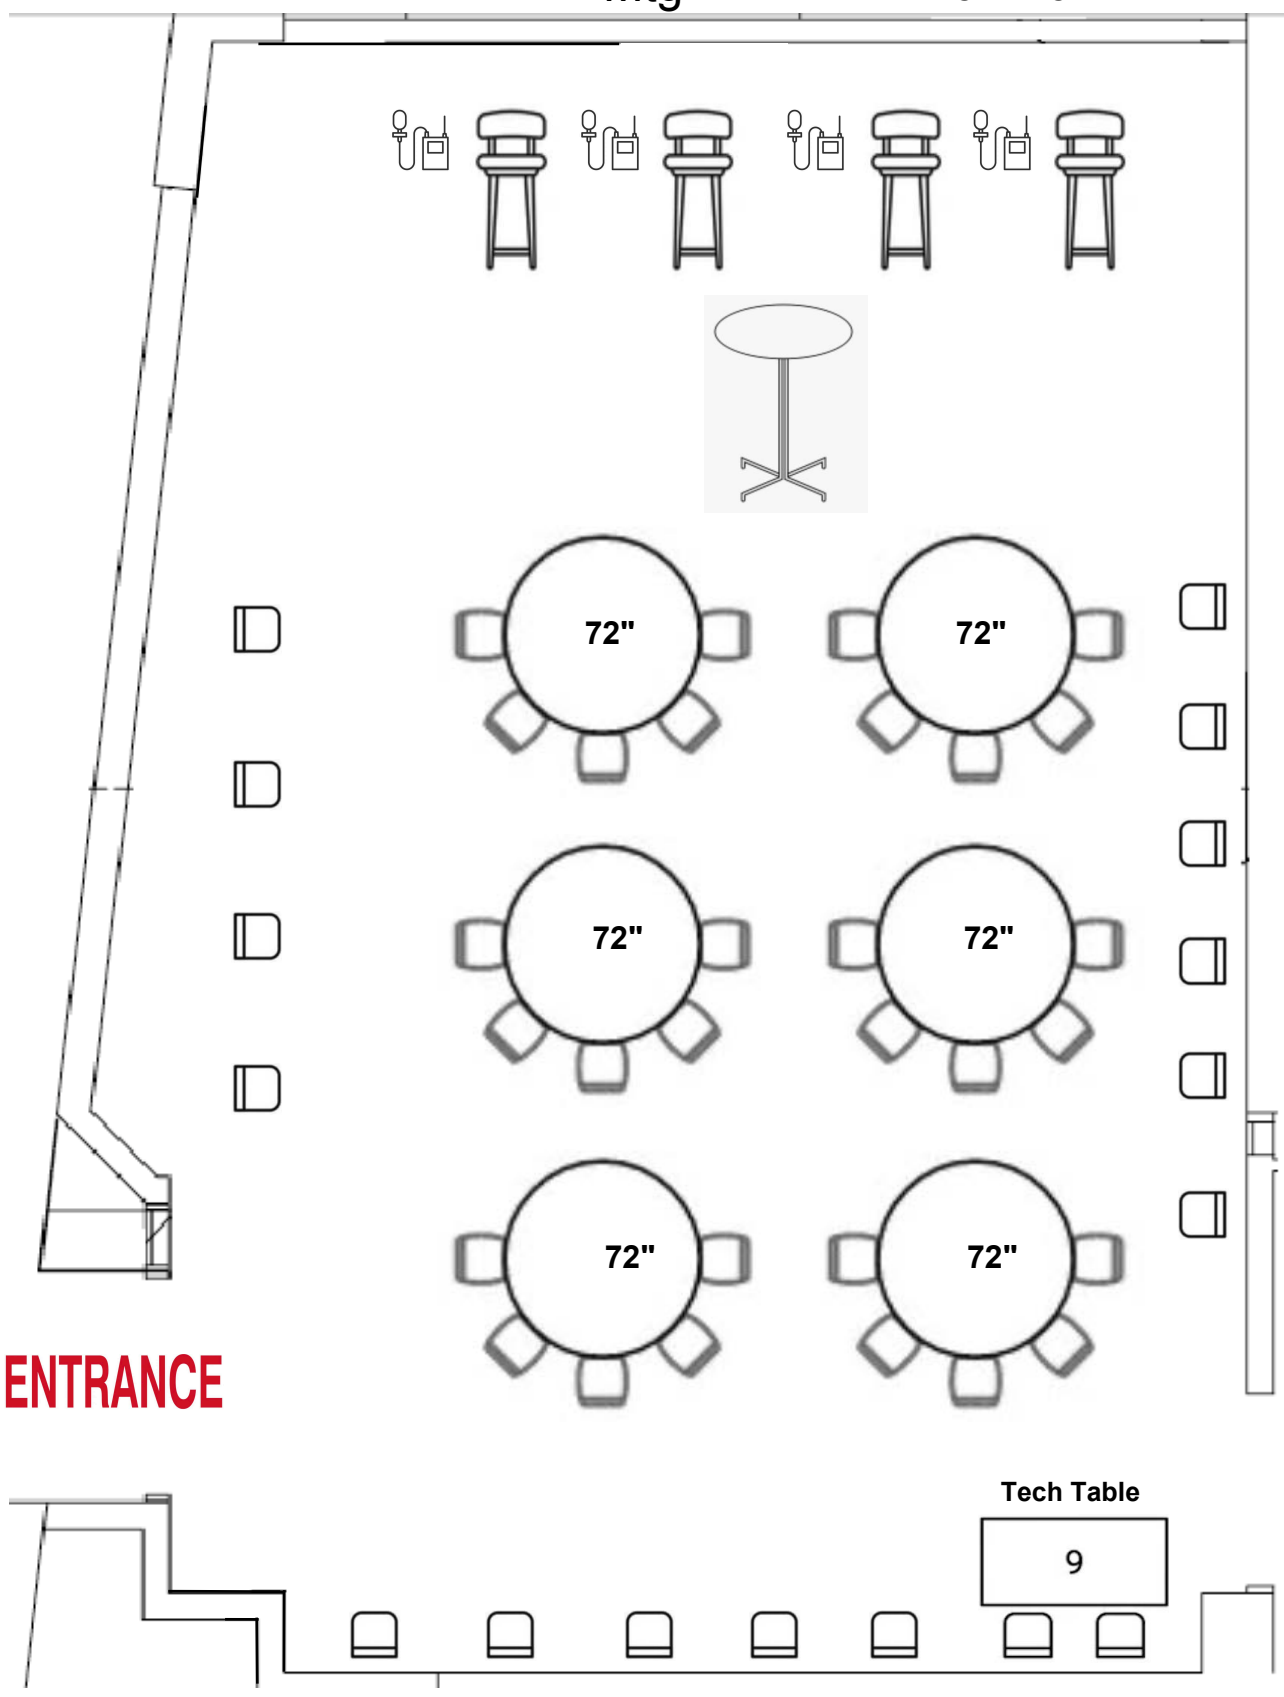


WCC Requirements:
Tables/Chairs: (6) 60" Crescent Rounds, (1) 30" Round Cocktail Table, (15) Chairs around the room, (1) 6'x30" w/(2) chairs for Tech Table as shown
Projection In-House AV: Wireless Lavalier Microphones
TEG: (4) 42" Bar Stools

Version Final 8/1/26
Chairs: 20" W/D with angle back rest @ 100 degrees
Chairs: 42" Back to Back
Prepared By: EJB


9/30/26

SfN 2026 Conference
Room 201 - MTE
Theater - 364

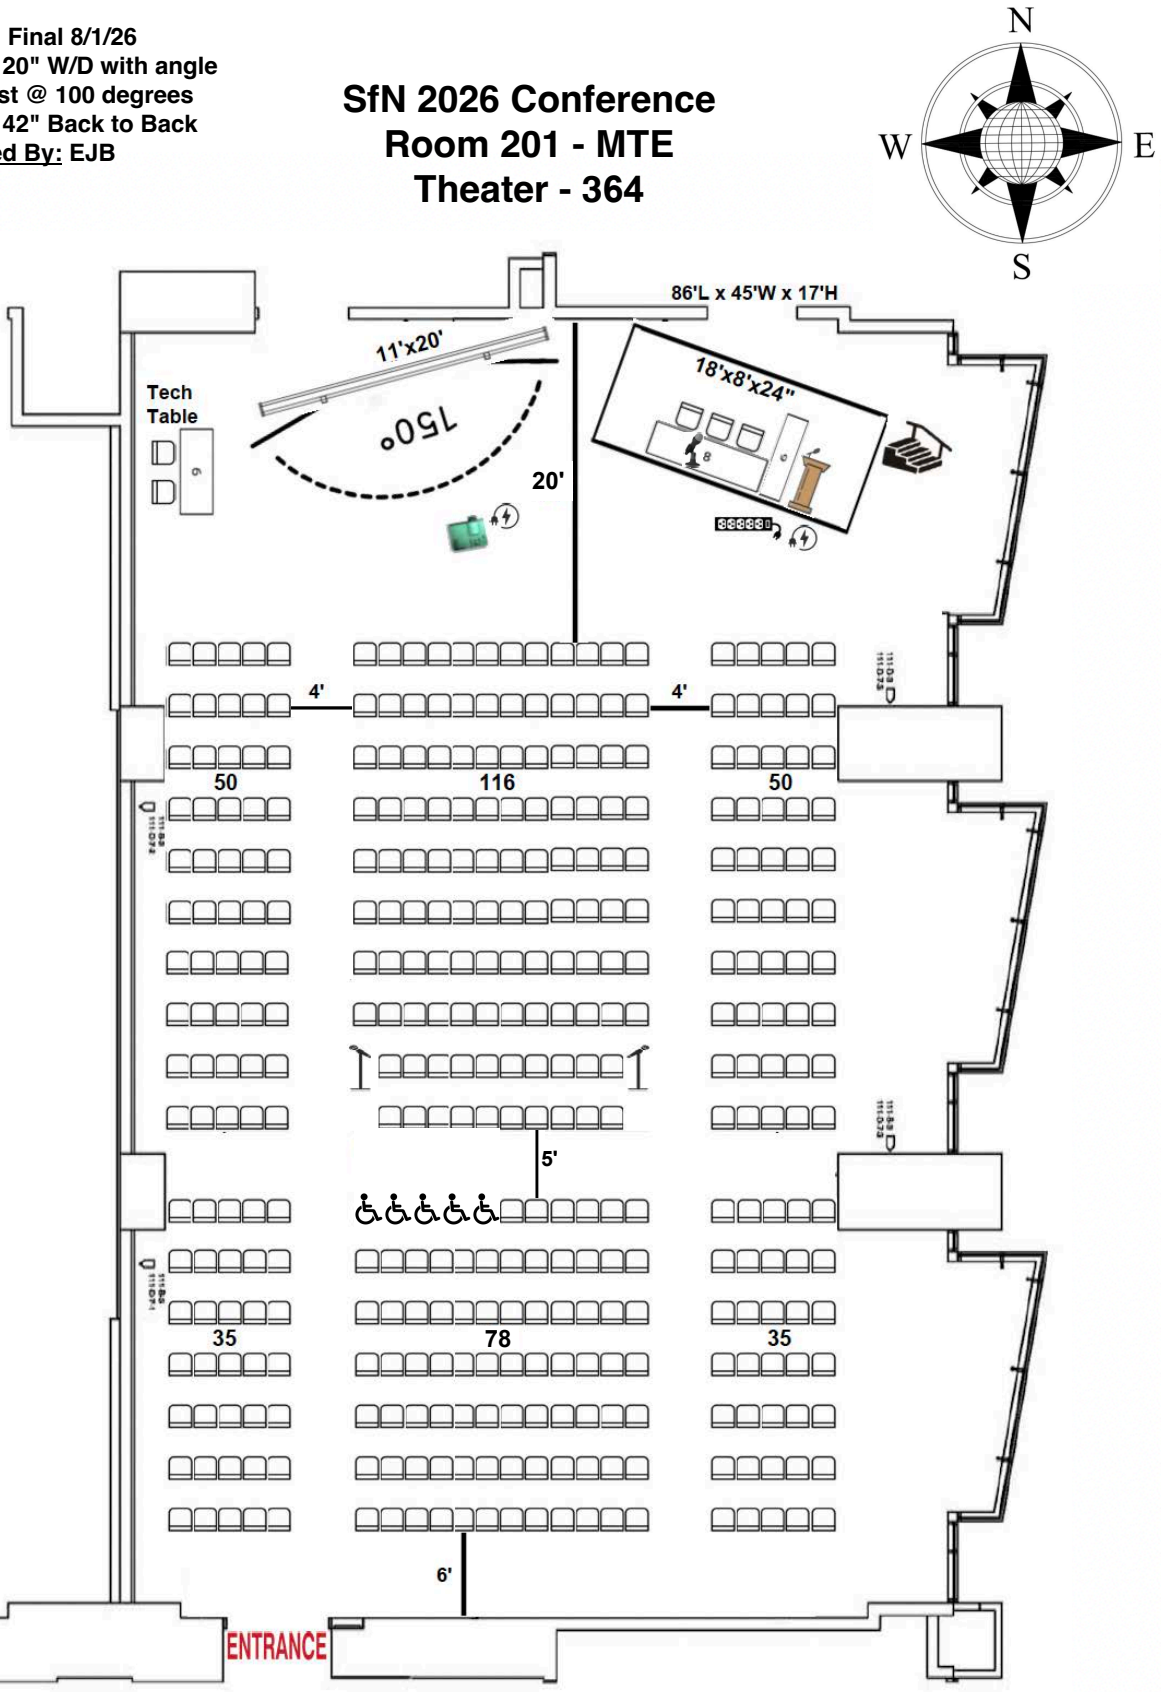

WCC Requirements:
Staging: (1) 18'x8'x24" Stage. Stairs and railings required.
Lectern: (1) Standing Lectern
Tables/Chairs: (1) 8'x30" w/(3) chairs, (1) 6'x30" w/(2) chairs for Tech Table as shown
Lighting: Preset lighting out over the screen
Electric: AIS to run power to equipment using wall outlets unless otherwise noted
Atlantic Images and Sound: (1) 11'x20' Screen, (1) Laser Projector, Misc AV Equipment
Projection In-House AV: (1) Lectern Mic, (1) Wired Table Mic, (2) Wired Aisle Mics, (1) Audio DI for Laptop
TEG: (1) 6'x18" Table placed onstage up/down stage as shown

9/30/26

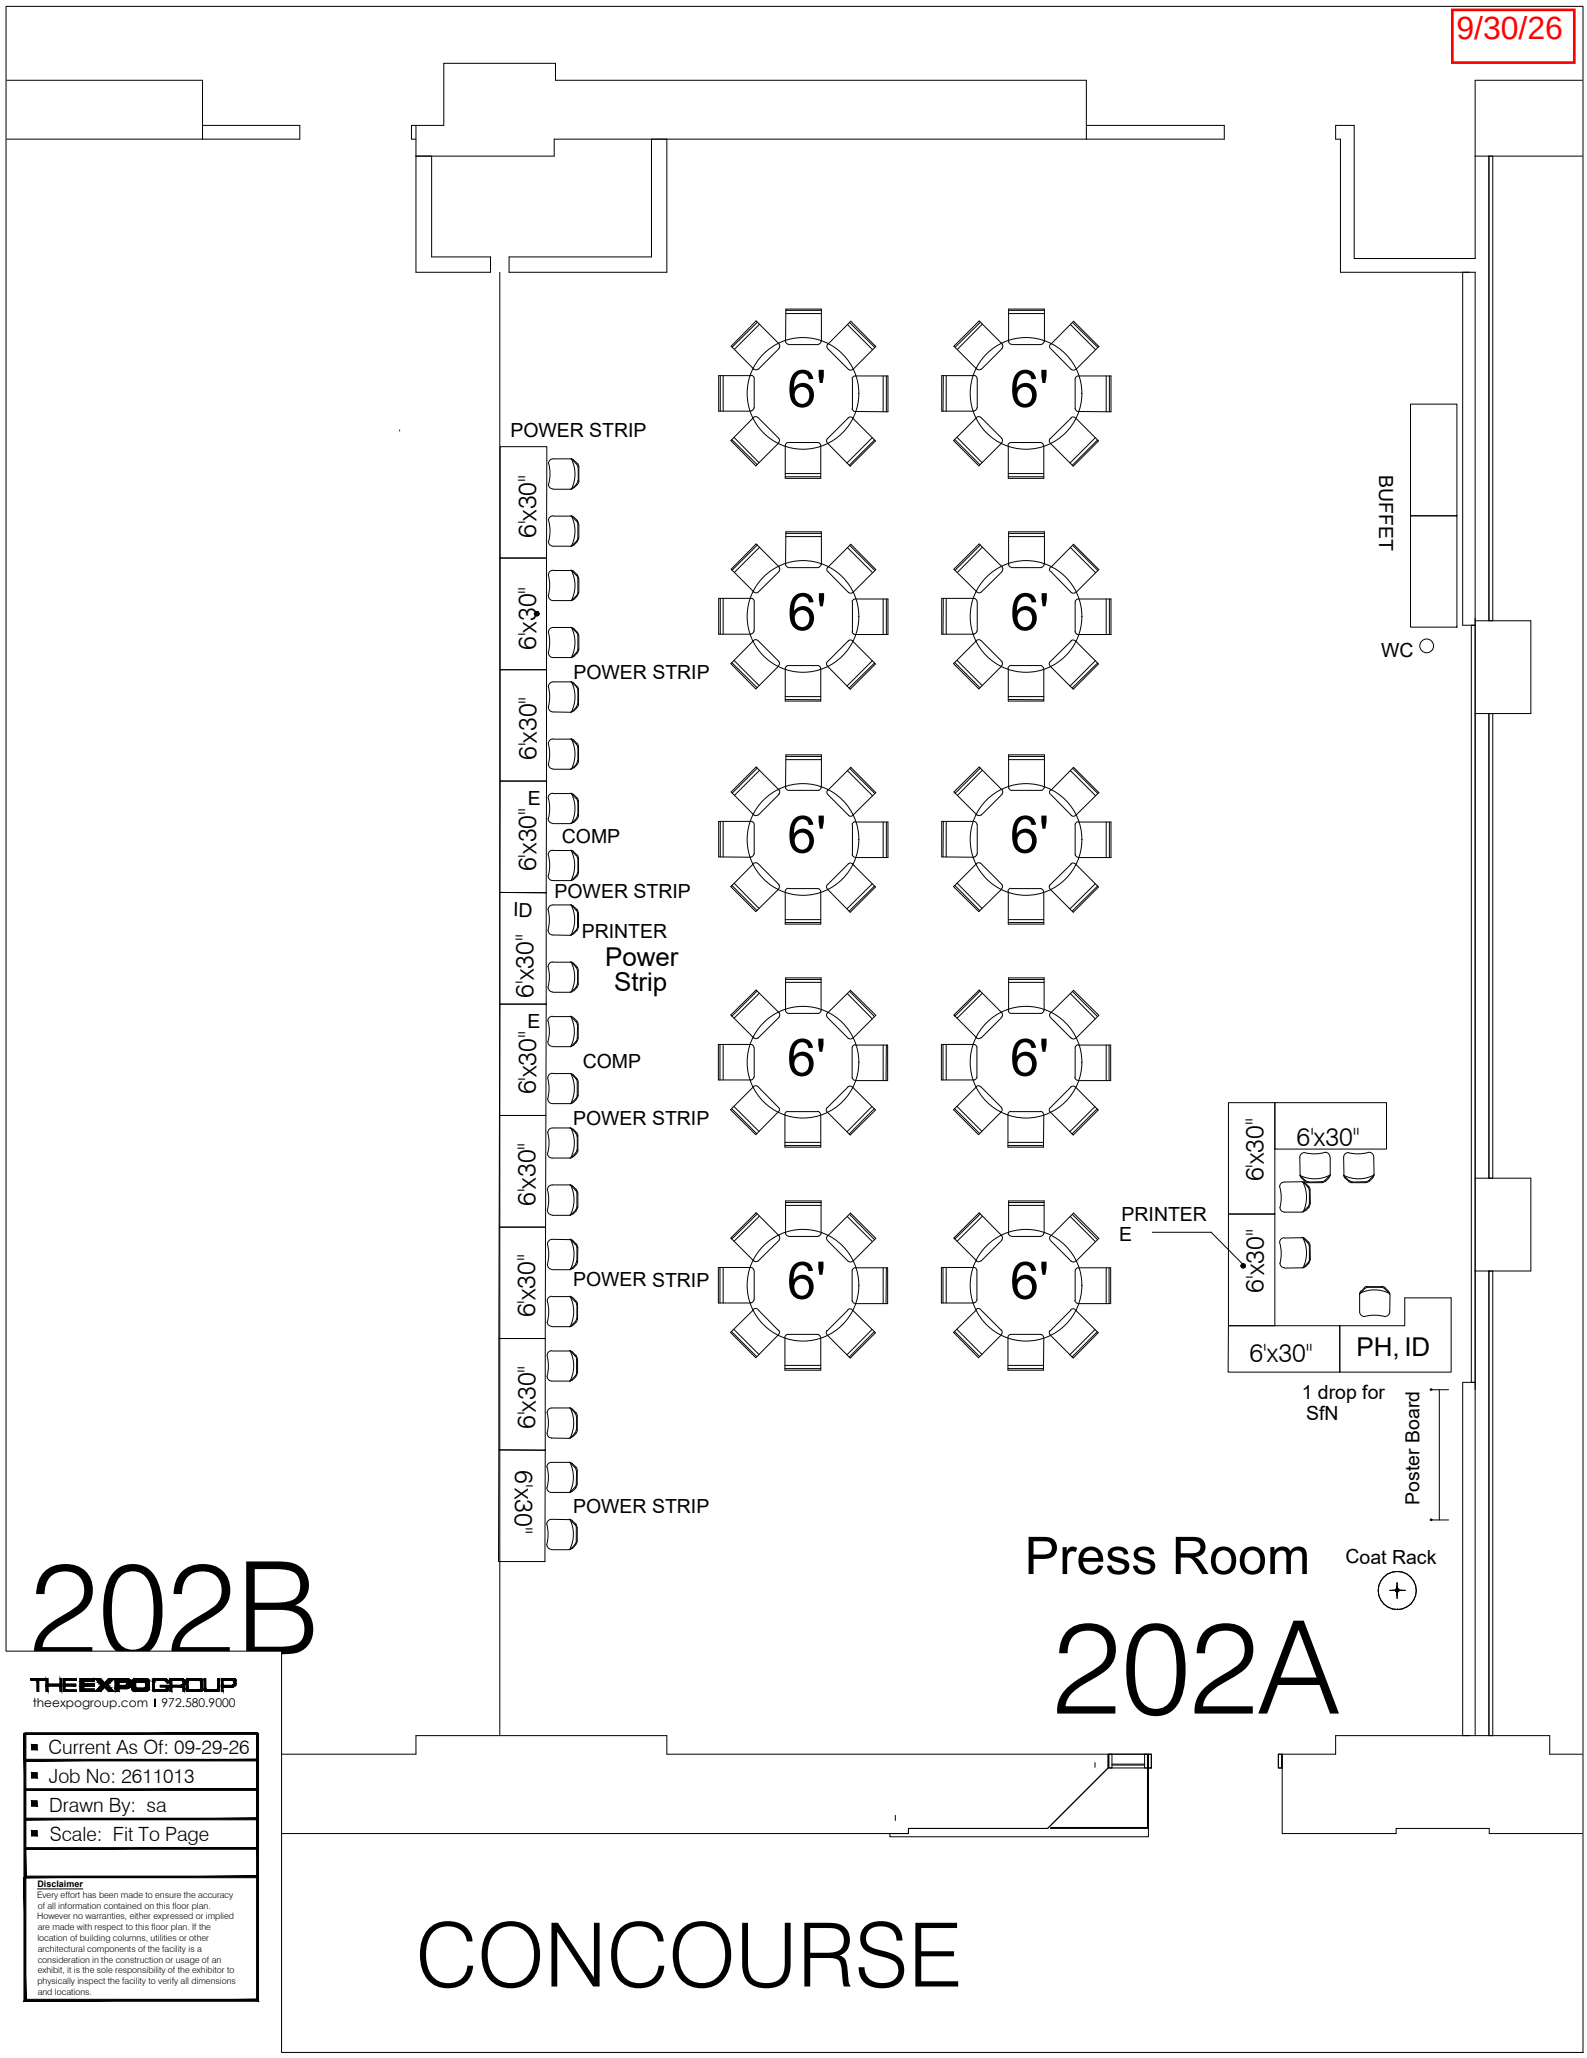

THE EXPO GROUP
theexpogroup.com | 972.580.9000

- Current As Of: 09-29-26
- Job No: 2611013
- Drawn By: sa
- Scale: Fit To Page

Disclaimer
Every effort has been made to ensure the accuracy of all information contained on this floor plan. However no warranties, either expressed or implied are made with respect to this floor plan. If the location of building columns, utilities or other architectural components of the facility is a consideration in the construction or usage of an exhibit, it is the sole responsibility of the exhibitor to physically inspect the facility to verify all dimensions and locations.

9/30/26


Version Final 8/1/26
Prepared By: EJB

SfN 2026

Room 202B

Theater - 48

Business Mtg.

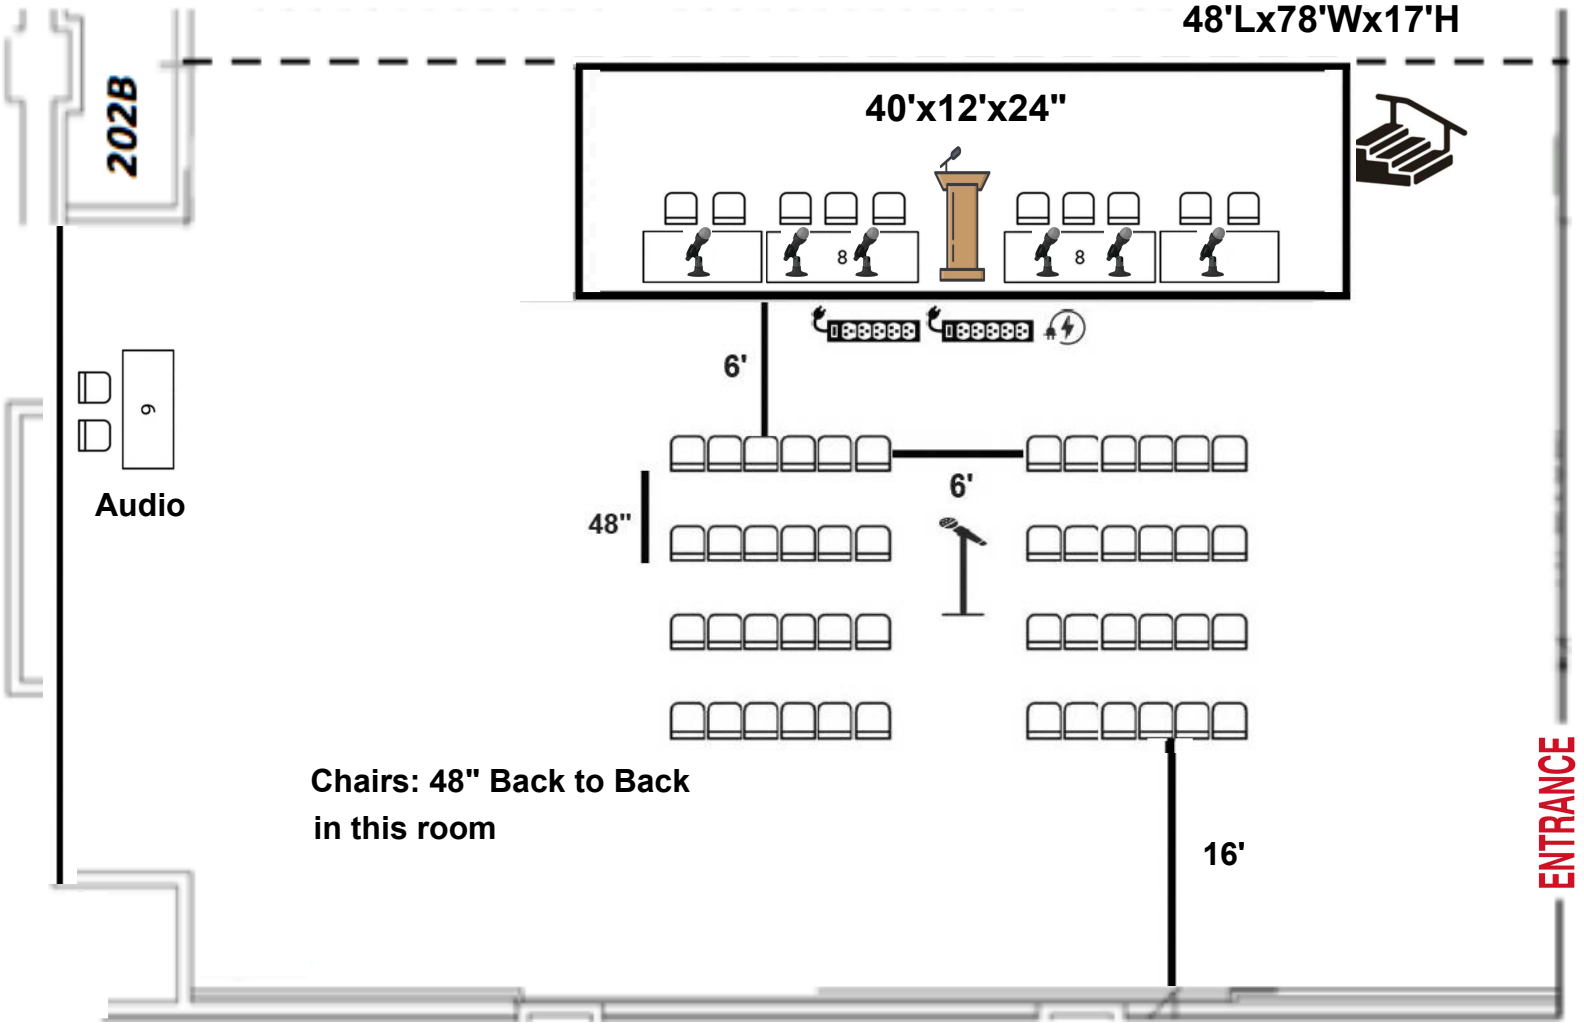


WCC Requirements:
Staging:(1) 40'x12'x24" Stage. Stairs and railings required.
Lectern: (1) Standing Lectern
Tables/Chairs:(2) 8'x30" w/(6) total chairs, (2) 6'x30" w/(4) total chairs, (1) 6'x30" w/(2) chairs for Tech Tableasshown
Lighting:Preset room lighting out over the stage
Electric:Atlantic Images and Sound and Projection to run power to equipment using wall outlets unless otherwise not
Atlantic Images and Sound: N/A
Projection In-House AV:(1) Lectern Mic, (6) Wired Table Mics, (1) Wired Aisle Mic (1) Audio DI for Laptop
TEG: N/A

9/30/26

Version Final - 8/1/26
Prepared By: EJB

SfN 2026 Conference
Room 202 B
Theater - 48

Press Conference

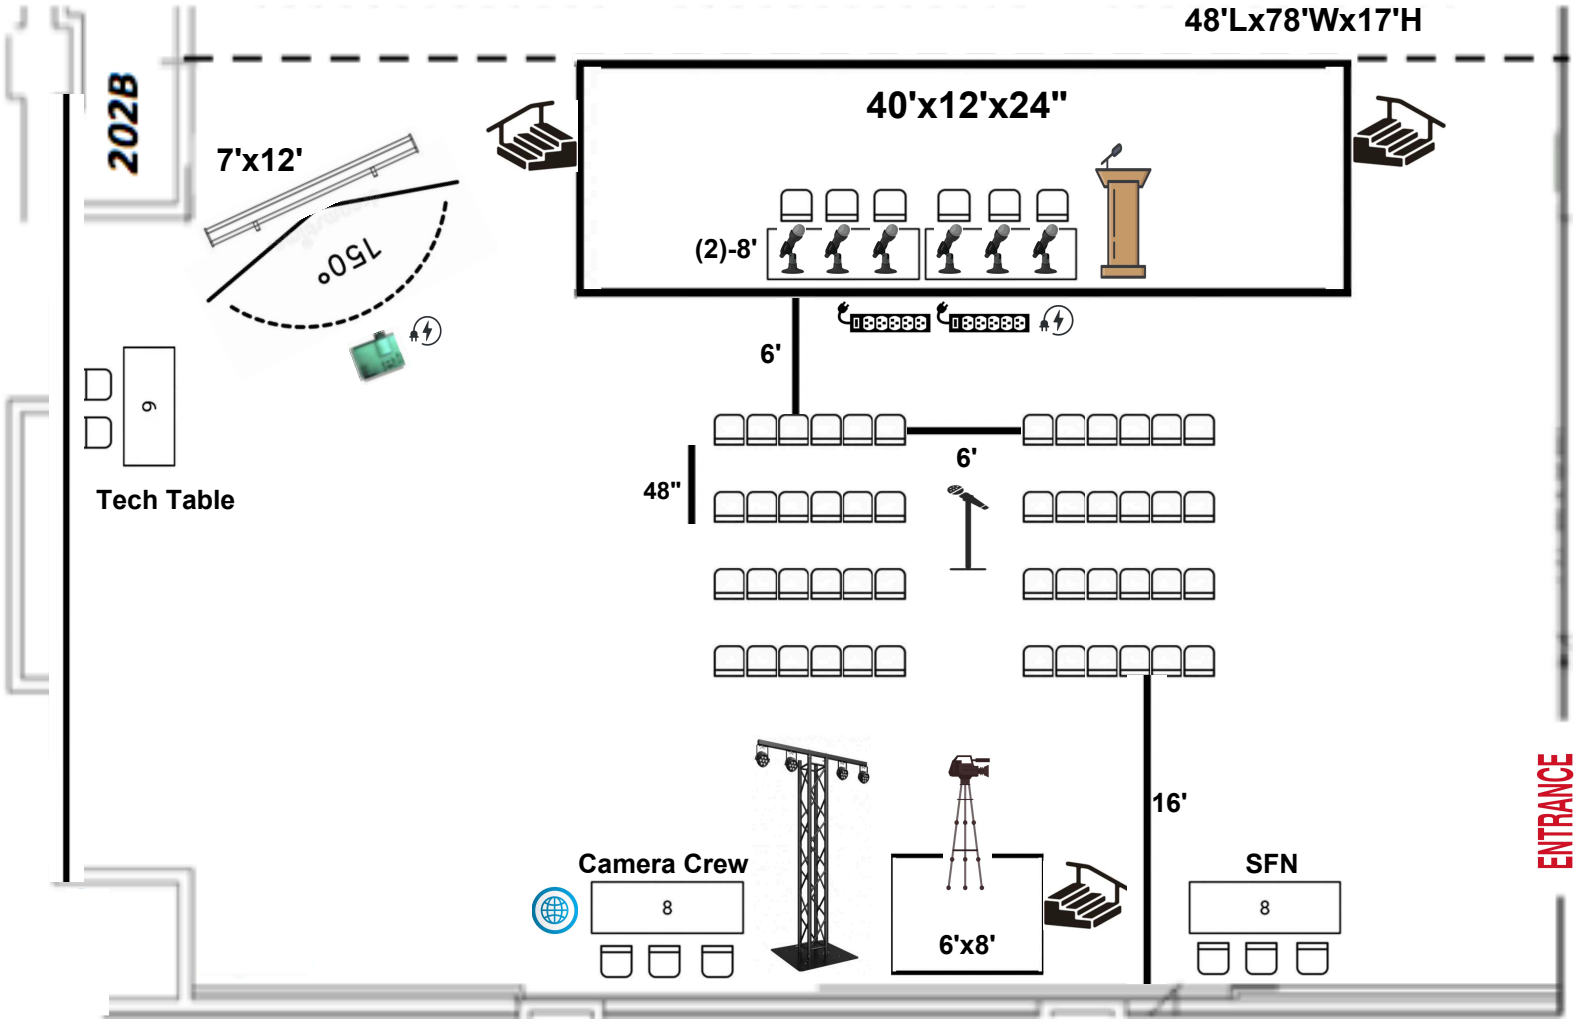

WCC Requirments:

Staging: (1) 40'x12'x 24" Stage. Stairs and railings required.
(1) 6'x8' riser to be used as a camera riser. Stairs and railings required.
Tables/Chairs: (2) 8'x30" w/(6) total chairs, (2) 6'x30" w/(4) total chairs,
(1) 6'x30" w/(2) chairs for Tech Table, (1) 8'x30" w/(3) chairs for Camera Crew,
(1) 8'x30" w/(3) chairs for SfN
Lighting: Preset room lighting out over the screen
Electric: AIS to run power using wall outlets for AIS equipment,
(1) seperate 20amp drop requested in the back of the room for camera crew and lighting
Atlantic Images and Sound: (1) 7'x12' Screen, (1) Laser Projector, Misc AV Equipment
Projection In-House AV: (1) Lectern Mic, (6) Wired Table Mics, (1) Wired Aisle Mic,
(1) Audio DI for Laptop
Internet: Camera Crew table.

9/30/26

Press Interview Room

ROOM 203B

ROOM 203A

Power Strip

CONCOURSE

6't

6't

6't

THE EXPO GROUP
theexpogroup.com | 972.580.9000

- Current As Of: 09-29-26
- Job No: 2611013
- Drawn By: sa
- Scale: Fit To Page

Disclaimer
Every effort has been made to ensure the accuracy of all information contained on this floor plan. However no warranties, either expressed or implied are made with respect to this floor plan. If the location of building columns, utilities or other architectural components of the facility is a consideration in the construction or usage of an exhibit, it is the sole responsibility of the exhibitor to physically inspect the facility to verify all dimensions and locations.

9/30/26

ROOM 204A
Infant Care

6't

CUBE

CUBE

LOCKER

75x21x73

CUBE

6't

CUBE

3m x 3m

6't

TABLE W/ PAD

TRASH CAN

1

CUBE

E

6't

TABLE W/ PAD

TRASH CAN

2

CUBE

E

TABLE WITH PAD

6't

DIAPER PAIL

WATER COOLER

TRASH CAN

THE EXPO GROUP
theexpogroup.com | 972.580.9000

- Current As Of: 09-29-26
- Job No: 2611013
- Drawn By: sa
- Scale: Fit To Page


Disclaimer
Every effort has been made to ensure the accuracy of all information contained on this floor plan. However no warranties, either expressed or implied are made with respect to this floor plan. If the location of building columns, utilities or other architectural components of the facility is a consideration in the construction or usage of an exhibit, it is the sole responsibility of the exhibitor to physically inspect the facility to verify all dimensions and locations.

9/30/26

Version Final - 8/1/26
Prepared By: EJB

SfN 2026 Conference
Meeting Room 206
Rounds - 150

Short Course- Friday
Advocacy Event
Animal in Research
CWIN Luncheon

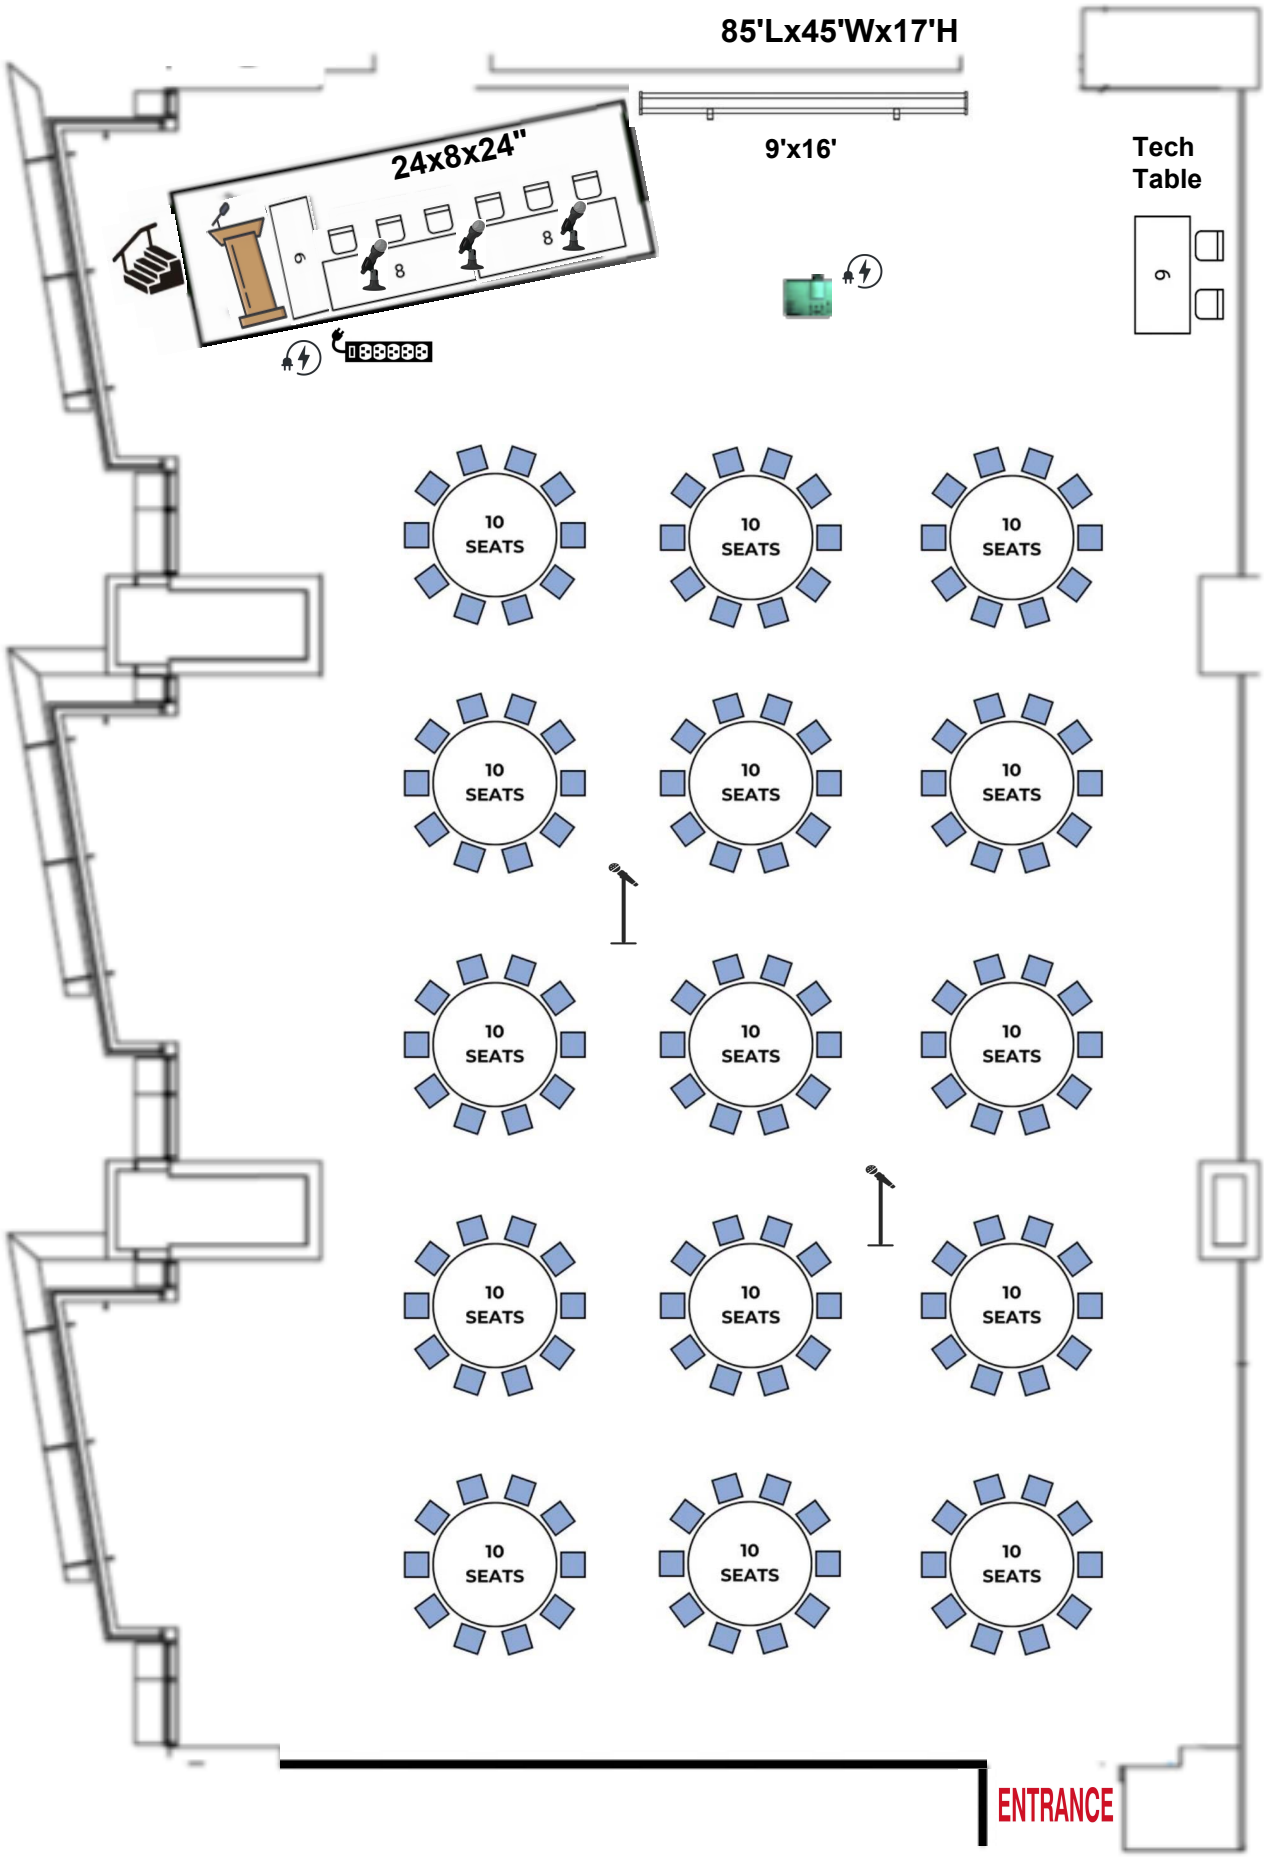


WCC Requirements:
Staging: (1) 24'x8'x24" Stage. Stairs and railings required.
Lectern: (1) Standing Lectern
Tables/Chairs: (2) 8'x30" w/(6) total chairs, (1) 6'x30" w/(2) chairs Tech Table as shown (15) 72" Rounds w/(10) chairs per table
Lighting: Preset room lighting out over the screens
Electric: AIS to run power to equipment using wall outlets unless otherwise noted
AtlanticImages and Sound: (1) 9'x16' Screen, (1) Laser Projector, Misc AV Equipment
Projection In-House AV: (1) Lectern Mic, (3) Wired Table Mics, (2) Wired Aisle Mics, (1) Audio DI for Laptop
TEG: (1) 6'x18" Table onstage placed up/down stage as shown

Version Final 8/1/26
Chairs: 20" W/D w/angle back rest @100 degrees
Chairs: 42" Back to Back
Prepared By: EJB

SfN 2026 Conference
Room 207 A - PDW #1
Theater - 253 + Rounds for 80

9/30/26

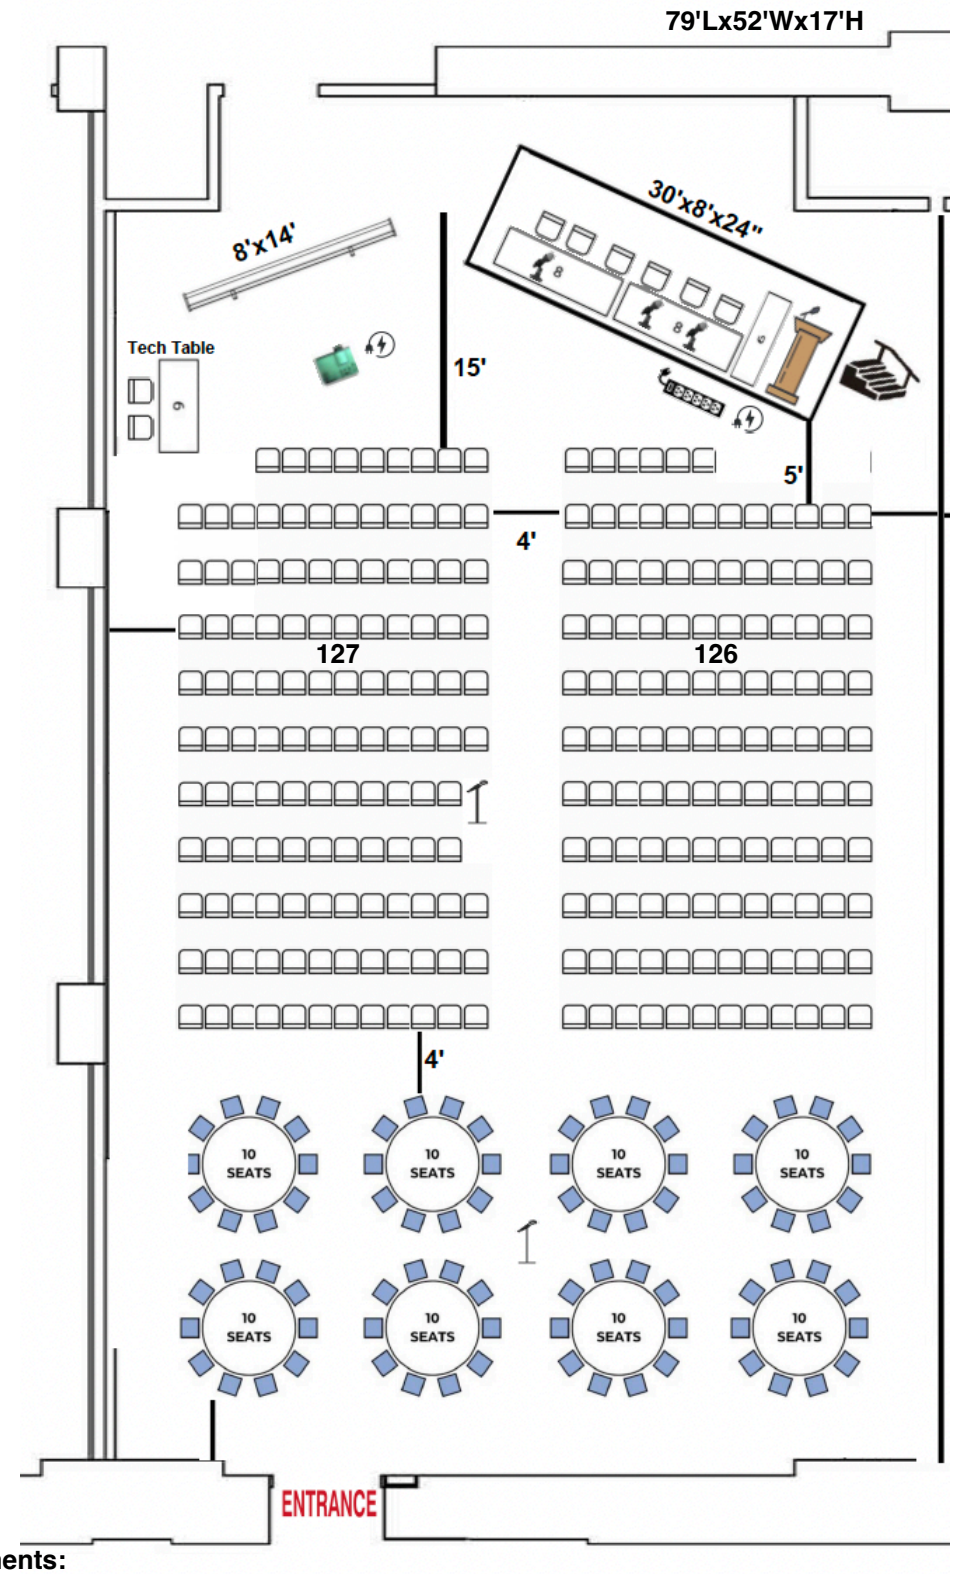


WCC Requirements:
Staging: (1) 30'x8'x24" Stage. Stairs and railings required.
Lectern: (1) Standing Lectern
Table/Chairs: (2) 8'x30" w/(6) total chairs, (1) 6'x30" w/(2) total chairs for Tech Tables as shown, (8) 72" Rounds w/(10) chairs per Table
Lighting: Preset room lighting out over the screen
Electric: AIS to run power for equipment using wall power unless otherwise noted
Atlantic Images and Sound: (1) 8'x14' Screen, (1) Laser Projector, Misc AV Equipment
Projection In-House AV: (1) Lectern Mic, (3) Wired Table Mics, (2) Wired Aisle Mics, (1) Audio DI for Laptop
TEG: (1) 6'x18" Table onstage placed up/down stage as shown

9/30/26

Version Final - 8/1/26
Prepared By: EJB

SfN 2026 Conference
Meeting Room 207B - PDW #2
Theater - 230 Rounds - 80

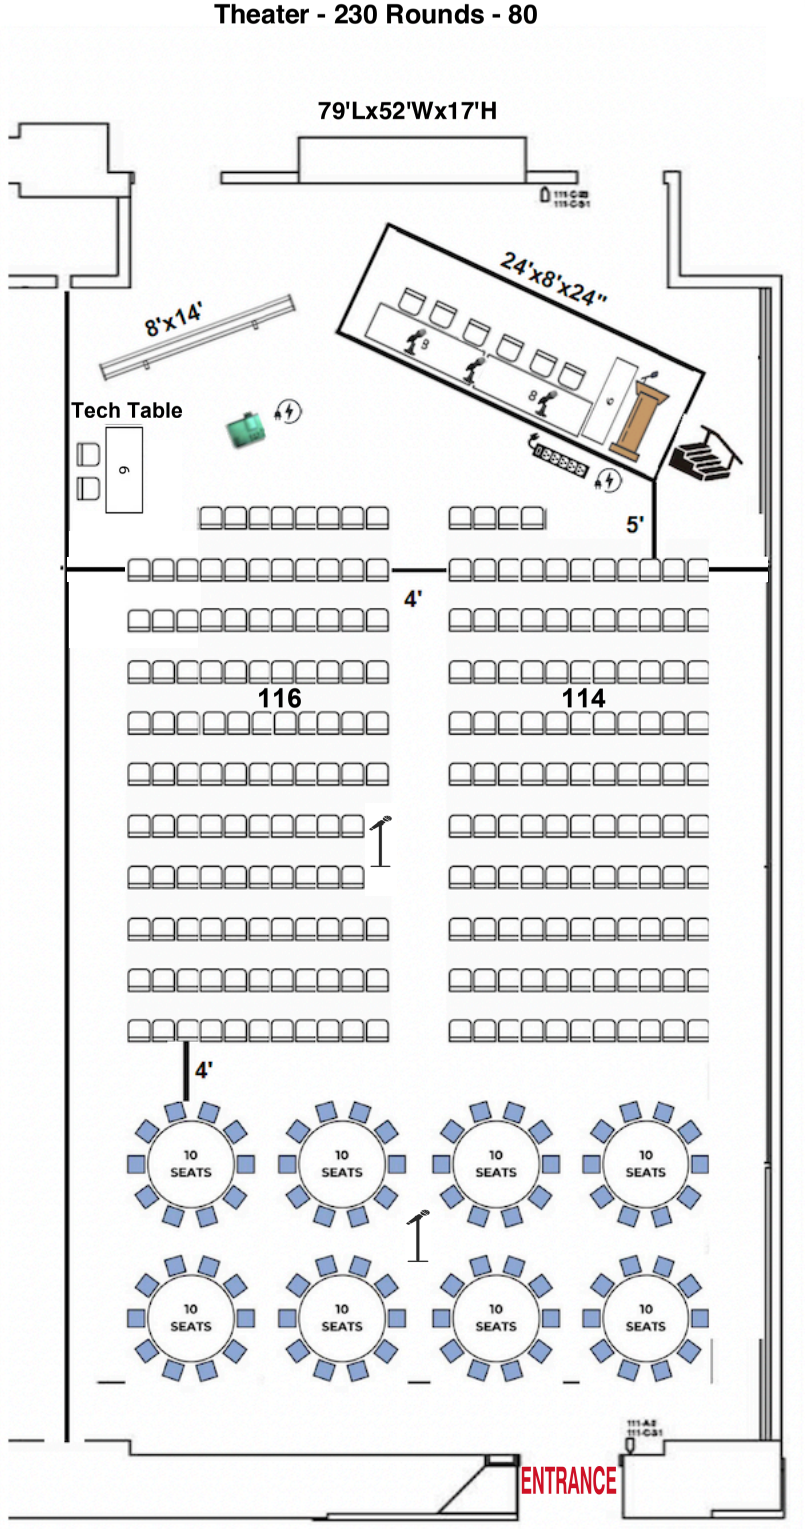

WCC Requirements:
Staging: (1) 24'x8'x24" Stage. Stairs and railings required.
Lectern: (1) Standing Lectern
Table/Chairs: (2) 8'x30" w/(6) total chairs, (1) 6'x30" w/(2) total chairs for Tech Tables as shown
Lighting: Preset room lighting out over the screen
Electric: AIS to run power to equipmnent using wall outlets unless otherwise noted
Atlantic Images and Sound: (1) 8'x14' Screen, (1) Laser Projector, Misc AV Equipment
Projection In-House AV: (1) Lectern Mic, (3) Wired Table Mics, (2) Wired Aisle Mics, (1) Audio DI for Laptop
TEG: (1) 6'x18" Table onstage placed up/down stage as shown


9/30/26

SfN 2026 Comittee Room

U-Shape 30

209A

42'Lx29'Wx16'H

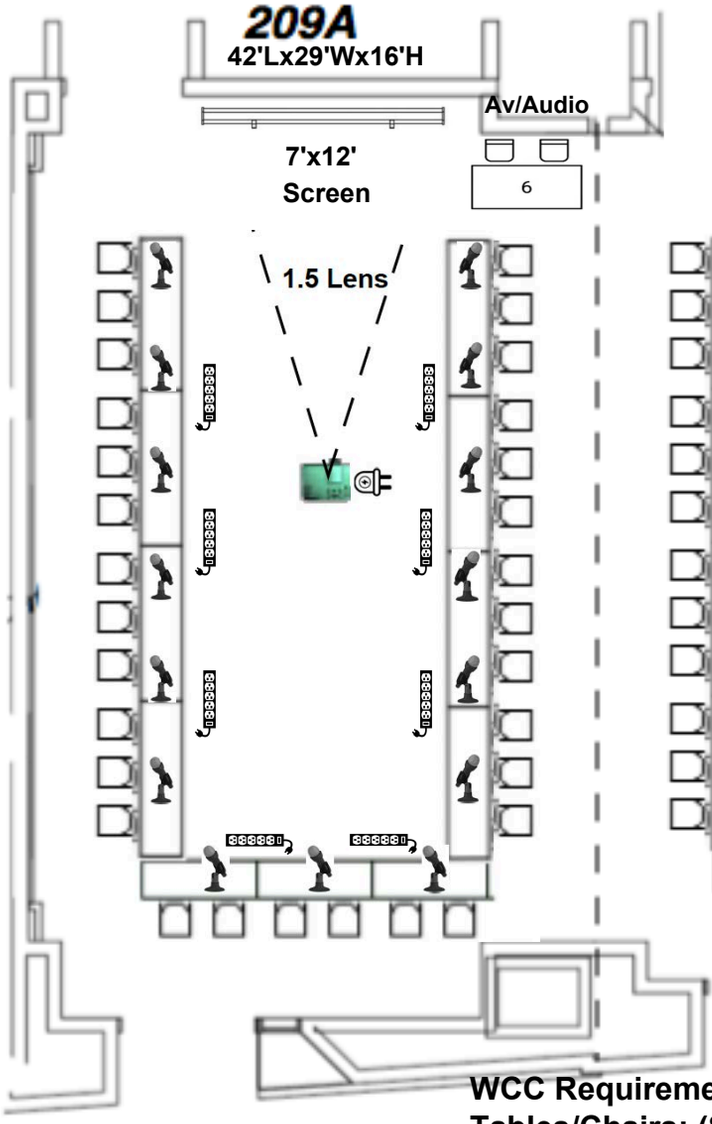


SfN 2026 Comittee Room

U-Shape 30

209B

42'Lx30'Wx16'H

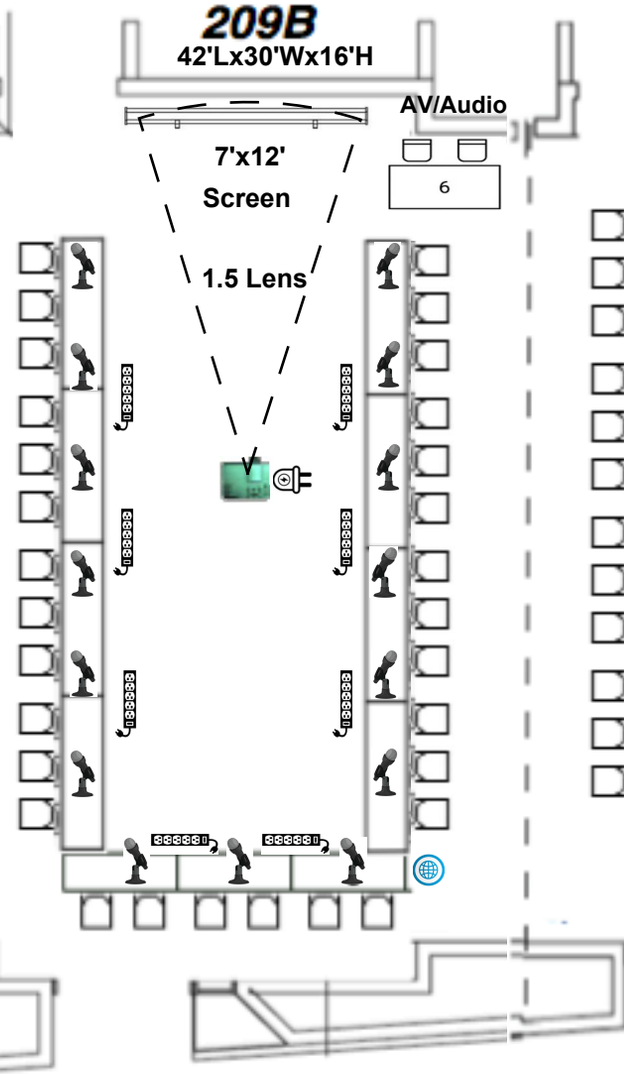


SfN 2026 Comittee Room

U-Shape 30

209C

42'Lx28'Wx16'H

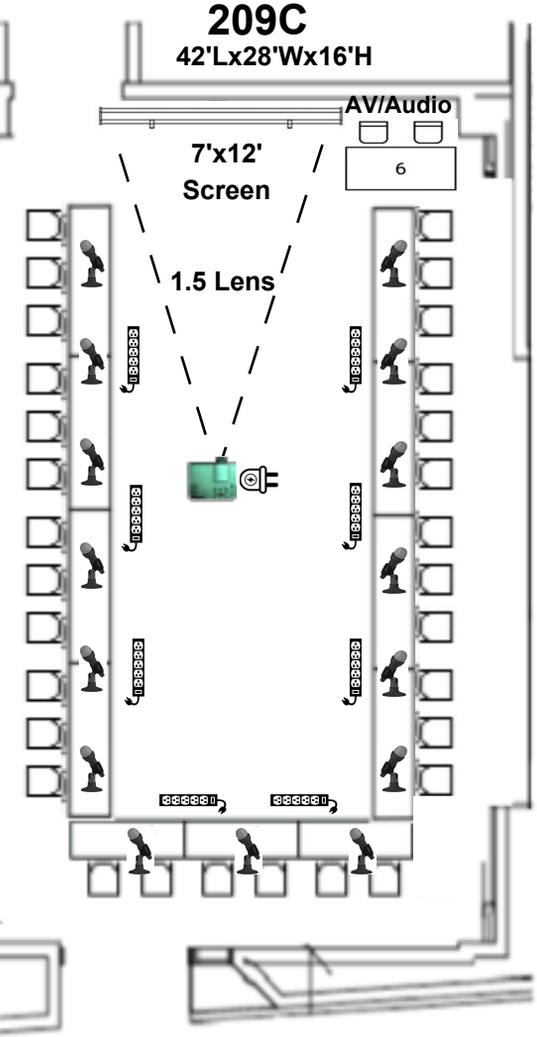

Version Final 8/1/2026

Prepared By: EJB

WCC Requirements Per Room Set Up:

Tables/Chairs: (8) 8'x30" w/(3) chairs per table, (3) 6'x30" w/(2) chairs per table, (1) 6'x30" w/(2) chairs for Tech Table as shown

Lighting: Preset room lighting out over screen

Electric: AIS to run power to equipment using wall outlets otherwise noted


Atlantic Images and Sound: (1) 7'x12' Screen, (1) Laser Projector, All Audio Wireless Push to Talk Mics + Misc AV Equipment

High-Tech Electric: (8) Power strips per room for Laptops

Internet: 209B only

SFN 2026 Conference
Room 302
Conference Seating - 16

9/30/26

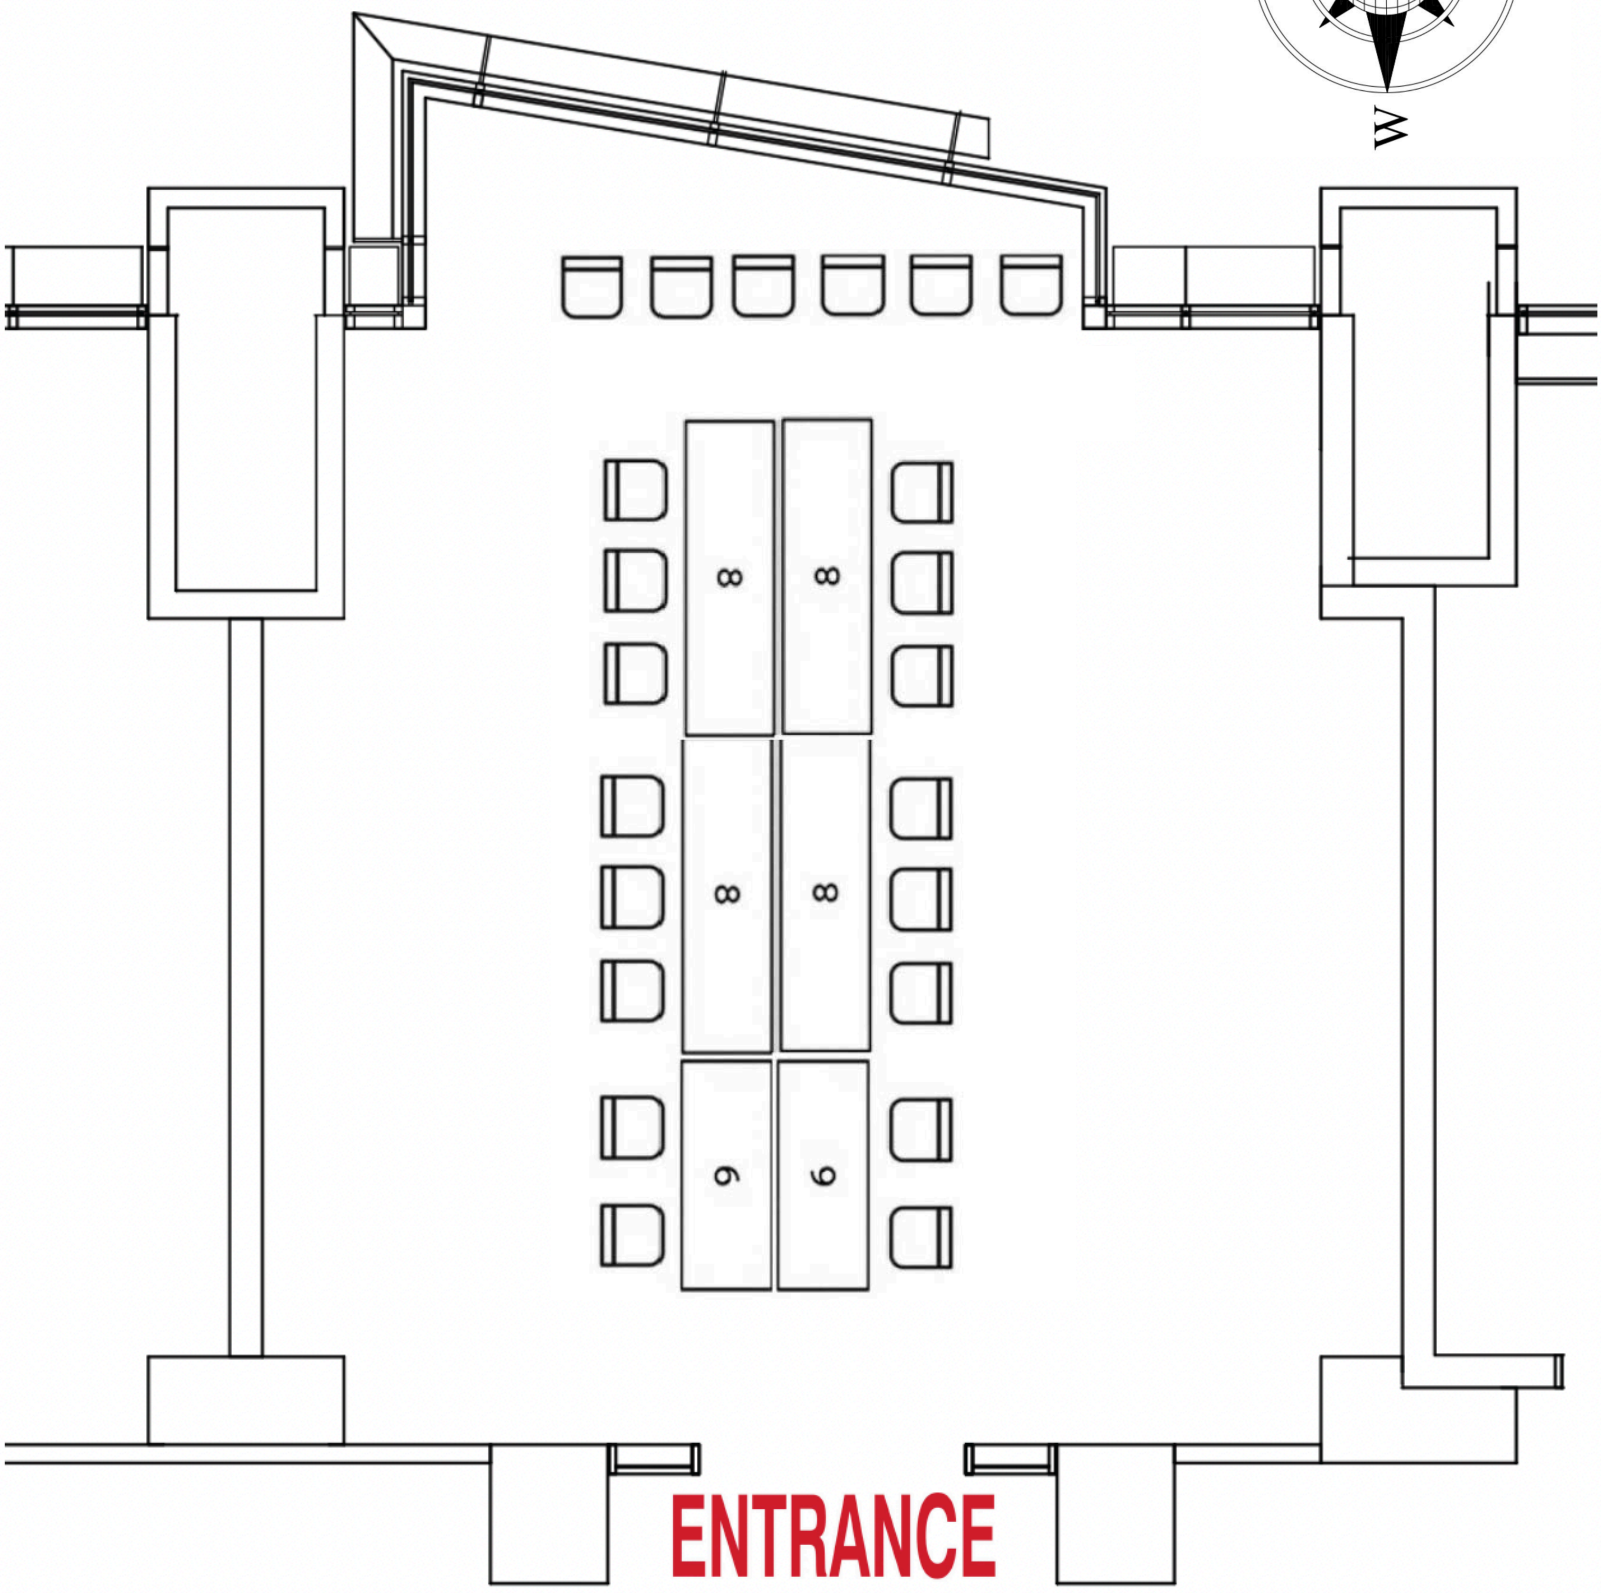


WCC Requirements:

Tables/Chairs: (4) 8'x30" w/(12) Total chairs, (2) 6'x30" w/(4) Total (6) chairs,

(6) chairs along the wall as shown

9/30/26

SFN 2026 Conference
Room 304
Conference Seating - 16

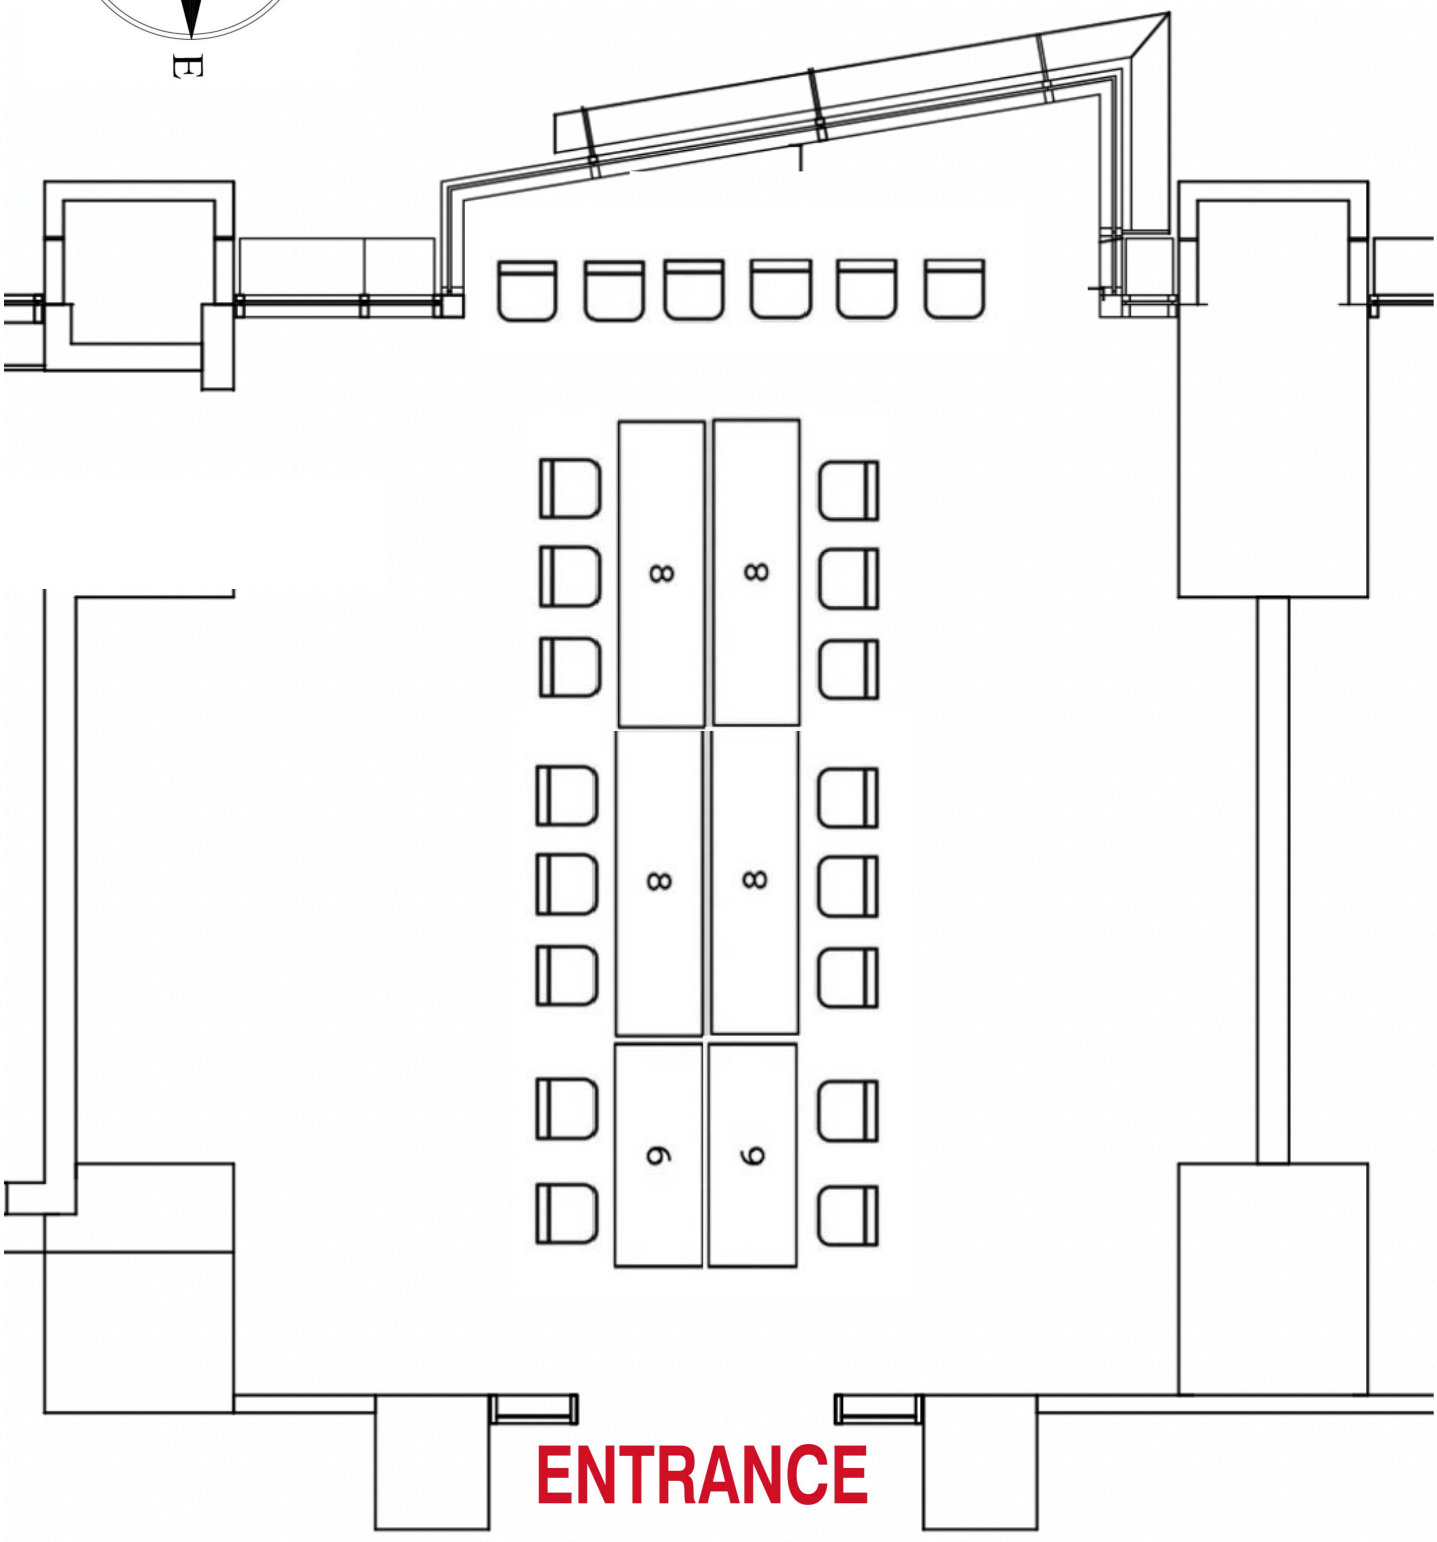

WCC Requirements:

Tables/Chairs: (2) 6'x30" w/(4) Total chairs, (4) 8'x30" w/(12) Total (6) chairs, (6) chairs along wall as shown

9/30/26

SfN 2026

29'Lx27'W - 159B

159B
AIS
Storage

6'
6'
6'
6'
6'
6'
6'

Theater Audio Tech
for Setting Up Equip

8' Table

N

Entrance

29'Lx27'W - 159A

159A
AIS
Storage

Taylor
EJB
6'
6'

6'

Local Steward
+ David SR

6'
6'
6'

Entrance


Version Final - 8/1/2026
Prepared By: EJB

WCC Requirements:
Tables/Chairs: (4) 6'x30" Skirted Tables w/10 Total Chairs
(10) 6'x30" Non-Skirted Tables w/(4) Total Chairs
(1) 8'x30" Skirted Table w/(1) Chair
(2) Additional chairs

9/30/26

Version Final - 8/12202
Prepared By: EJB

SfN 2026 Conference Room
210 AIS Satellite
Headquaters & Storage #2

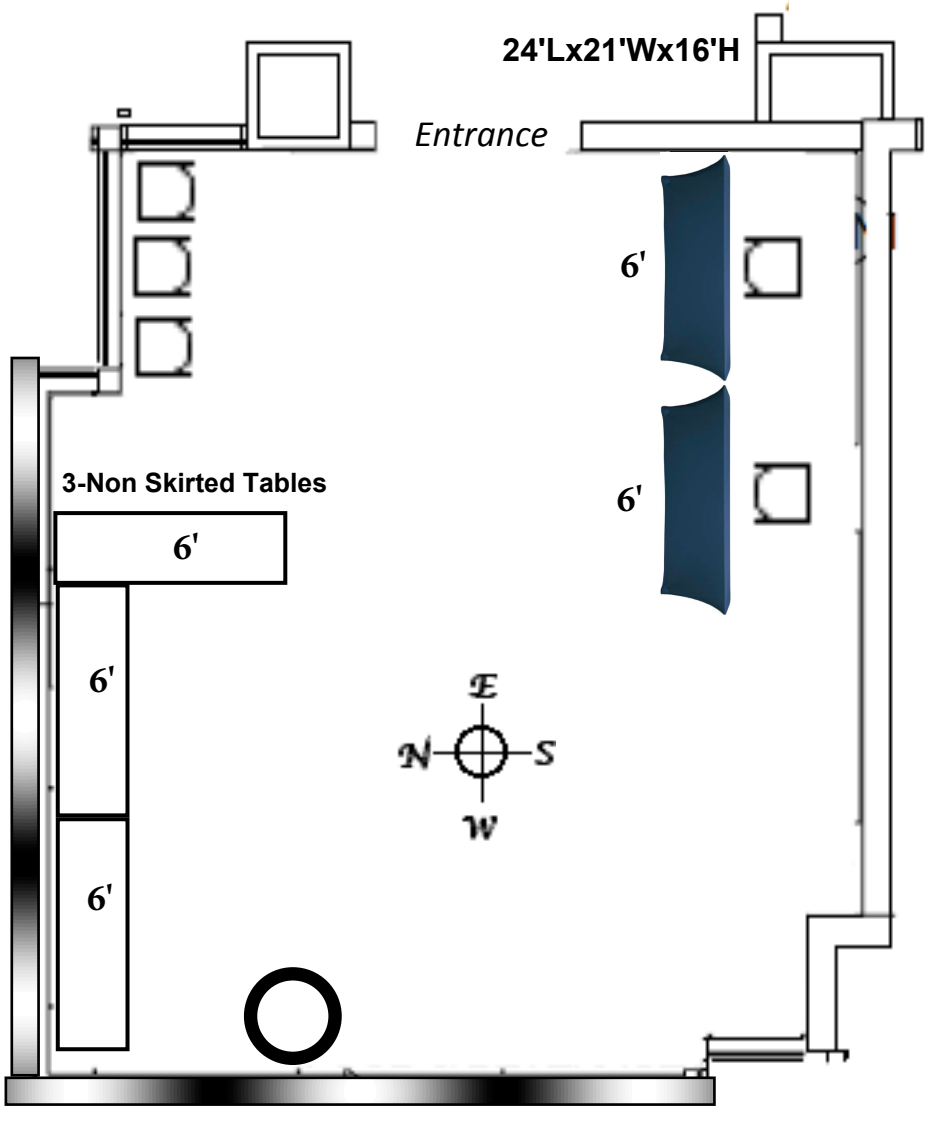


WCC Requirements:
Tables/Chairs: (2) 6'x30" Tables skirted, (3) 6'x30" Tables no skirts, (5) chairs as shown
Electric: AIS to run power to equipment using wall outlets unless otherwise noted

9/30/26

Exhibit Hall (1400 Aisle)

SFN 2026 Conference
Show Floor Product Theaters 1
Theater - 150

50'Lx50'W Area

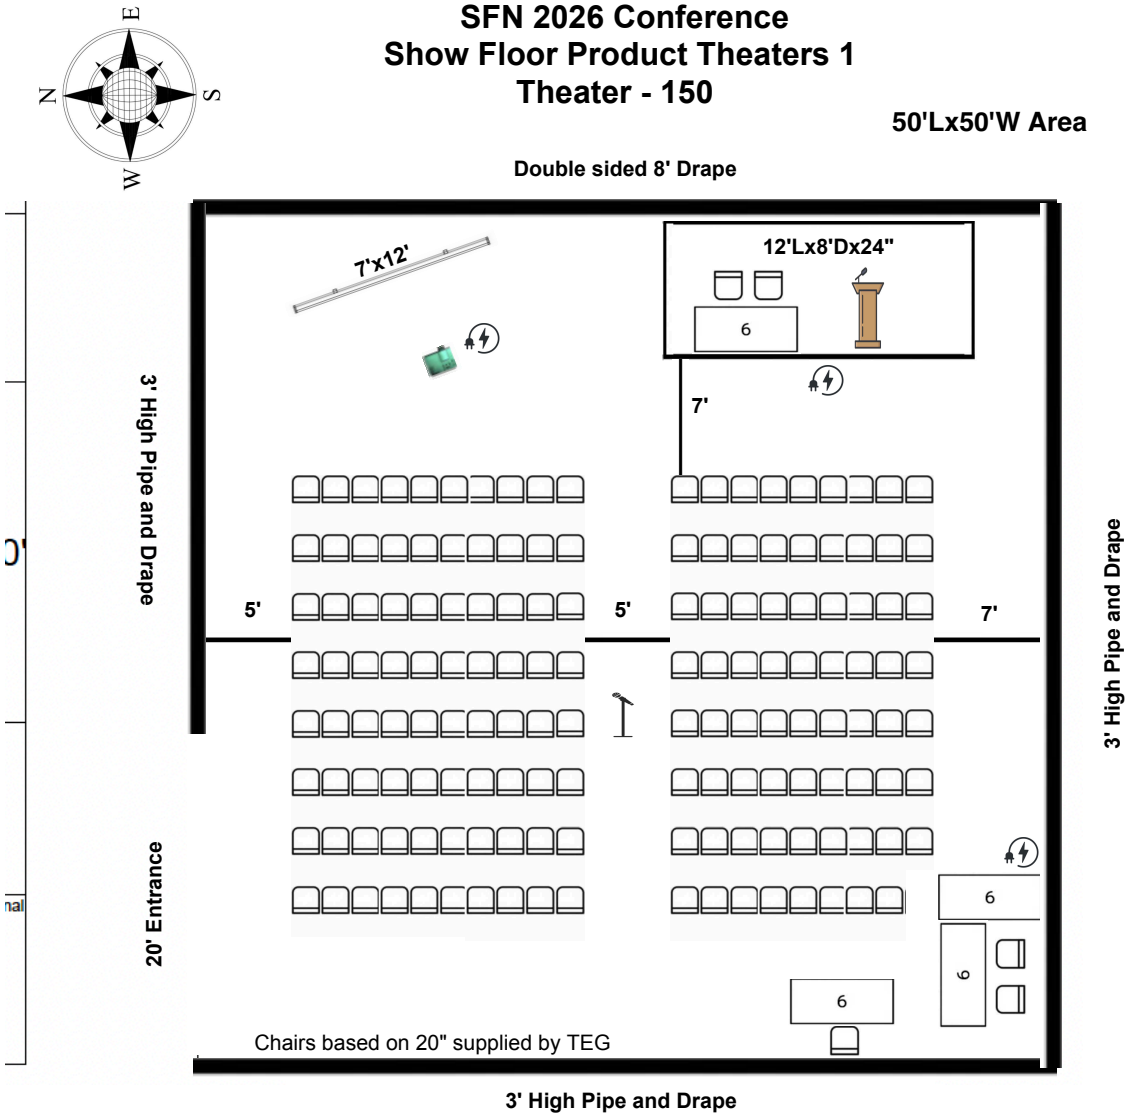

WCC Requirements:

Lectern: (1) Standing Lectern

Staging: (1) 12Lx8'Dx24"H Stage. Stairs and railings required.

Tables/Chairs: (1) 6'x30" w/(2) Chairs, (1) 8'x30" w/(2) chairs for Tech Table as shown, (1) 6'x30" SFN Staff as shown

Electrical: (1) 20amp drop required downstage center

Atlantic Images and Sound: (1) 6'x10' Screen, (1) Laser Projector, Misc AV Equipment


TEG: Pipe and Drape as marked on diagram

9/30/26

Exhibit Hall (1100 Aisle)

SFN 2026 Conference
Show Floor Product Theater 2
Theater - 54

25'Lx50'W Area

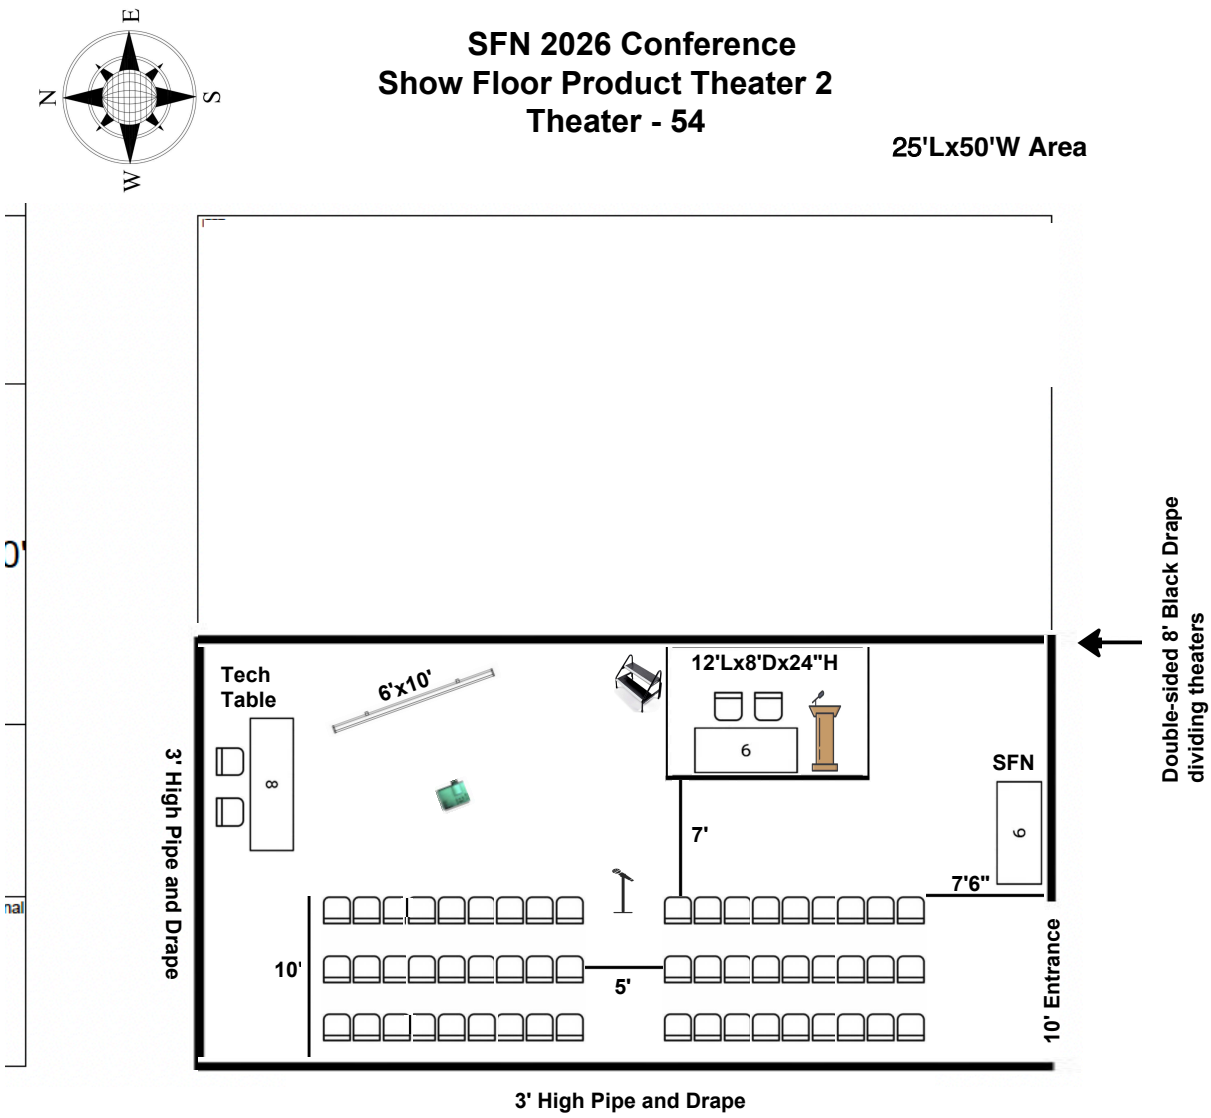

WCC Requirements: (Per Area)
Lectern: (1) Standing Lectern
Staging: (1) 12Lx8'Dx24"H Stage. Stairs and railings required.
Tables/Chairs: (1) 6'x30" w/(2) Chairs, (1) 8'x30" w/(2) chairs for Tech Table as shown, (1) 6'x30" SFN Staff as shown
Electrical: (1) 20amp drop required downstage center
Atlantic Images and Sound: (1) 6'x10' Screen, (1) Laser Projector, Misc AV Equipment
TEG: Pipe and Drape as marked on diagram