
NEUROSCIENCE 2026

Concourse Level

As of:

FINAL, November 4, 2026

9/30/29

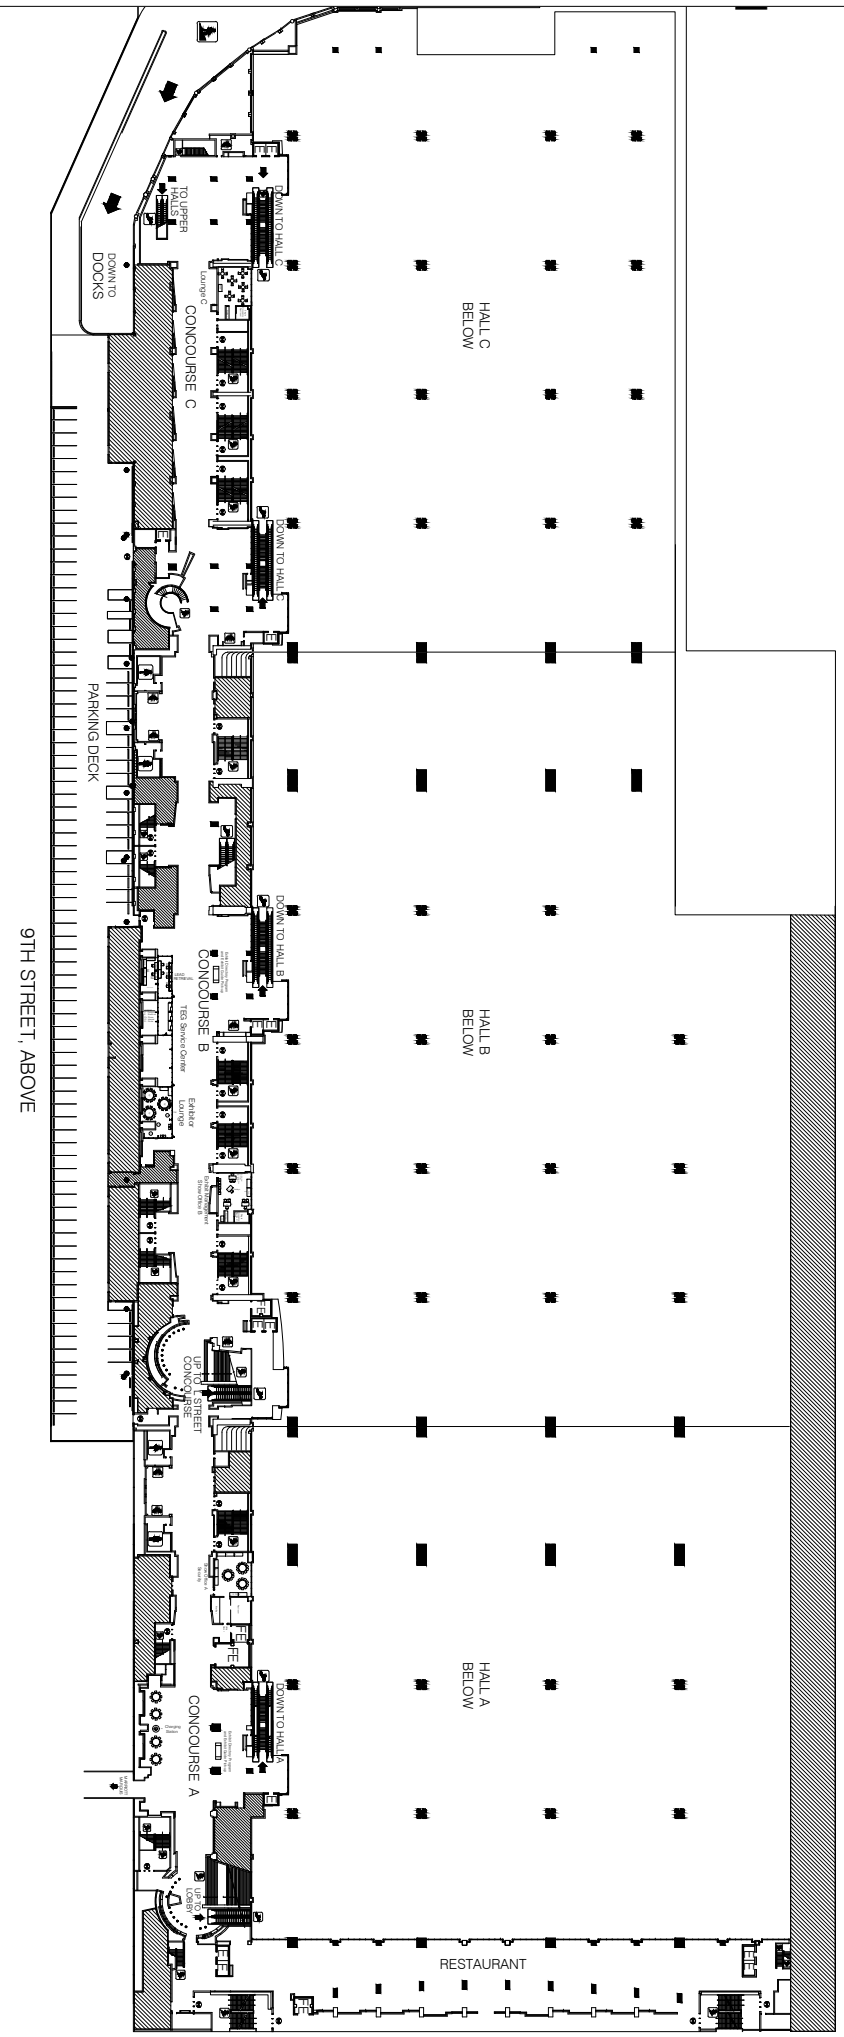

BUILDING LEGEND

TYPICAL COLUMNS
WOMEN'S RESTROOM
MEN'S RESTROOM
E - ESCALATOR
FE - FREIGHT ELEVATOR
C - CONCESSIONS
BR - BREAKROOMS
MR - MEETING ROOMS
P - PHONES
WC2 - WASHINGTON CONVENTION CENTER

LINETYPE LEGEND
ROLL UP DOORS
PARTITIONS
WALLS


VERSION 1, JUNE, 2001

THE EXPO GROUP
theexpogroup.com | 972.580.9000

- Current As Of: 09-29-26
- Job No: 2611013
- Drawn By: sa
- Scale: Fit To Page

Disclaimer
Every effort has been made to ensure the accuracy of all information contained on this floor plan. However no warranties, either expressed or implied are made with respect to this floor plan. If the location of building columns, utilities or other architectural components of the facility is a consideration in the construction or usage of an exhibit, it is the sole responsibility of the exhibitor to physically inspect the facility to verify all dimensions and locations.

9/30/29

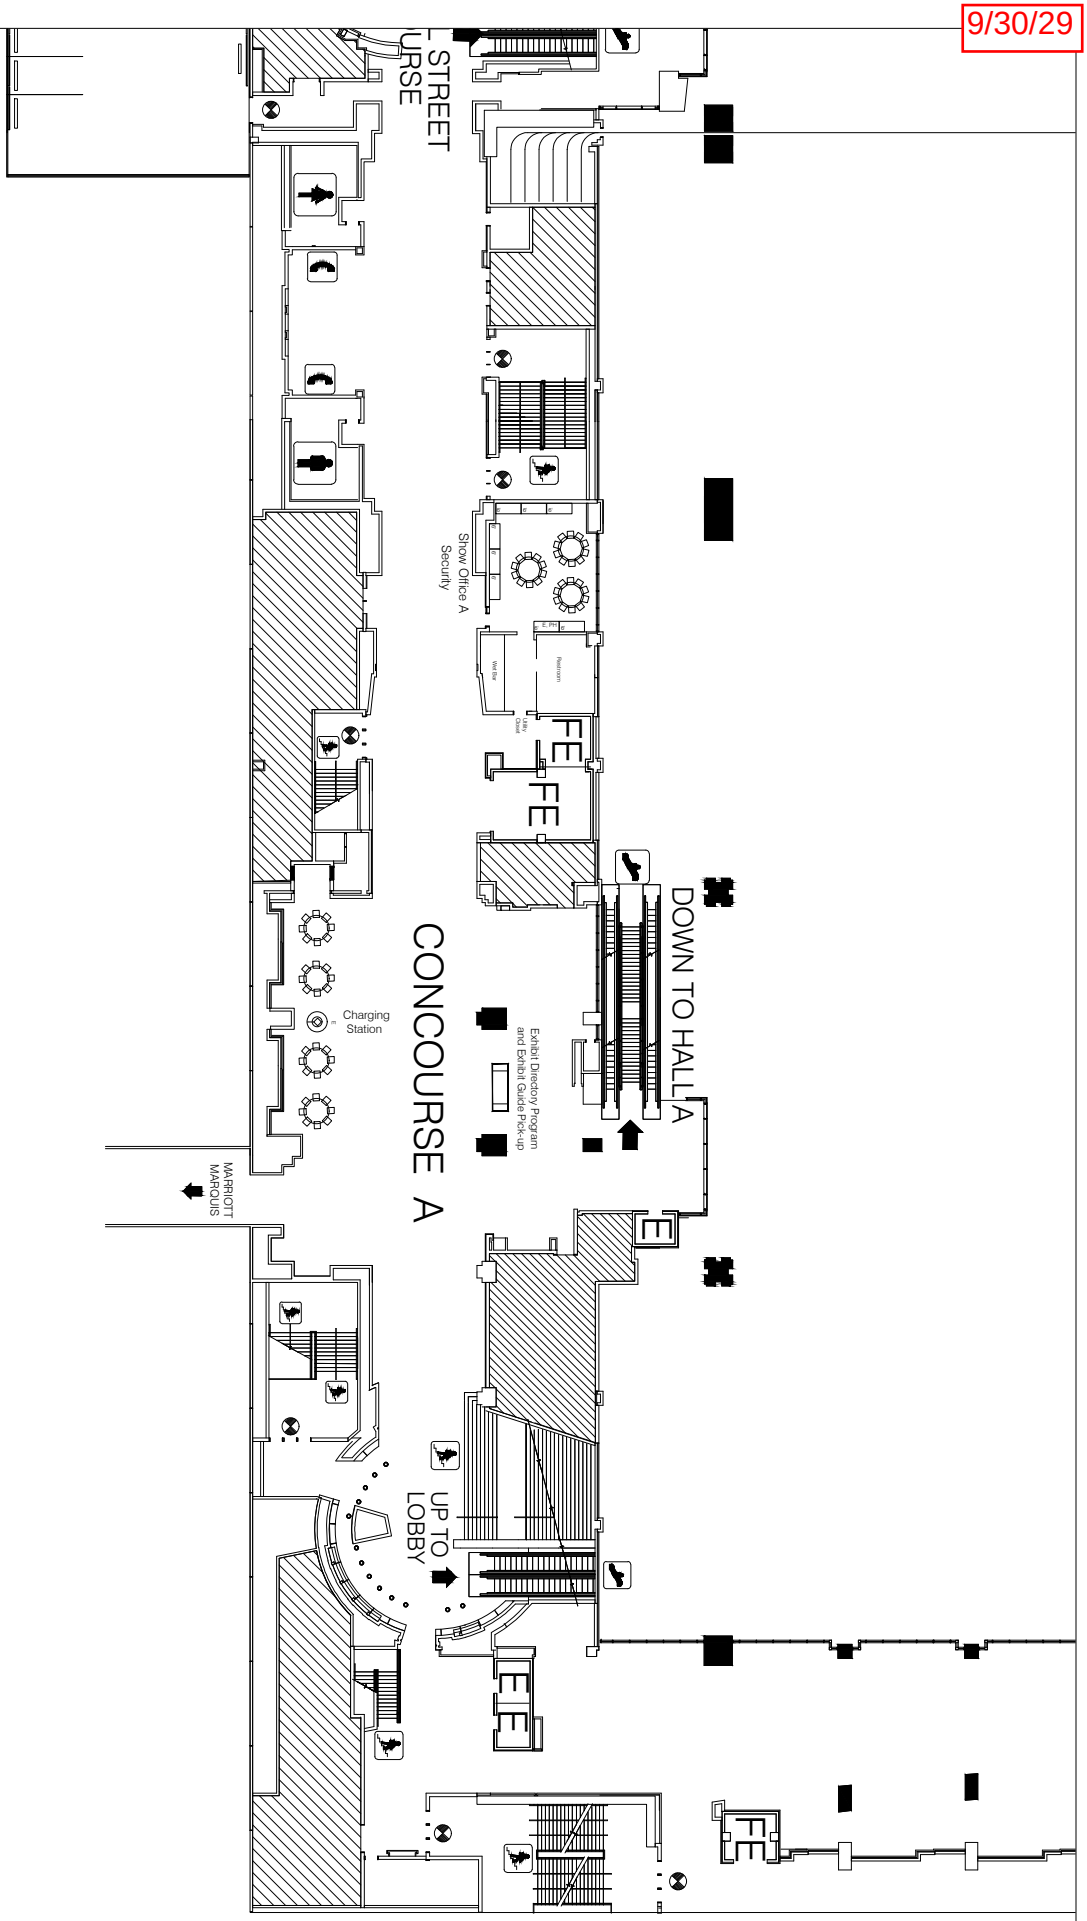


THE EXPO GROUP
theexpogroup.com | 972.580.9000

- Current As Of: 09-29-26
- Job No: 2611013
- Drawn By: sa
- Scale: Fit To Page

Disclaimer
Every effort has been made to ensure the accuracy of all information contained on this floor plan. However no warranties, either expressed or implied are made with respect to this floor plan. If the location of building columns, utilities or other architectural components of the facility is a consideration in the construction or usage of an exhibit, it is the sole responsibility of the exhibitor to physically inspect the facility to verify all dimensions and locations.

MT. VER

9/30/29

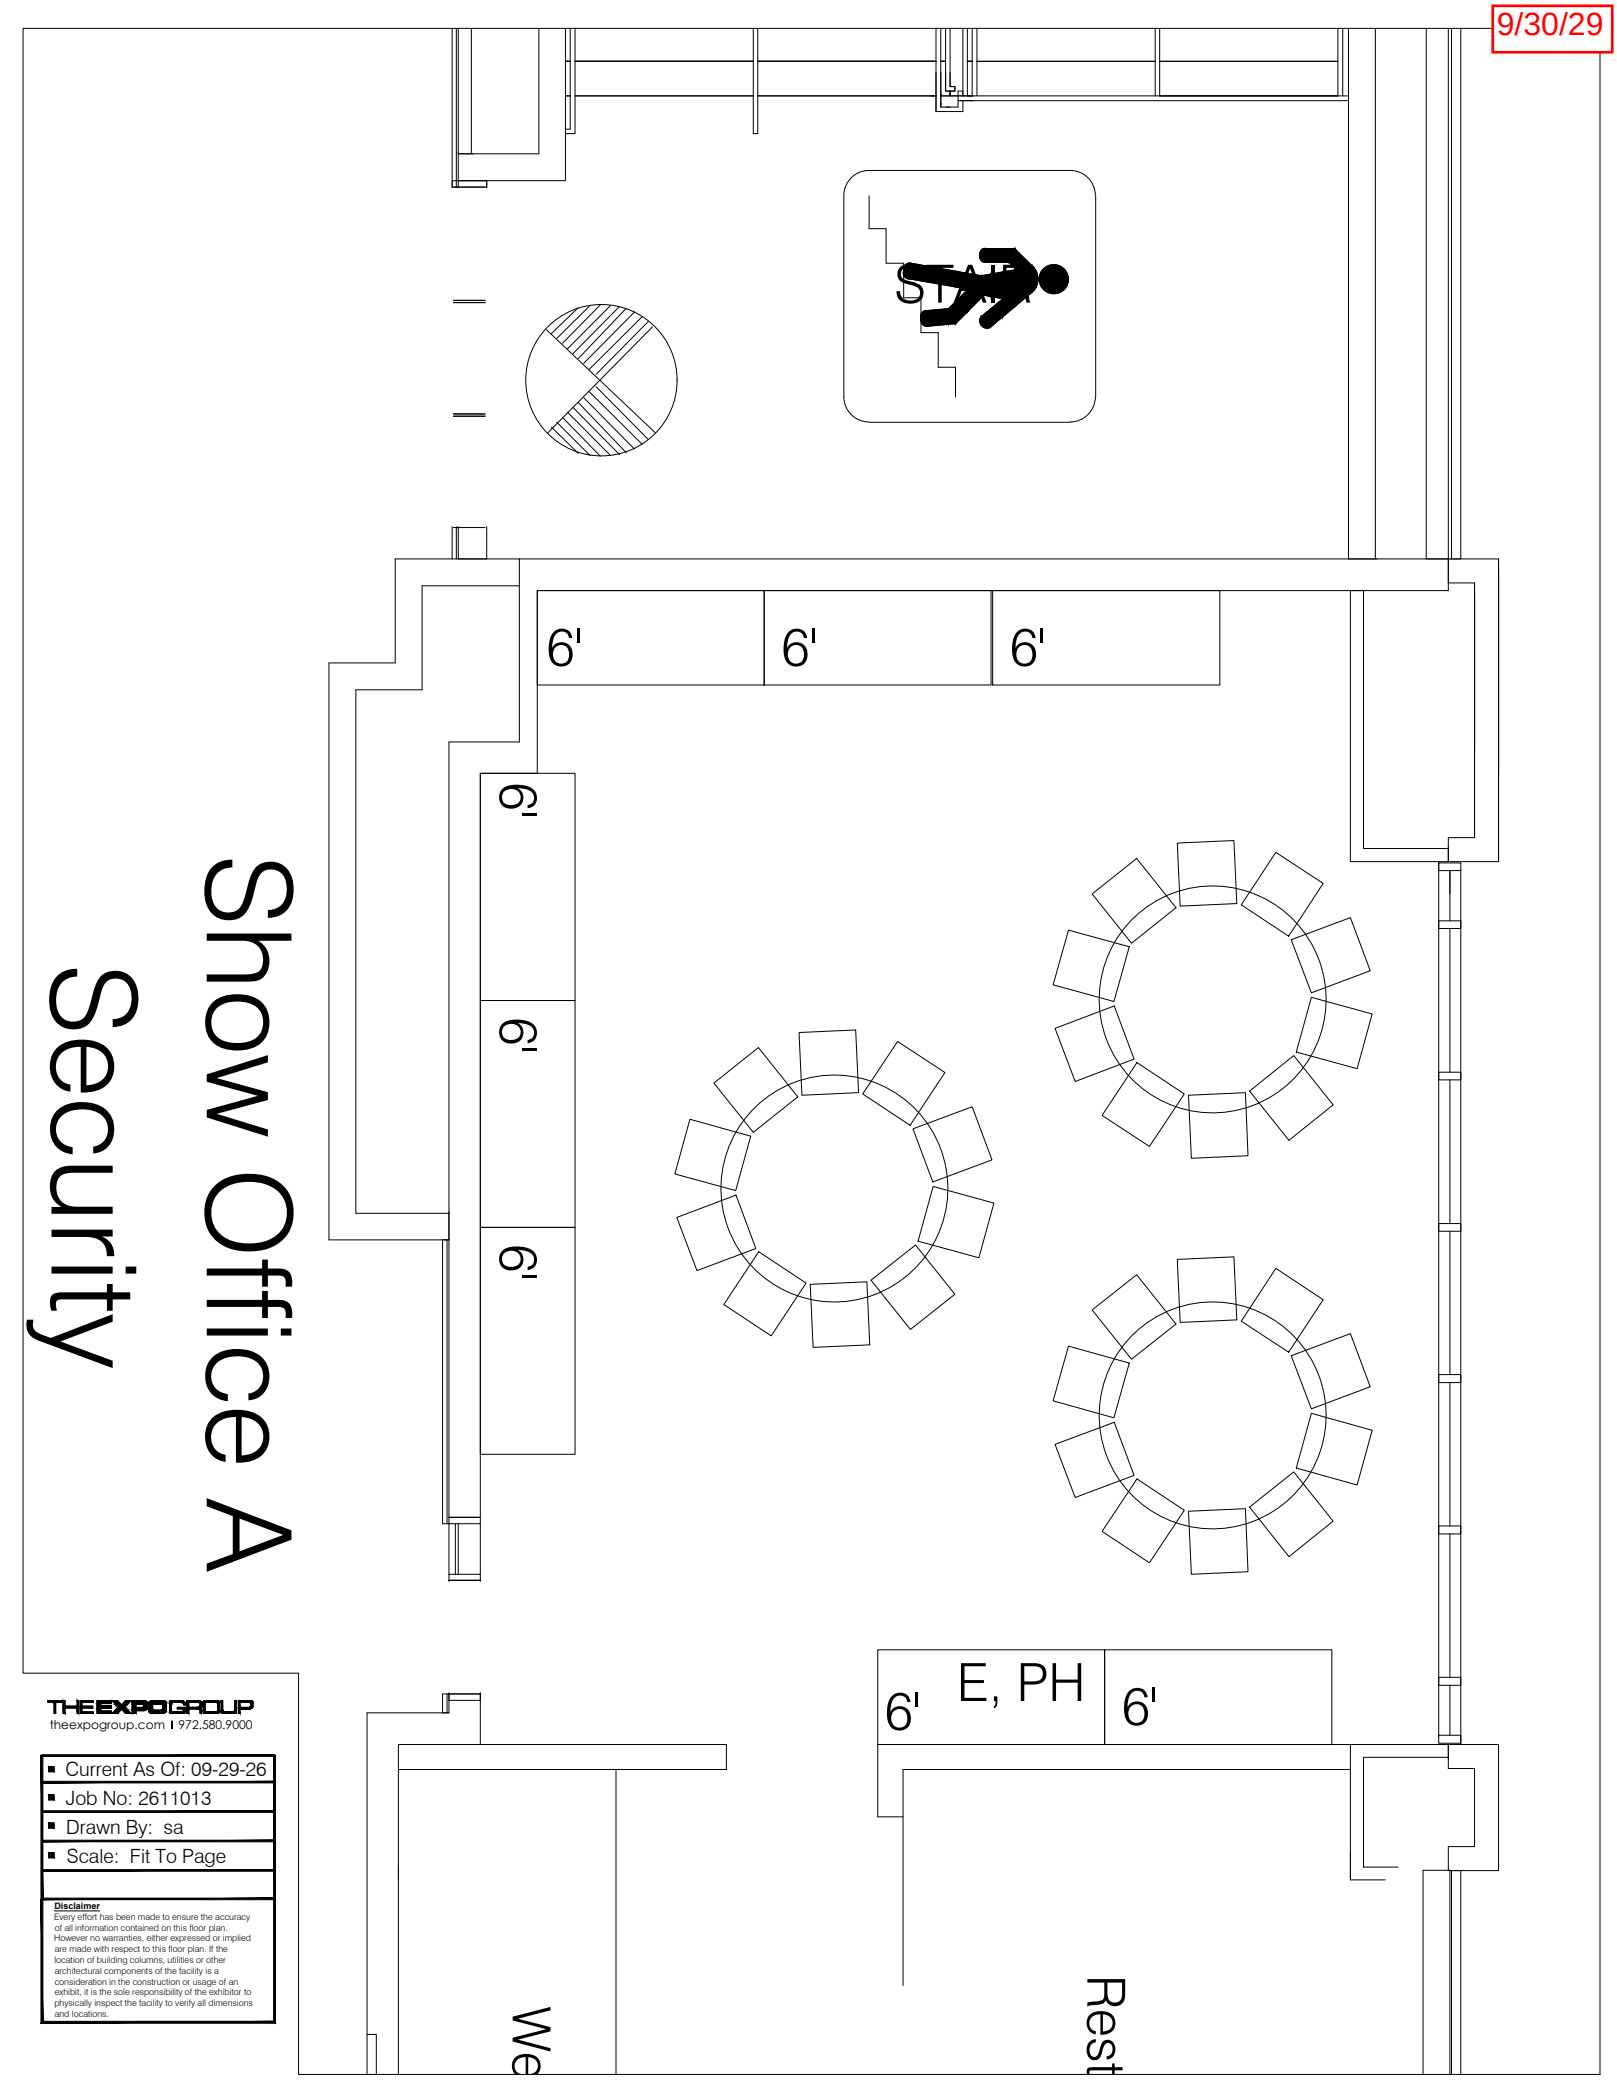


THE EXPO GROUP
theexpogroup.com | 972.580.9000

- Current As Of: 09-29-26
- Job No: 2611013
- Drawn By: sa
- Scale: Fit To Page

Disclaimer
Every effort has been made to ensure the accuracy of all information contained on this floor plan. However no warranties, either expressed or implied are made with respect to this floor plan. If the location of building columns, utilities or other architectural components of the facility is a consideration in the construction or usage of an exhibit, it is the sole responsibility of the exhibitor to physically inspect the facility to verify all dimensions and locations.

9/30/29

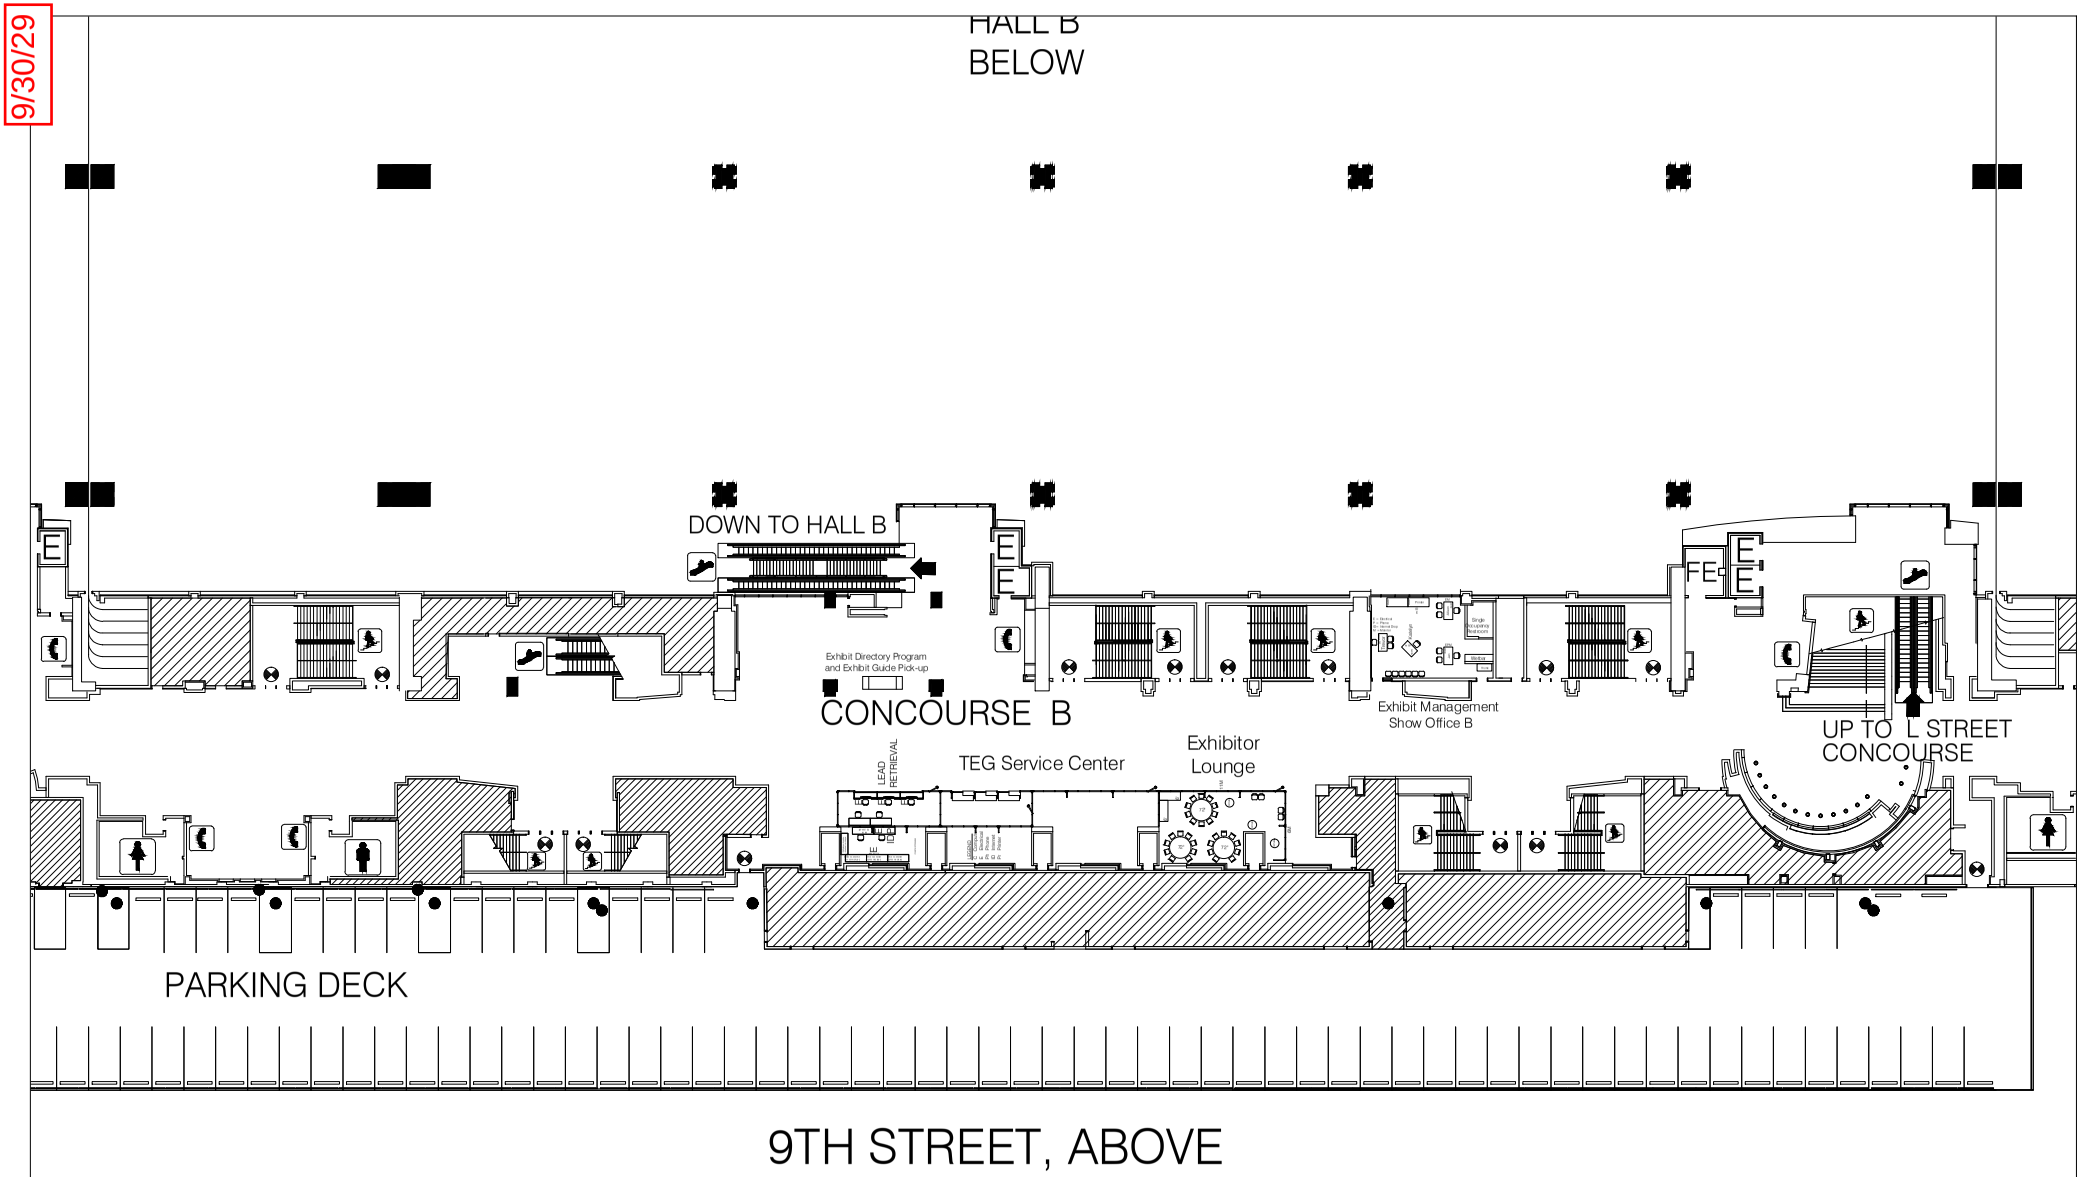

THEEXPOGROUP
theexpogroup.com | 972.580.9000

- Current As Of: 09-29-26
- Job No: 2611013
- Drawn By: sa
- Scale: Fit To Page

Disclaimer
Every effort has been made to ensure the accuracy of all information contained on this floor plan. However no warranties, either expressed or implied are made with respect to the floor plan or the location of building columns, utilities or other architectural components of the facility is a consideration in the construction or usage of an exhibit. It is the sole responsibility of the exhibitor to physically inspect the facility to verify all dimensions and locations.

9/30/29

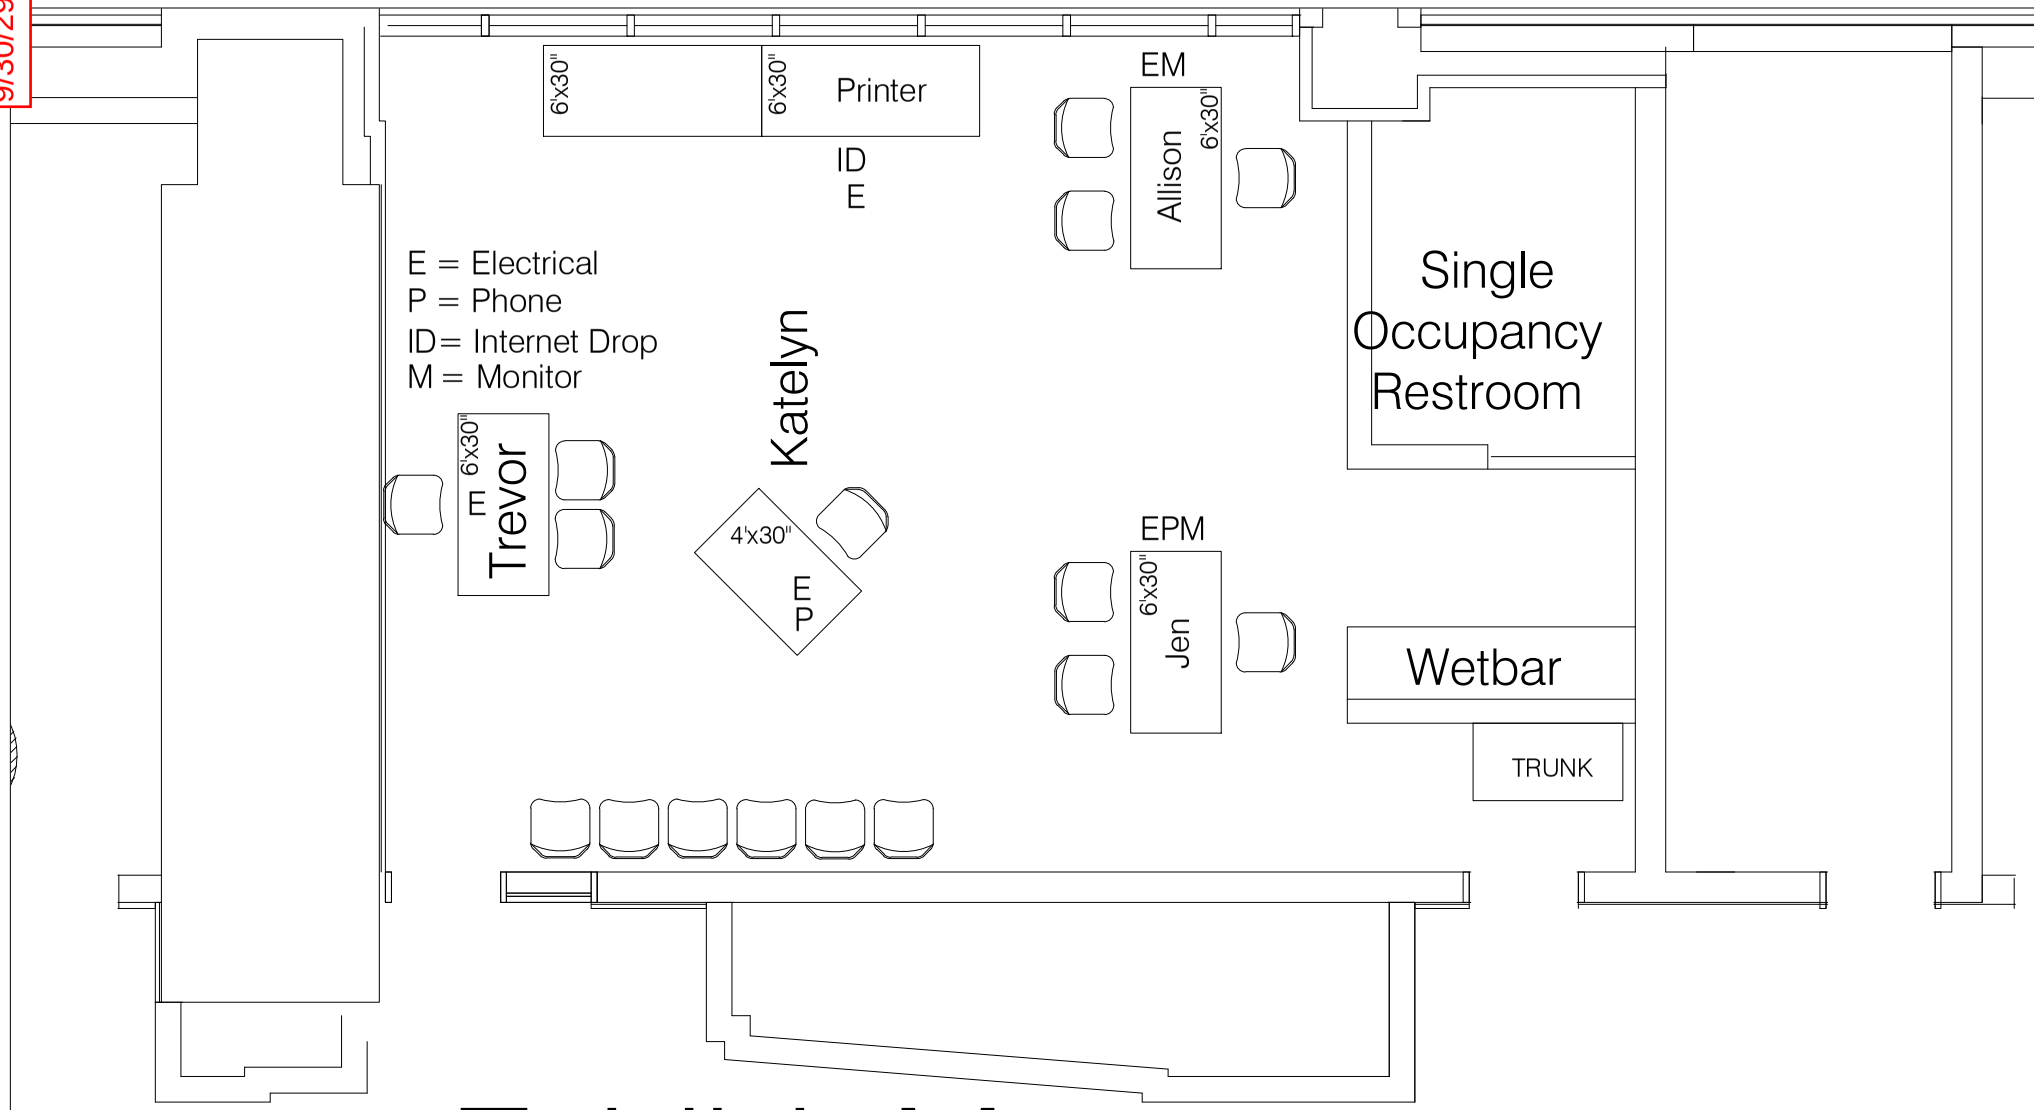


Exhibit Management

Show Office B

THEEXPOGROUP
theexpogroup.com | 972.580.9000

- Current As Of: 09-29-26
- Job No: 2611013
- Drawn By: sa
- Scale: Fit To Page

Disclaimer
Every effort has been made to ensure the accuracy of all information contained on this floor plan. However no warranties, either expressed or implied are made with respect to the floor plan. It is the location of building columns, utilities or other architectural components of the facility is a consideration in the construction or usage of an exhibit. It is the sole responsibility of the exhibitor to provide and inspect the facility to verify all dimensions and locations.

9/30/29


Exhibit Directory Program
and Exhibit Guide Pick-up

CONCOURSE B

LEAD RETRIEVAL

TEG Service Center

Exhibitor Lounge

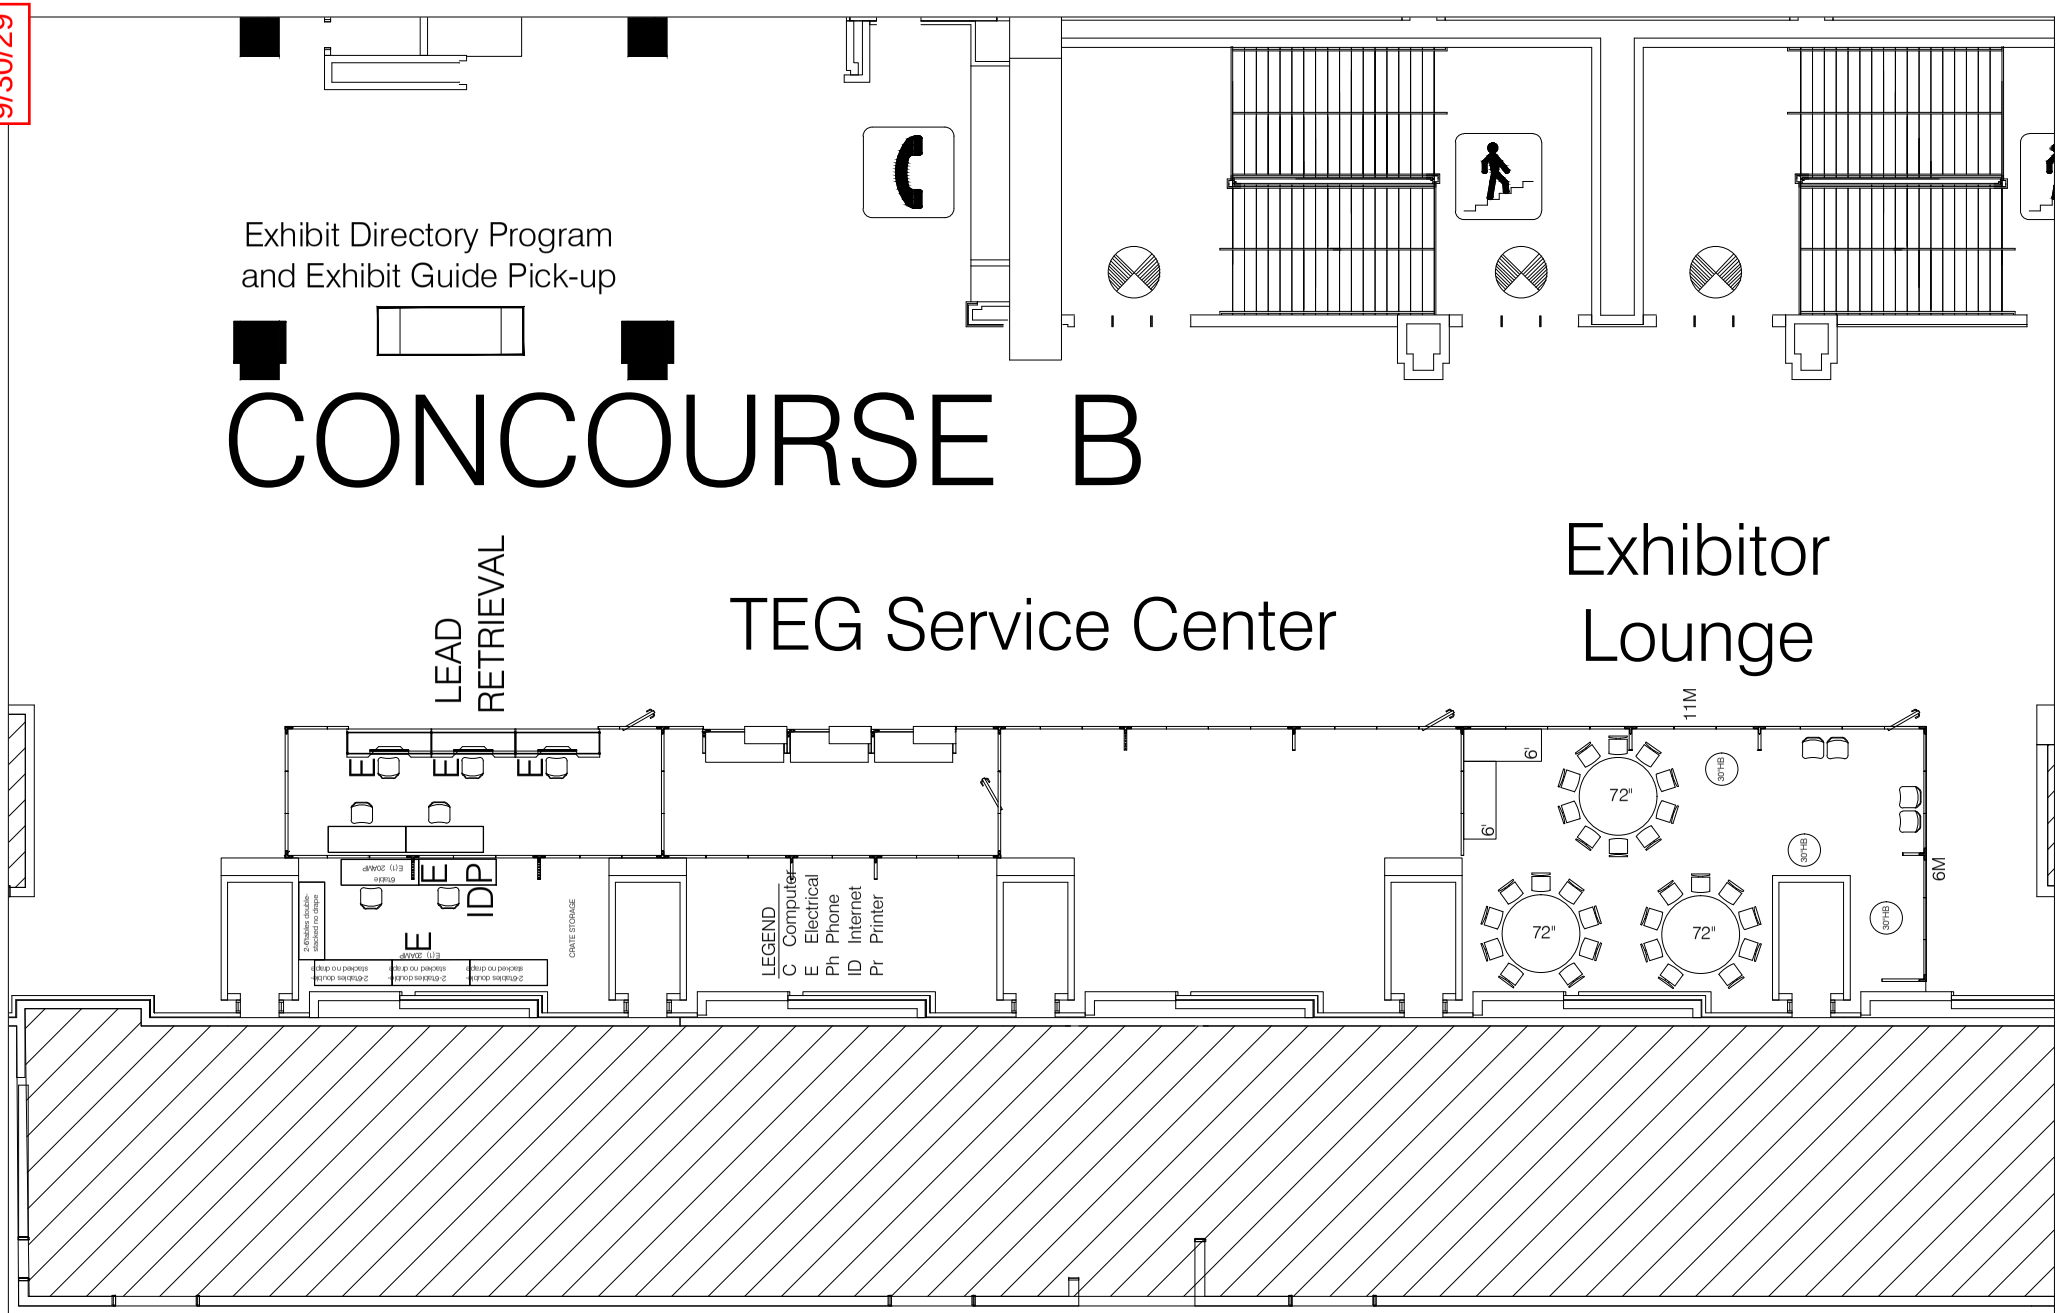

THEEXPOGROUP
theexpogroup.com | 972.580.9000


- Current As Of: 09-29-26
- Job No: 2611013
- Drawn By: sa
- Scale: Fit To Page

Disclaimer
Every effort has been made to ensure the accuracy of all information contained on this floor plan. However no warranties, either expressed or implied are made with regard to the accuracy of the location of building columns, utilities or other architectural components of the facility is a consideration in the construction or usage of an exhibit, it is the sole responsibility of the exhibitor to physically inspect the facility to verify all dimensions and locations.

9/30/29

Exhibitor Lounge

ter

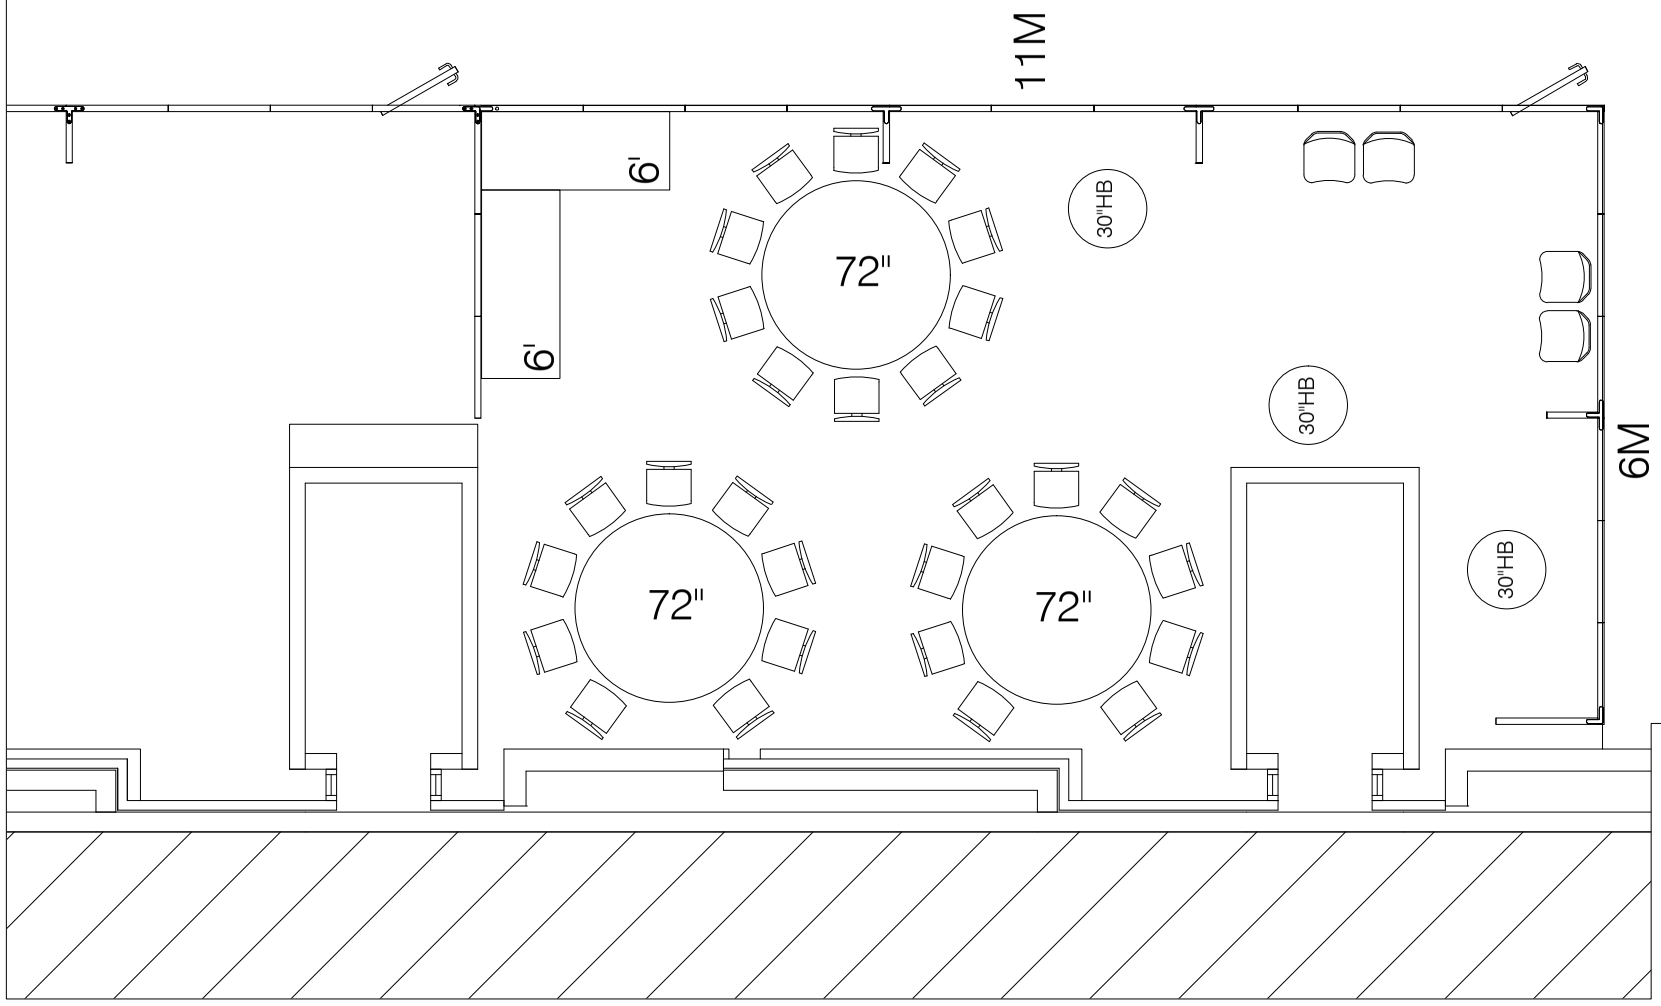


THEEXPOGROUP
theexpogroup.com | 972.580.9000

- Current As Of: 09-29-26
- Job No: 2611013
- Drawn By: sa
- Scale: Fit To Page

Disclaimer
Every effort has been made to ensure the accuracy of all information contained on this floor plan. However no warranties, either expressed or implied are made with respect to the floor plan or the location of building columns, utilities or other architectural components of the facility is a consideration in the construction or usage of an exhibit. It is the sole responsibility of the exhibitor to provide and inspect the facility to verify all dimensions and locations.

9/30/29

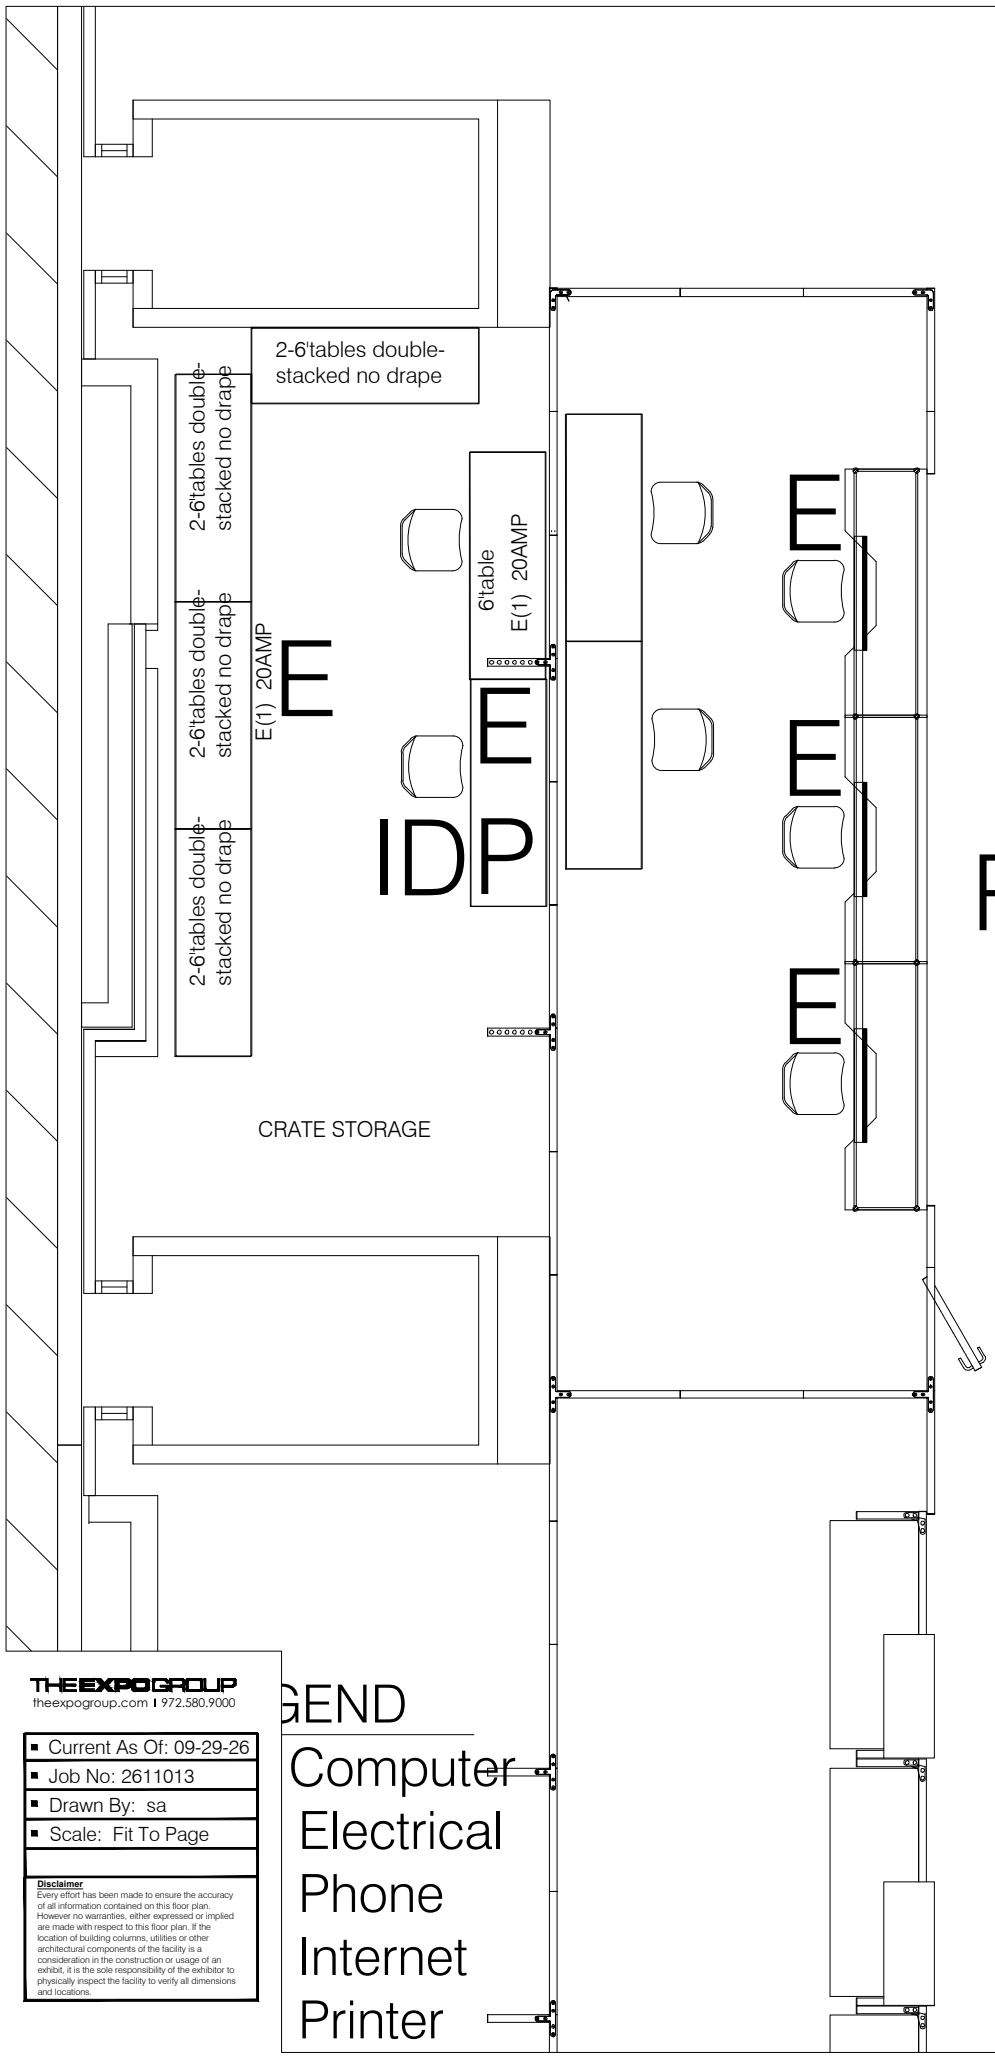

LEAD RETRIEVAL

TEG

THE EXPO GROUP
theexpogroup.com | 972.580.9000


- Current As Of: 09-29-26
- Job No: 2611013
- Drawn By: sa
- Scale: Fit To Page

Disclaimer
Every effort has been made to ensure the accuracy of all information contained on this floor plan. However no warranties, either expressed or implied are made with respect to this floor plan. If the location of building columns, utilities or other architectural components of the facility is a consideration in the construction or usage of an exhibit, it is the sole responsibility of the exhibitor to physically inspect the facility to verify all dimensions and locations.

GEND

Computer
Electrical
Phone
Internet
Printer

9/30/29

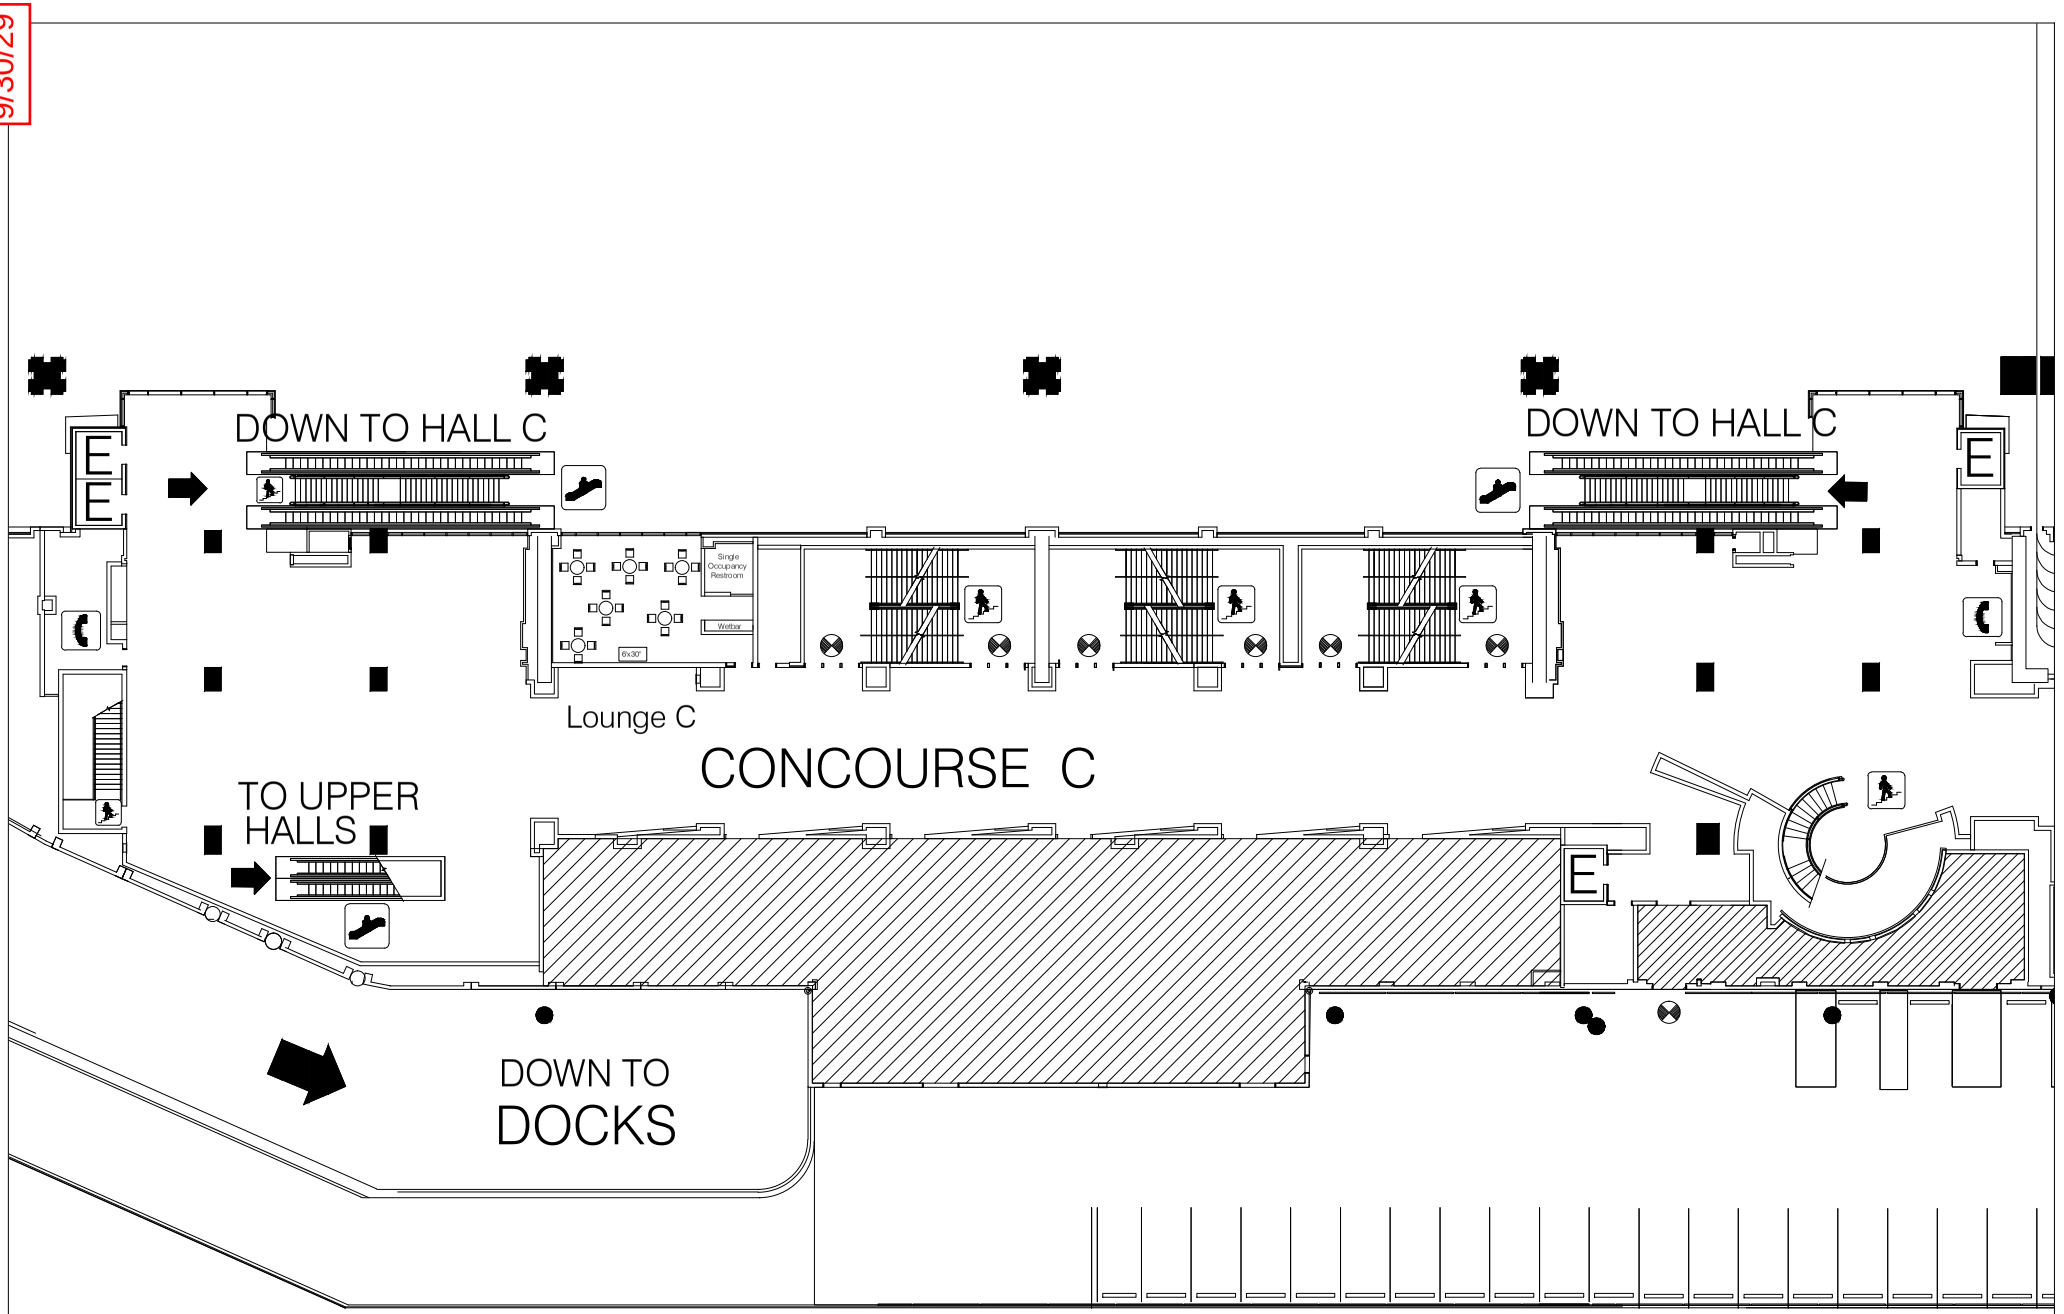


THEEXPOGROUP
theexpogroup.com | 972.580.9000

- Current As Of: 09-29-26
- Job No: 2611013
- Drawn By: sa
- Scale: Fit To Page

Disclaimer
Every effort has been made to ensure the accuracy of all information contained on this floor plan. However no warranties, either expressed or implied are made with regard to the accuracy of the floor plan, location of building columns, utilities or other architectural components of the facility is a consideration in the construction or usage of an exhibit. It is the sole responsibility of the exhibitor to provide a licensed contractor the facility to verify all dimensions and locations.

9/30/29

Lounge C

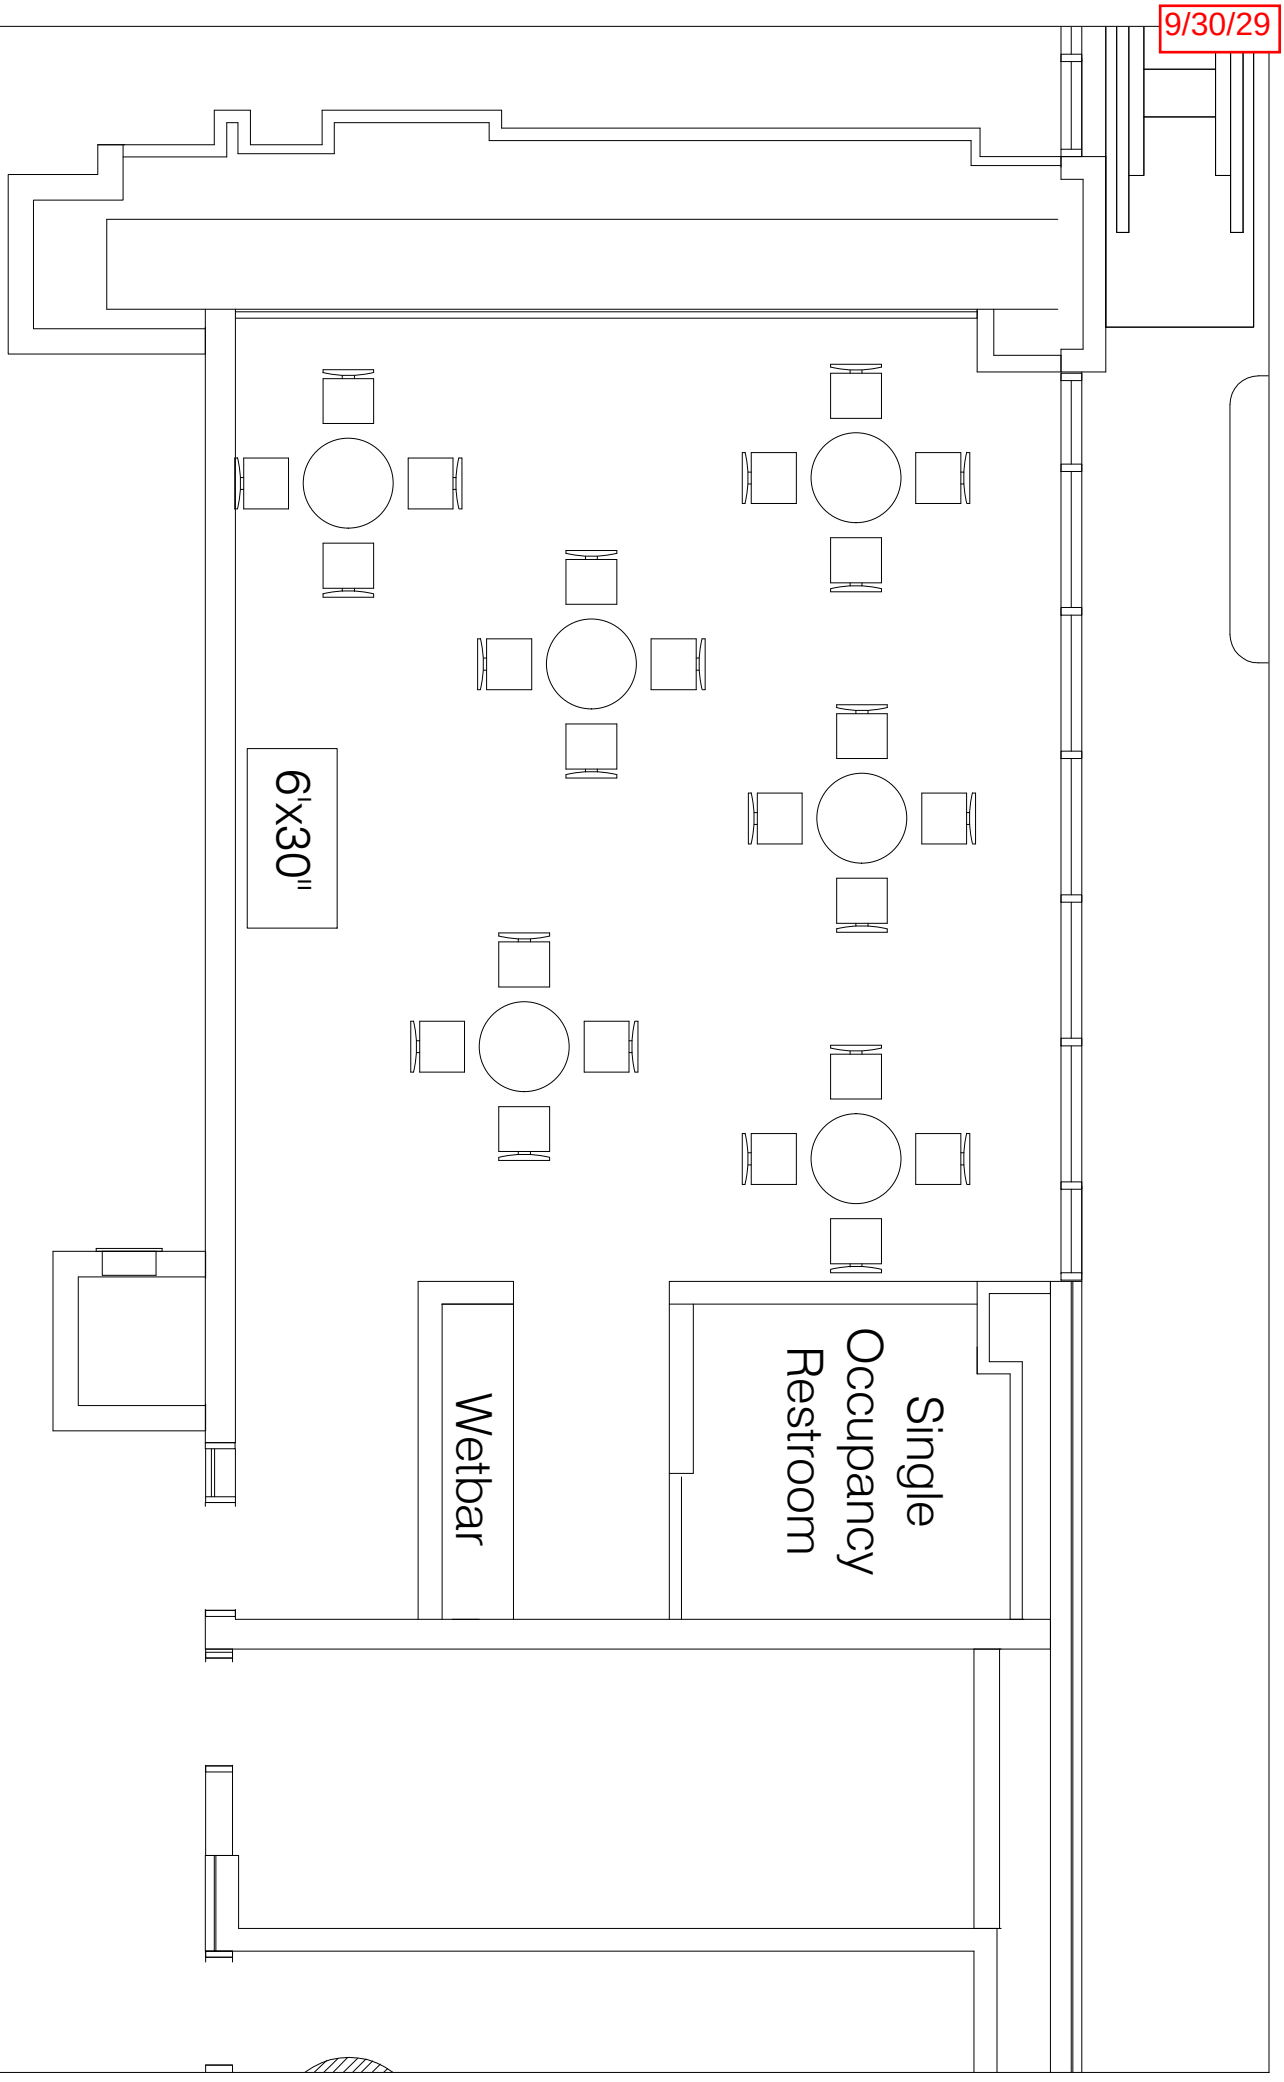

THE EXPO GROUP
theexpogroup.com | 972.580.9000

- Current As Of: 09-29-26
- Job No: 2611013
- Drawn By: sa
- Scale: Fit To Page

Disclaimer
Every effort has been made to ensure the accuracy of all information contained on this floor plan. However no warranties, either expressed or implied are made with respect to this floor plan. If the location of building columns, utilities or other architectural components of the facility is a consideration in the construction or usage of an exhibit, it is the sole responsibility of the exhibitor to physically inspect the facility to verify all dimensions and locations.