




NEUROSCIENCE
2026


First Floor Lobbies and Salons

As of:
September 30, 2026

9th STREET

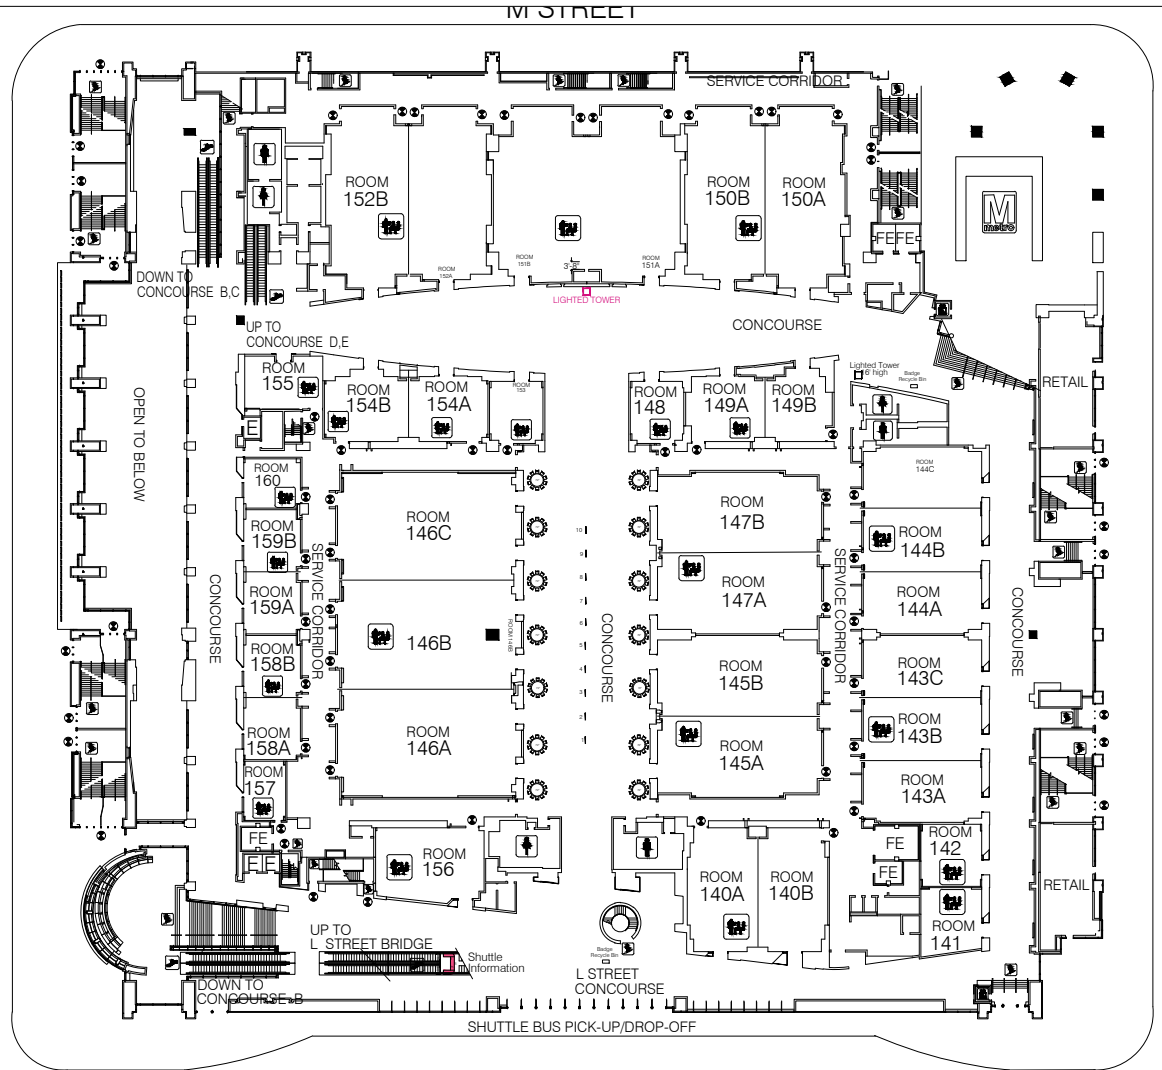

7th STREET

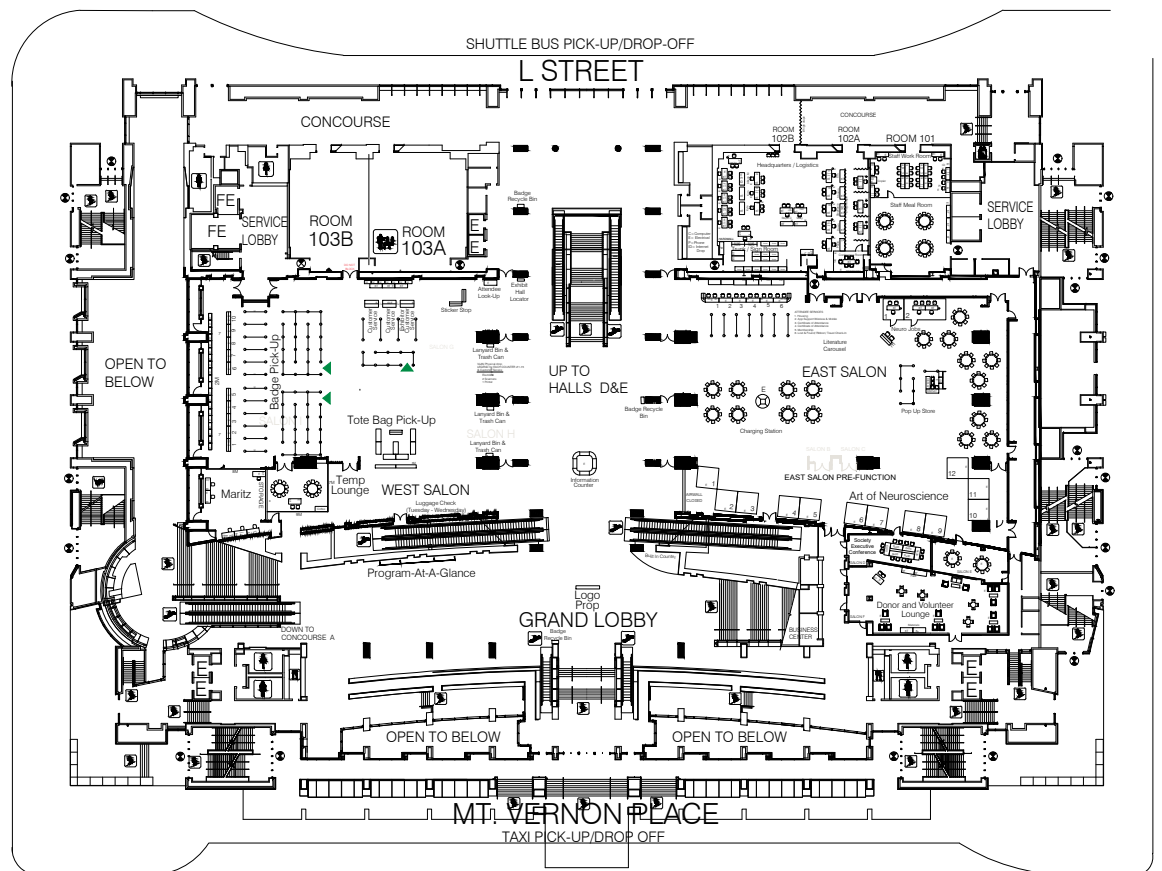


THE EXPO GROUP
theexpogroup.com | 972.580.9000

- Current As Of: 09-30-26
- Job No: 2611013
- Drawn By: sa
- Scale: Fit To Page

Disclaimer

Every effort has been made to ensure the accuracy of all information contained on this floor plan. However no warranties, either expressed or implied are made with respect to this floor plan. If the location of building columns, utilities or other architectural components of the facility is a consideration in the construction or usage of an exhibit, it is the sole responsibility of the exhibitor to physically inspect the facility to verify all dimensions and locations.

SCALE IN FEET
0 10 20 30 40 50 100 150
SHOW AS OF DATE
10/1/2026

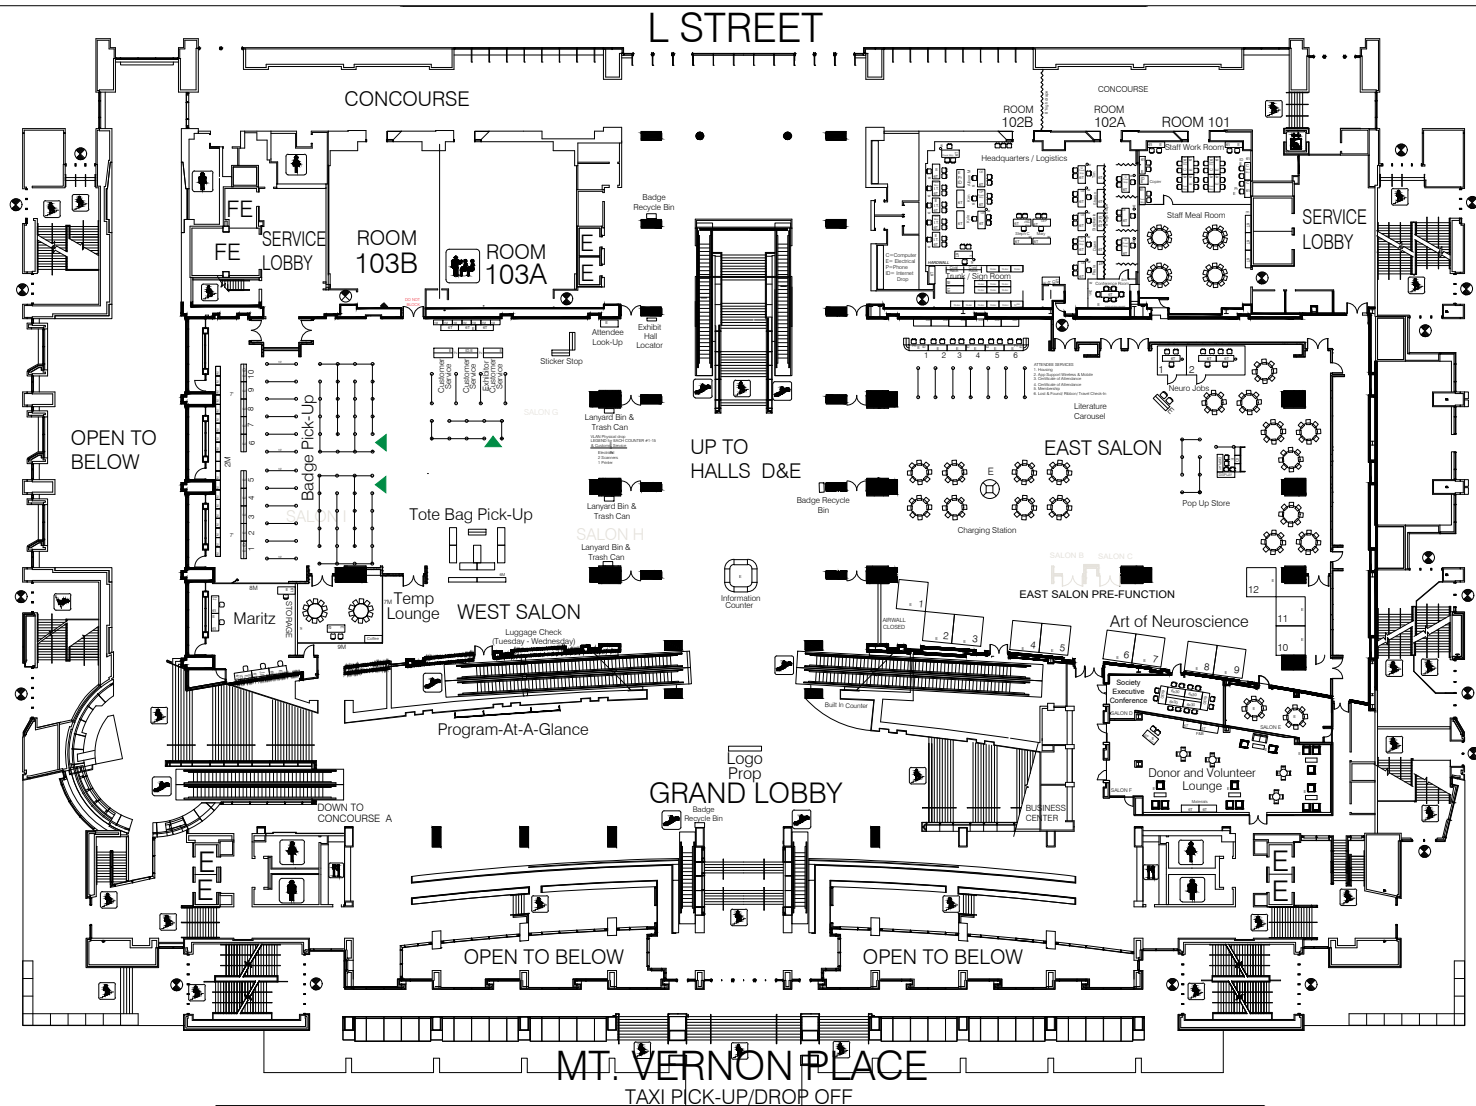


SCALE IN FEET
0 10 20 30 40 50 100 150
SHOW AS OF DATE

- Current As Of: 09-29-26
- Job No: 2611013
- Drawn By: sa
- Scale: Fit To Page

J:\Floor_Plans\2026_Floor_Plans\Neuro26-DC\CAD\26-ALL-09-30-26.dwg

Disclaimer

Every effort has been made to ensure the accuracy of all information contained on this floor plan. However no warranties, either expressed or implied are made with respect to this floor plan. If the location of building columns, utilities or other architectural components of the facility is a consideration in the construction or usage of an exhibit, it is the sole responsibility of the exhibitor to physically inspect the facility to verify all dimensions and locations.

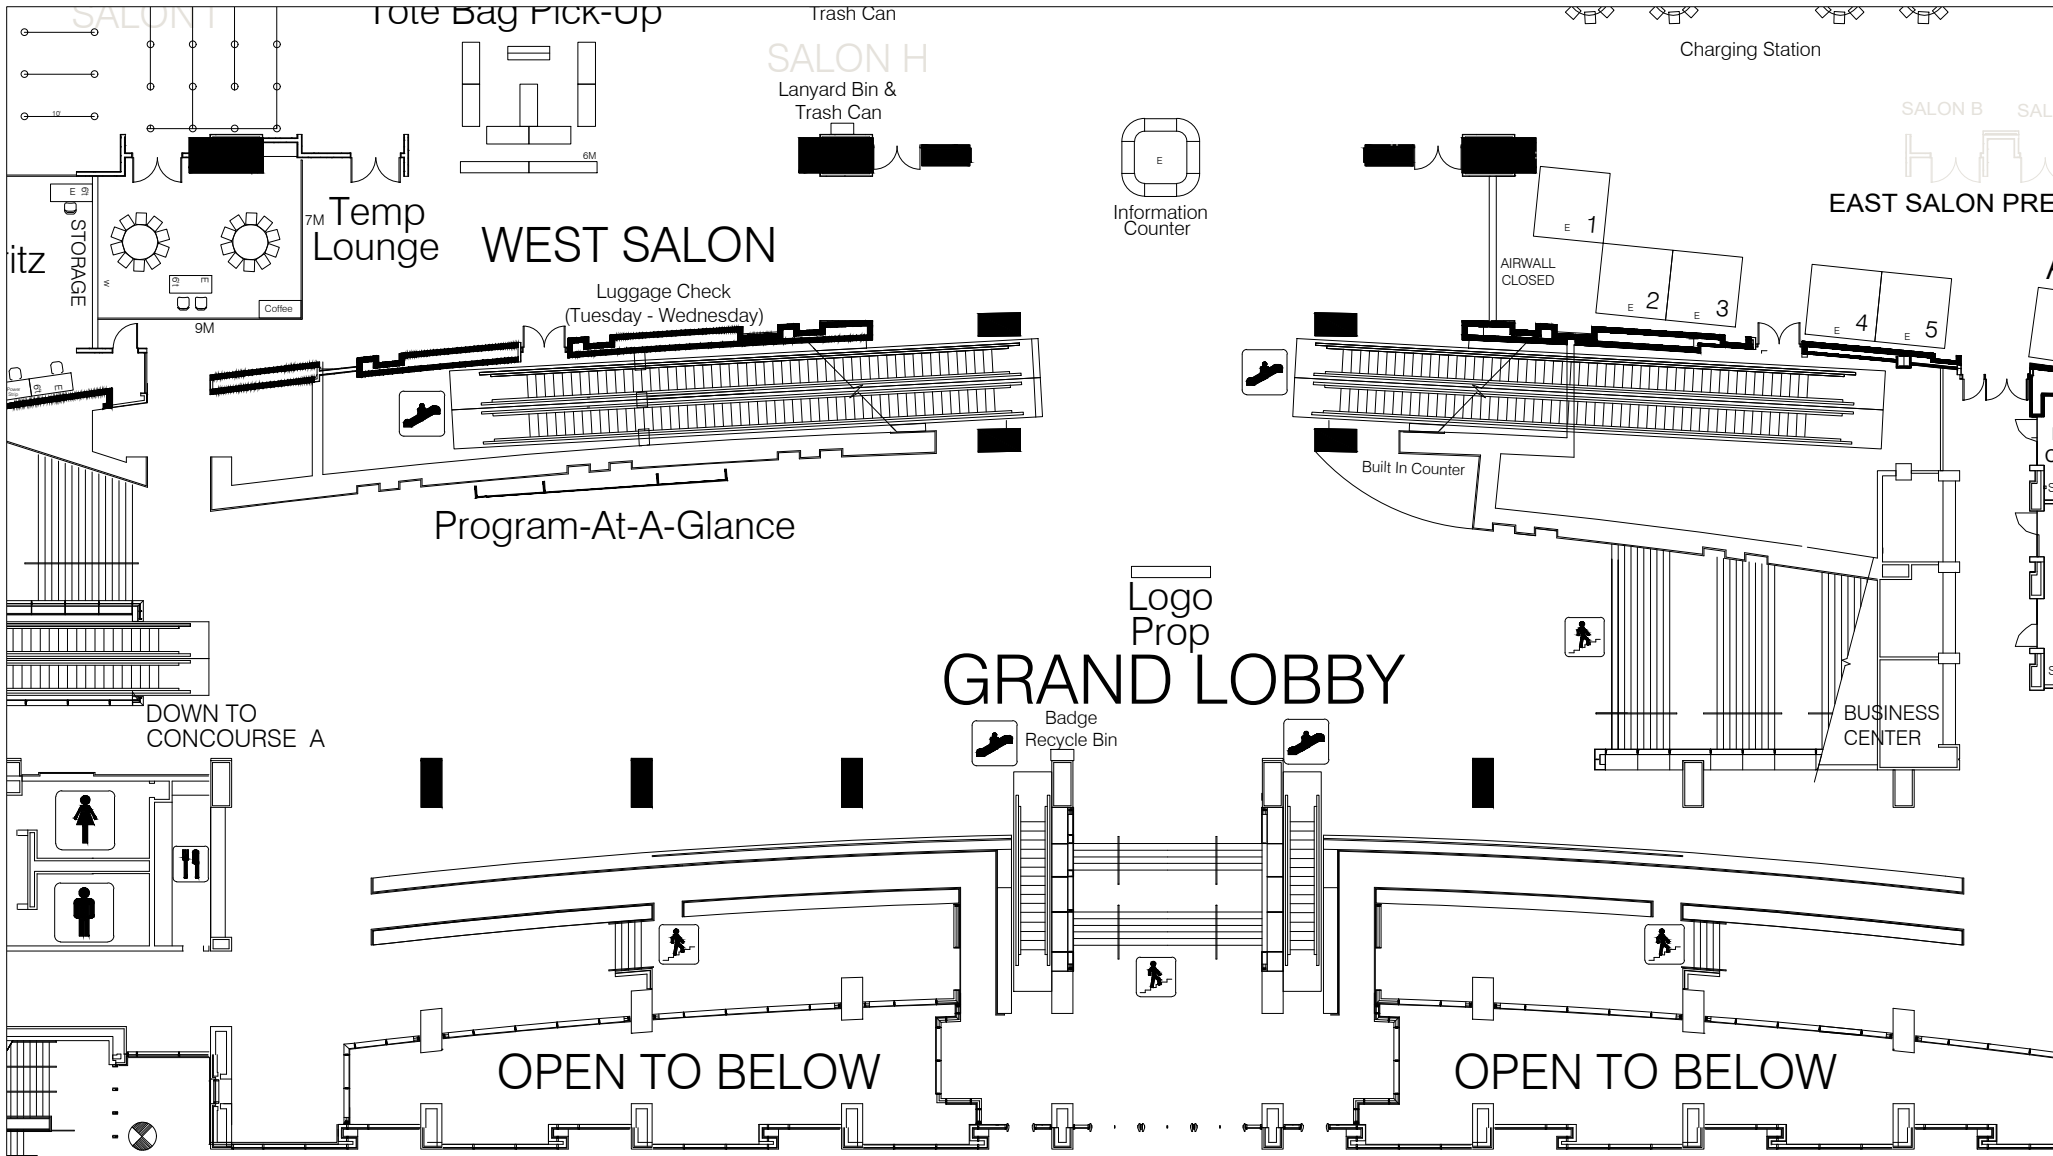

Current As Of: 09-28-26
Job No: 2611013
Drawn By: sa
Scale: Fit To Page

J:\Floor_Plans\2026_Floor_Plans\Neuro26-DC\CAD\2026-ALL-09-18-26.dwg


Disclaimer
Every effort has been made to ensure the accuracy of all information contained on this floor plan. However no warranties, either expressed or implied are made with respect to this floor plan. If the location of building columns, utilities or other architectural components of the facility is a consideration in the construction or usage of an exhibit, it is the sole responsibility of the exhibitor to physically inspect the facility to verify all dimensions and locations.



■ Current As Of: 09-28-26
 ■ Job No: 2611013
 ■ Drawn By: sa
 ■ Scale: Fit To Page

J:\Floor_Plans\2026_Floor_Plans\Neuro26-DC\CAD\26-ALL-09-18-26.dwg

Disclaimer
 Every effort has been made to ensure the accuracy of all information contained on this floor plan. However no warranties, either expressed or implied are made with respect to this floor plan. If the location of building columns, utilities or other architectural components of the facility is a consideration in the construction or usage of an exhibit, it is the sole responsibility of the exhibitor to physically inspect the facility to verify all dimensions and locations.

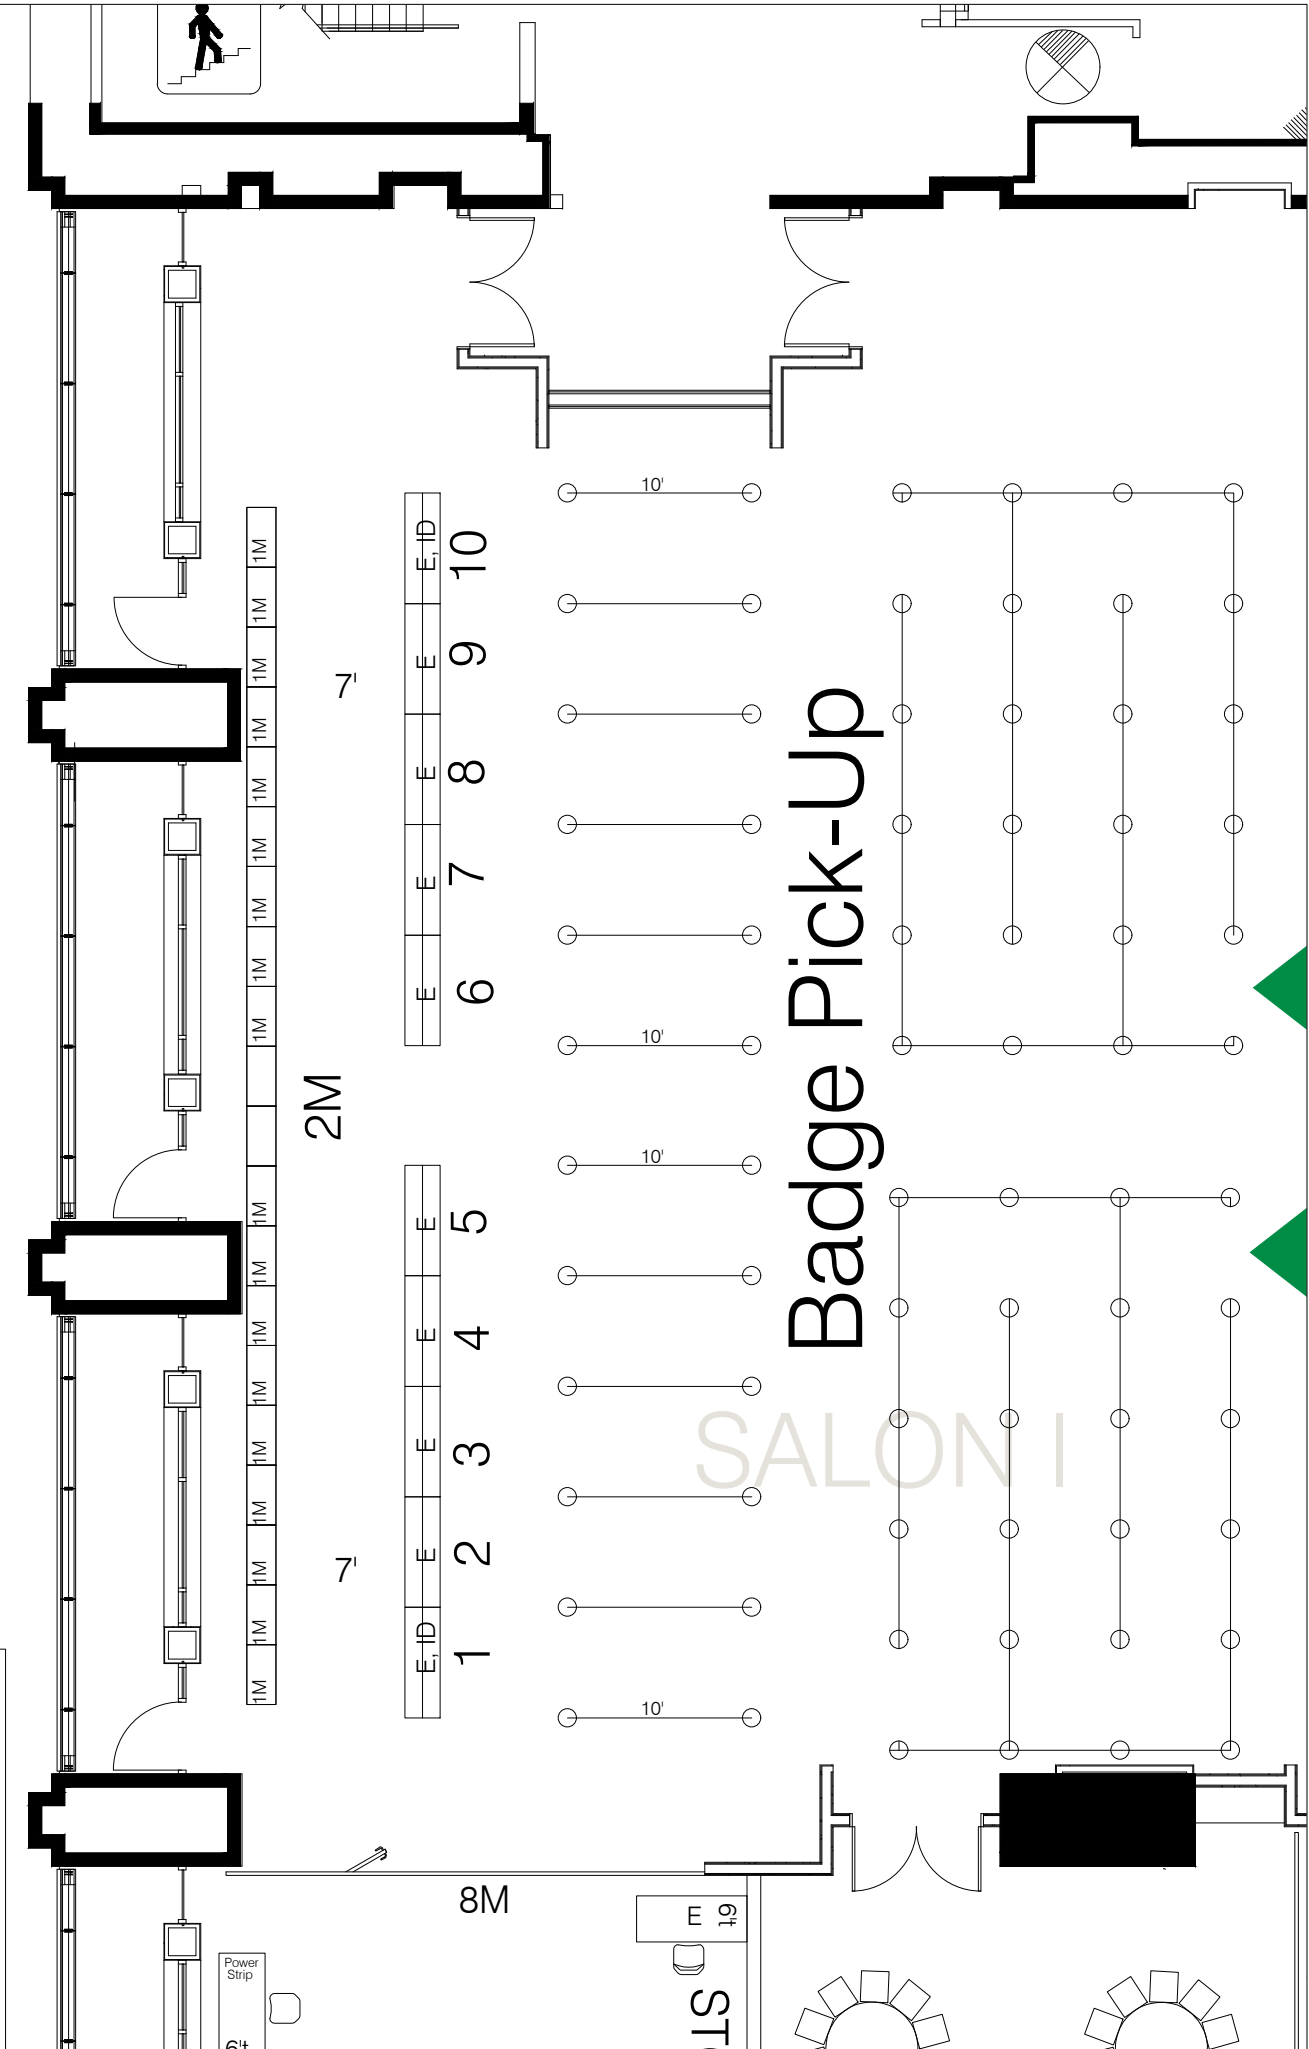

DO NOT
BLOCK

1M	1M	1M	1M	1M	1M	1M
6T		6T E		6T		

E	2'	ID,E	2'	E

Customer
Service

Customer
Service


Exhibitor
Customer
Service

THE EXPO GROUP
theexpogroup.com | 972.580.9000

- Current As Of: 09-28-26
- Job No: 2611013
- Drawn By: sa
- Scale: Fit To Page

Disclaimer
Every effort has been made to ensure the accuracy of all information contained on this floor plan. However no warranties, either expressed or implied are made with respect to this floor plan. If the location of building columns, utilities or other architectural components of the facility is a consideration in the construction or usage of an exhibit, it is the sole responsibility of the exhibitor to physically inspect the facility to verify all dimensions and locations.



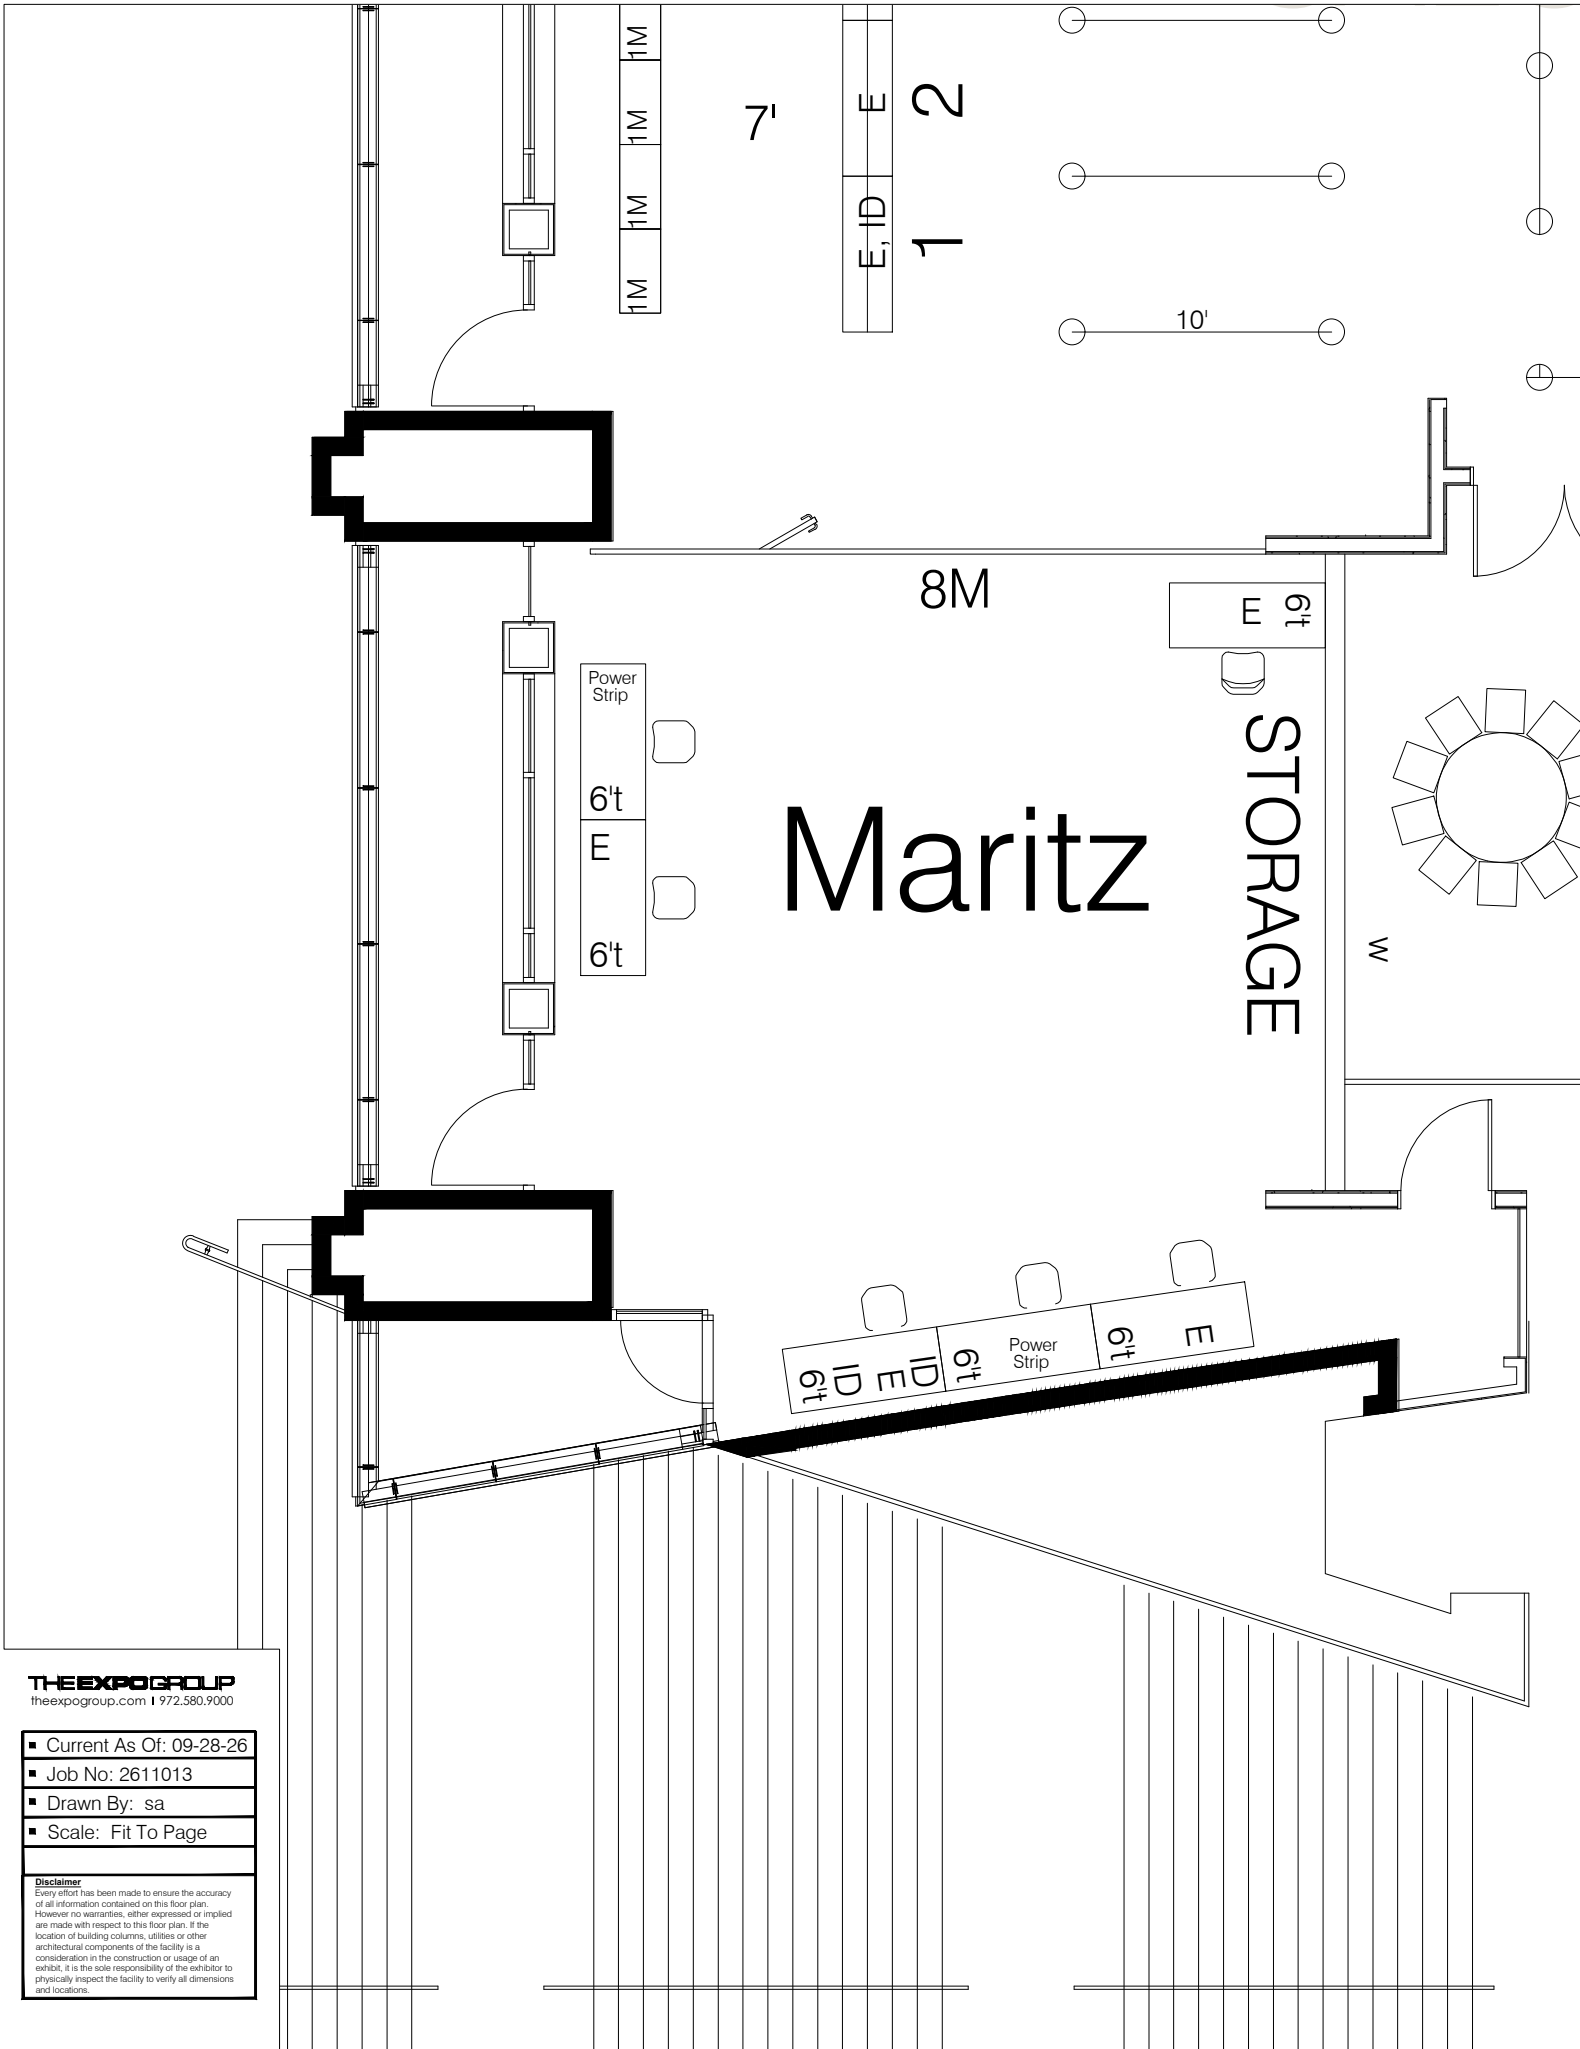

THE EXPO GROUP
theexpogroup.com | 972.580.9000

- Current As Of: 09-28-26
- Job No: 2611013
- Drawn By: sa
- Scale: Fit To Page



Disclaimer
Every effort has been made to ensure the accuracy of all information contained on this floor plan. However no warranties, either expressed or implied are made with respect to this floor plan. If the location of building columns, utilities or other architectural components of the facility is a consideration in the construction or usage of an exhibit, it is the sole responsibility of the exhibitor to physically inspect the facility to verify all dimensions and locations.

SALON I

I ote

E 6ft

STORAGE

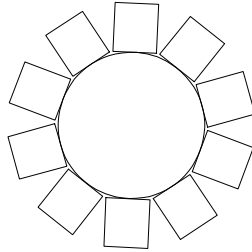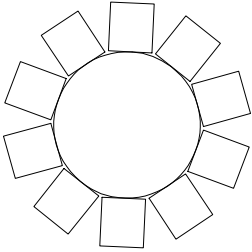

E 6ft



Coffee

9M

7M Temp Lounge


THE EXPO GROUP
theexpogroup.com | 972.580.9000

- Current As Of: 09-28-26
- Job No: 2611013
- Drawn By: sa
- Scale: Fit To Page

Disclaimer


Every effort has been made to ensure the accuracy of all information contained on this floor plan. However no warranties, either expressed or implied are made with respect to this floor plan. If the location of building columns, utilities or other architectural components of the facility is a consideration in the construction or usage of an exhibit, it is the sole responsibility of the exhibitor to physically inspect the facility to verify all dimensions and locations.



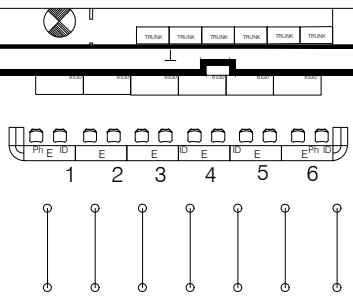


- ATTENDEE SERVICES
1. Housing
 2. App Support Wireless & Mobile
 3. Certificate of Attendance
 4. Certificate of Attendance
 5. Membership
 6. Lost & Found/ Ribbon/ Travel Check-in

Literature
Carousel

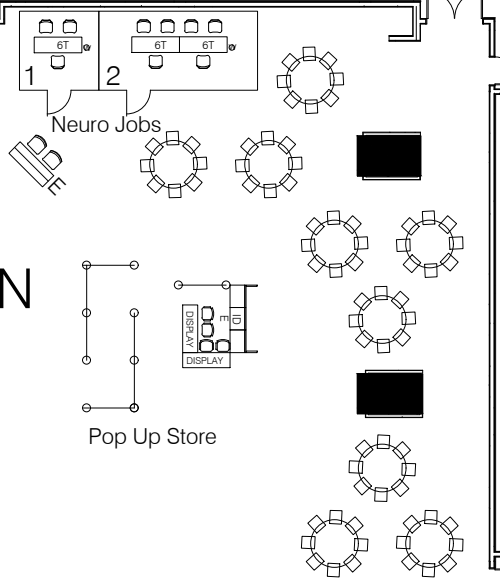


EAST SALON


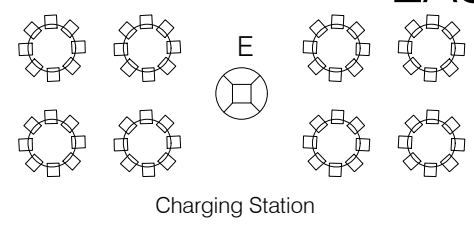


SALON B SALON C

EAST SALON PRE-FUNCTION

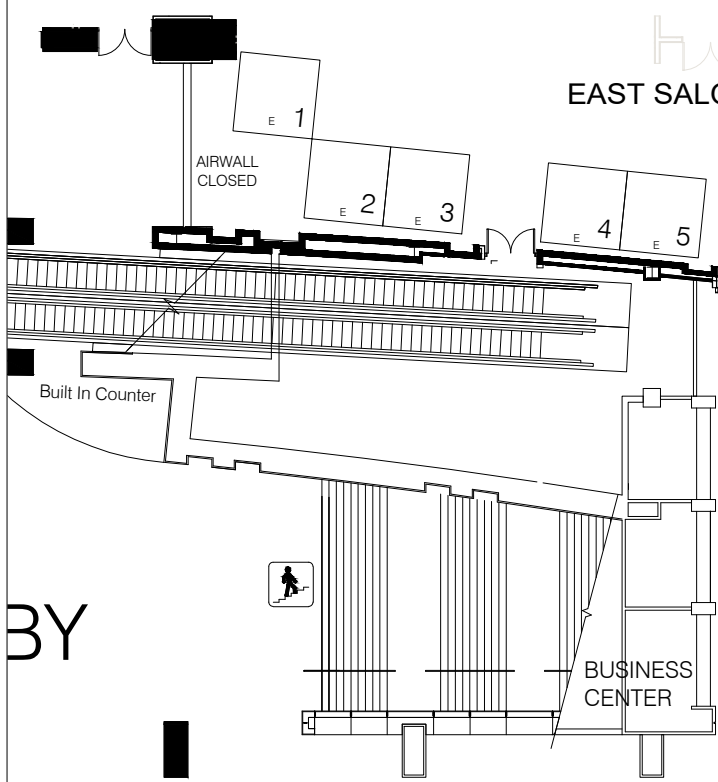

Art of Neuroscience

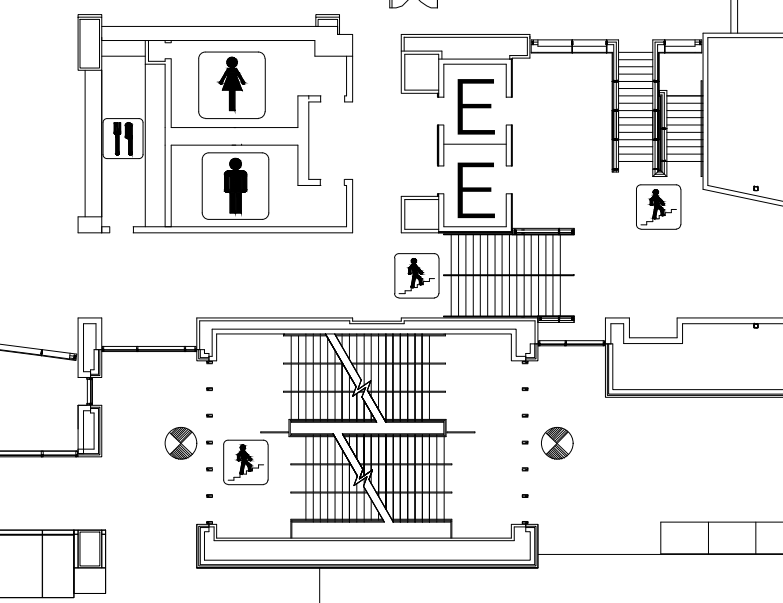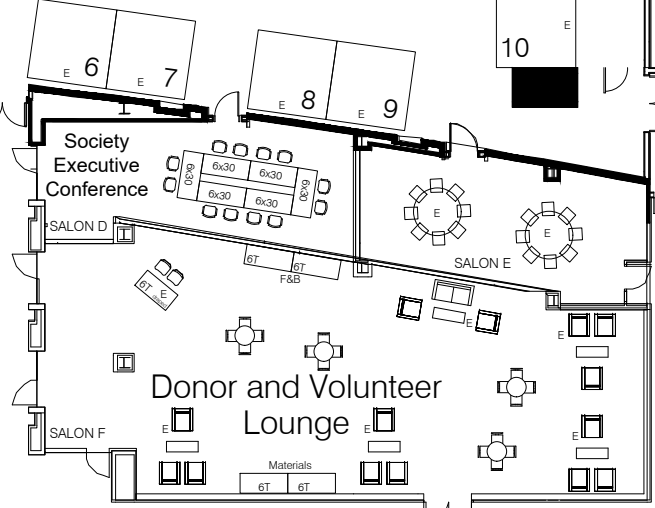


THE EXPO GROUP
theexpogroup.com | 972.580.9000

- Current As Of: 09-28-26
- Job No: 2611013
- Drawn By: sa
- Scale: Fit To Page

Disclaimer
Every effort has been made to ensure the accuracy of all information contained on this floor plan. However no warranties, either expressed or implied are made with respect to this floor plan. If the location of building columns, utilities or other architectural components of the facility is a consideration in the construction or usage of an exhibit, it is the sole responsibility of the exhibitor to physically inspect the facility to verify all dimensions and locations.




Current As Of: 09-29-26
Job No: 2611013
Drawn By: sa
Scale: Fit To Page
J:\Floor_Plans\2026_Floor_Plans\Neuro26-DC\CAD\N26-ALL-09-18-26.dwg
Disclaimer Every effort has been made to ensure the accuracy of all information contained on this floor plan. However no warranties, either expressed or implied are made with respect to this floor plan. If the location of building columns, utilities or other architectural components of the facility is a consideration in the construction or usage of an exhibit, it is the sole responsibility of the exhibitor to physically inspect the facility to verify all dimensions and locations.

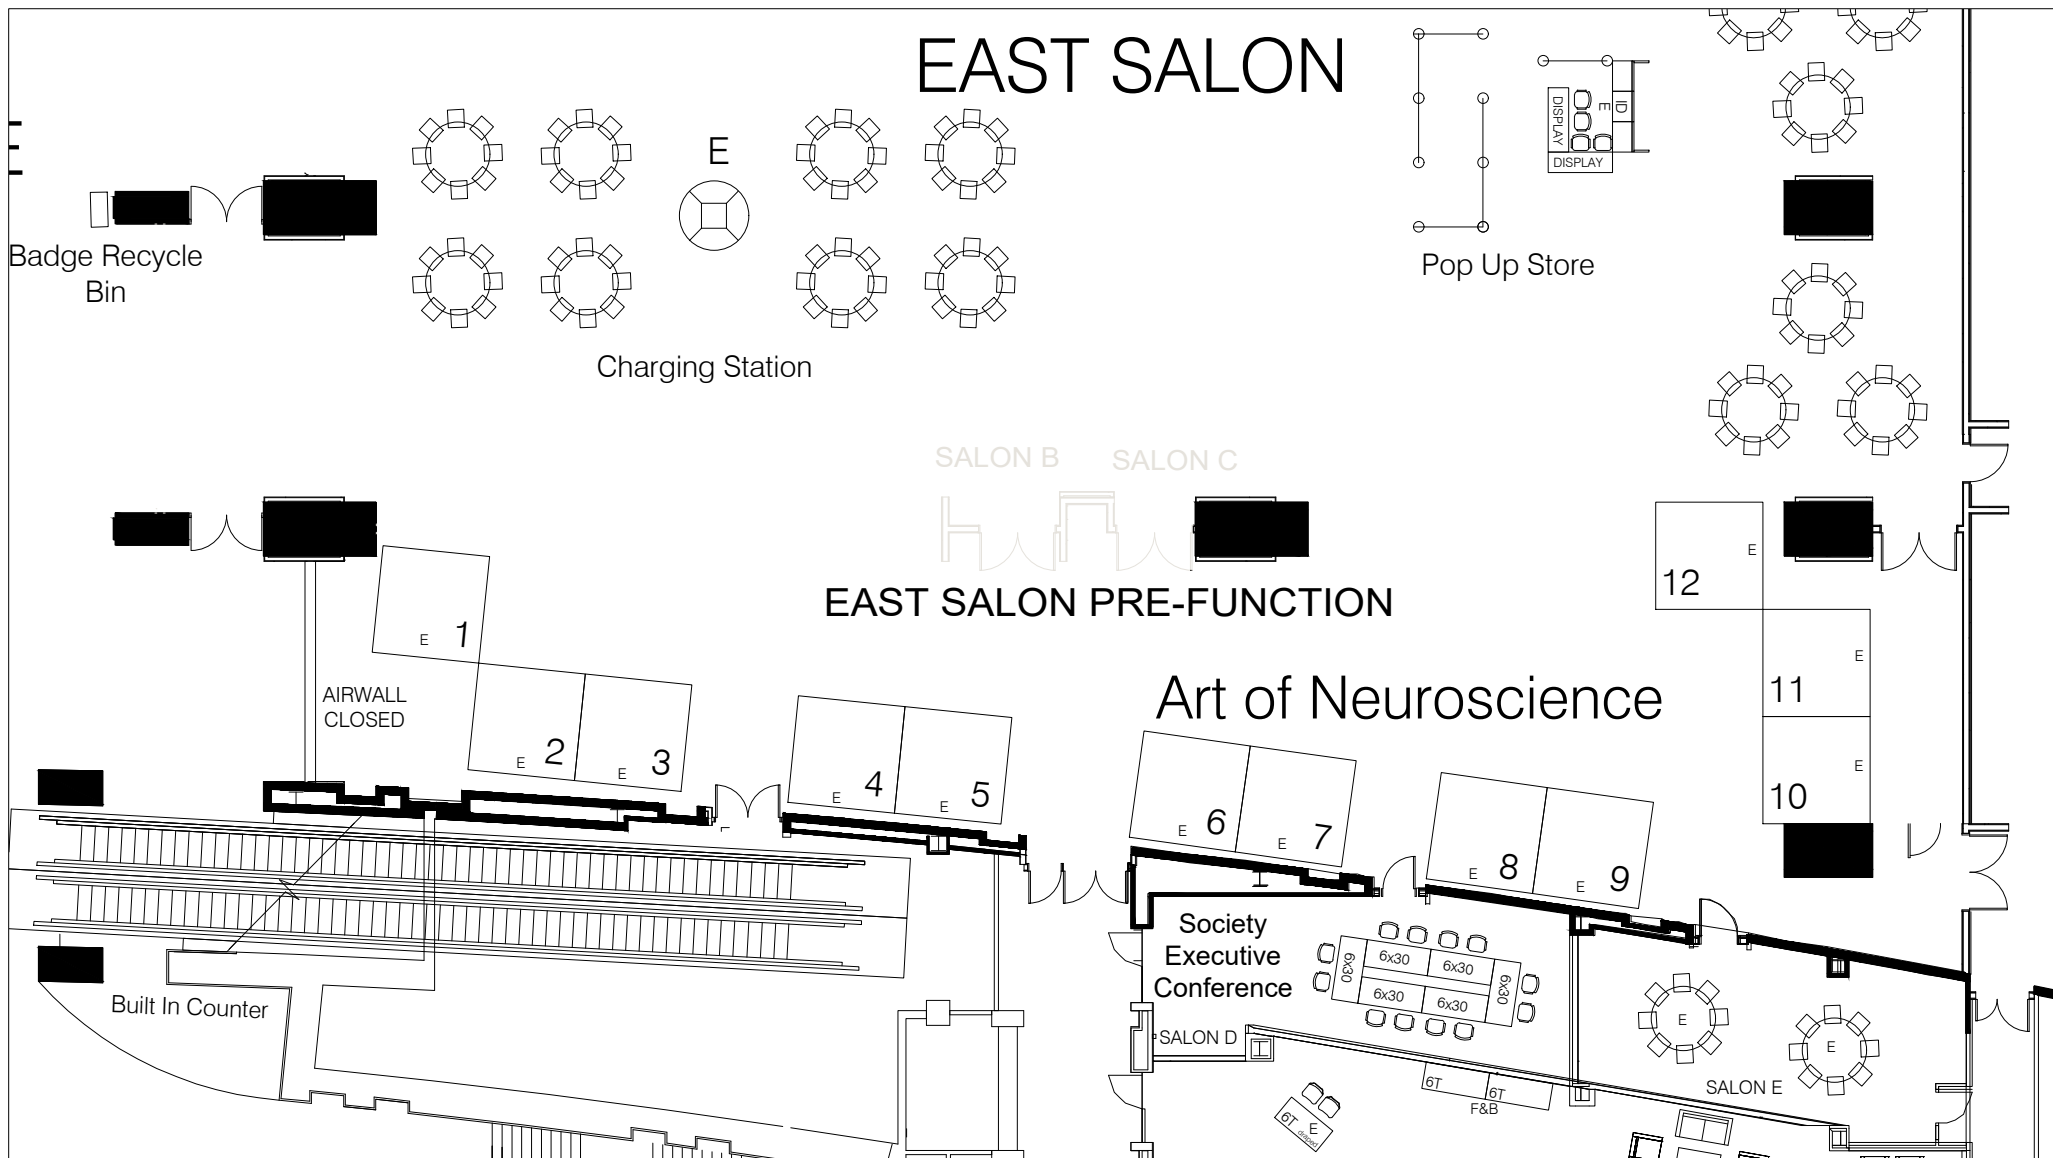

- Current As Of: 09-29-26
- Job No: 2611013
- Drawn By: sa
- Scale: Fit To Page

J:\Floor_Plans\2026_Floor_Plans\Neuro26-DC\CAD\26-ALL-09-18-26.dwg


Disclaimer
Every effort has been made to ensure the accuracy of all information contained on this floor plan. However no warranties, either expressed or implied are made with respect to this floor plan. If the location of building columns, utilities or other architectural components of the facility is a consideration in the construction or usage of an exhibit, it is the sole responsibility of the exhibitor to physically inspect the facility to verify all dimensions and locations.

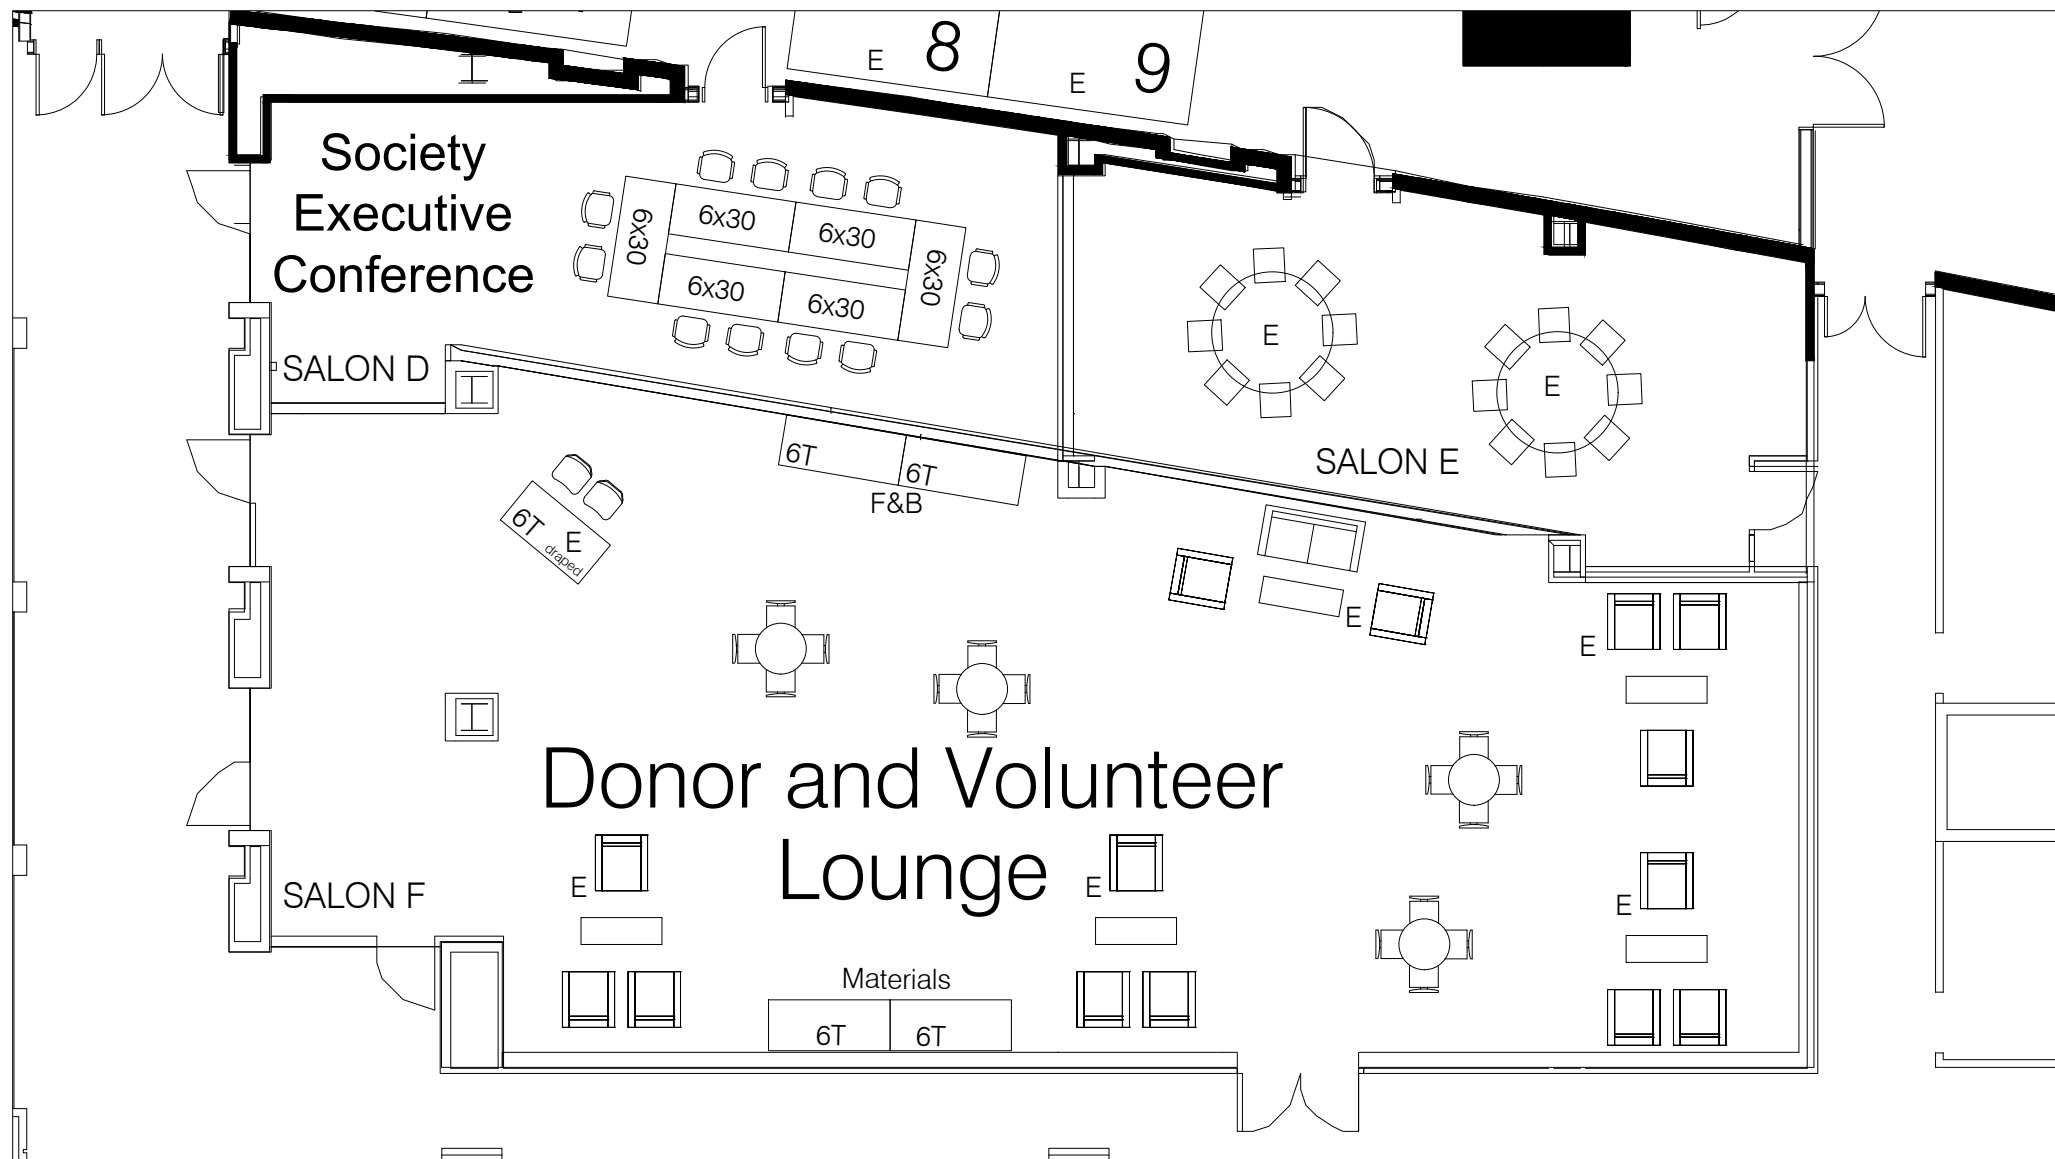

■ Current As Of: 09-29-26
■ Job No: 2611013
■ Drawn By: sa
■ Scale: Fit To Page

J:\Floor_Plans\2026_Floor_Plans\Neuro26-DC\CAD\N26-ALL-09-18-26.dwg

Disclaimer
Every effort has been made to ensure the accuracy of all information contained on this floor plan. However no warranties, either expressed or implied are made with respect to this floor plan. If the location of building columns, utilities or other architectural components of the facility is a consideration in the construction or usage of an exhibit, it is the sole responsibility of the exhibitor to physically inspect the facility to verify all dimensions and locations.

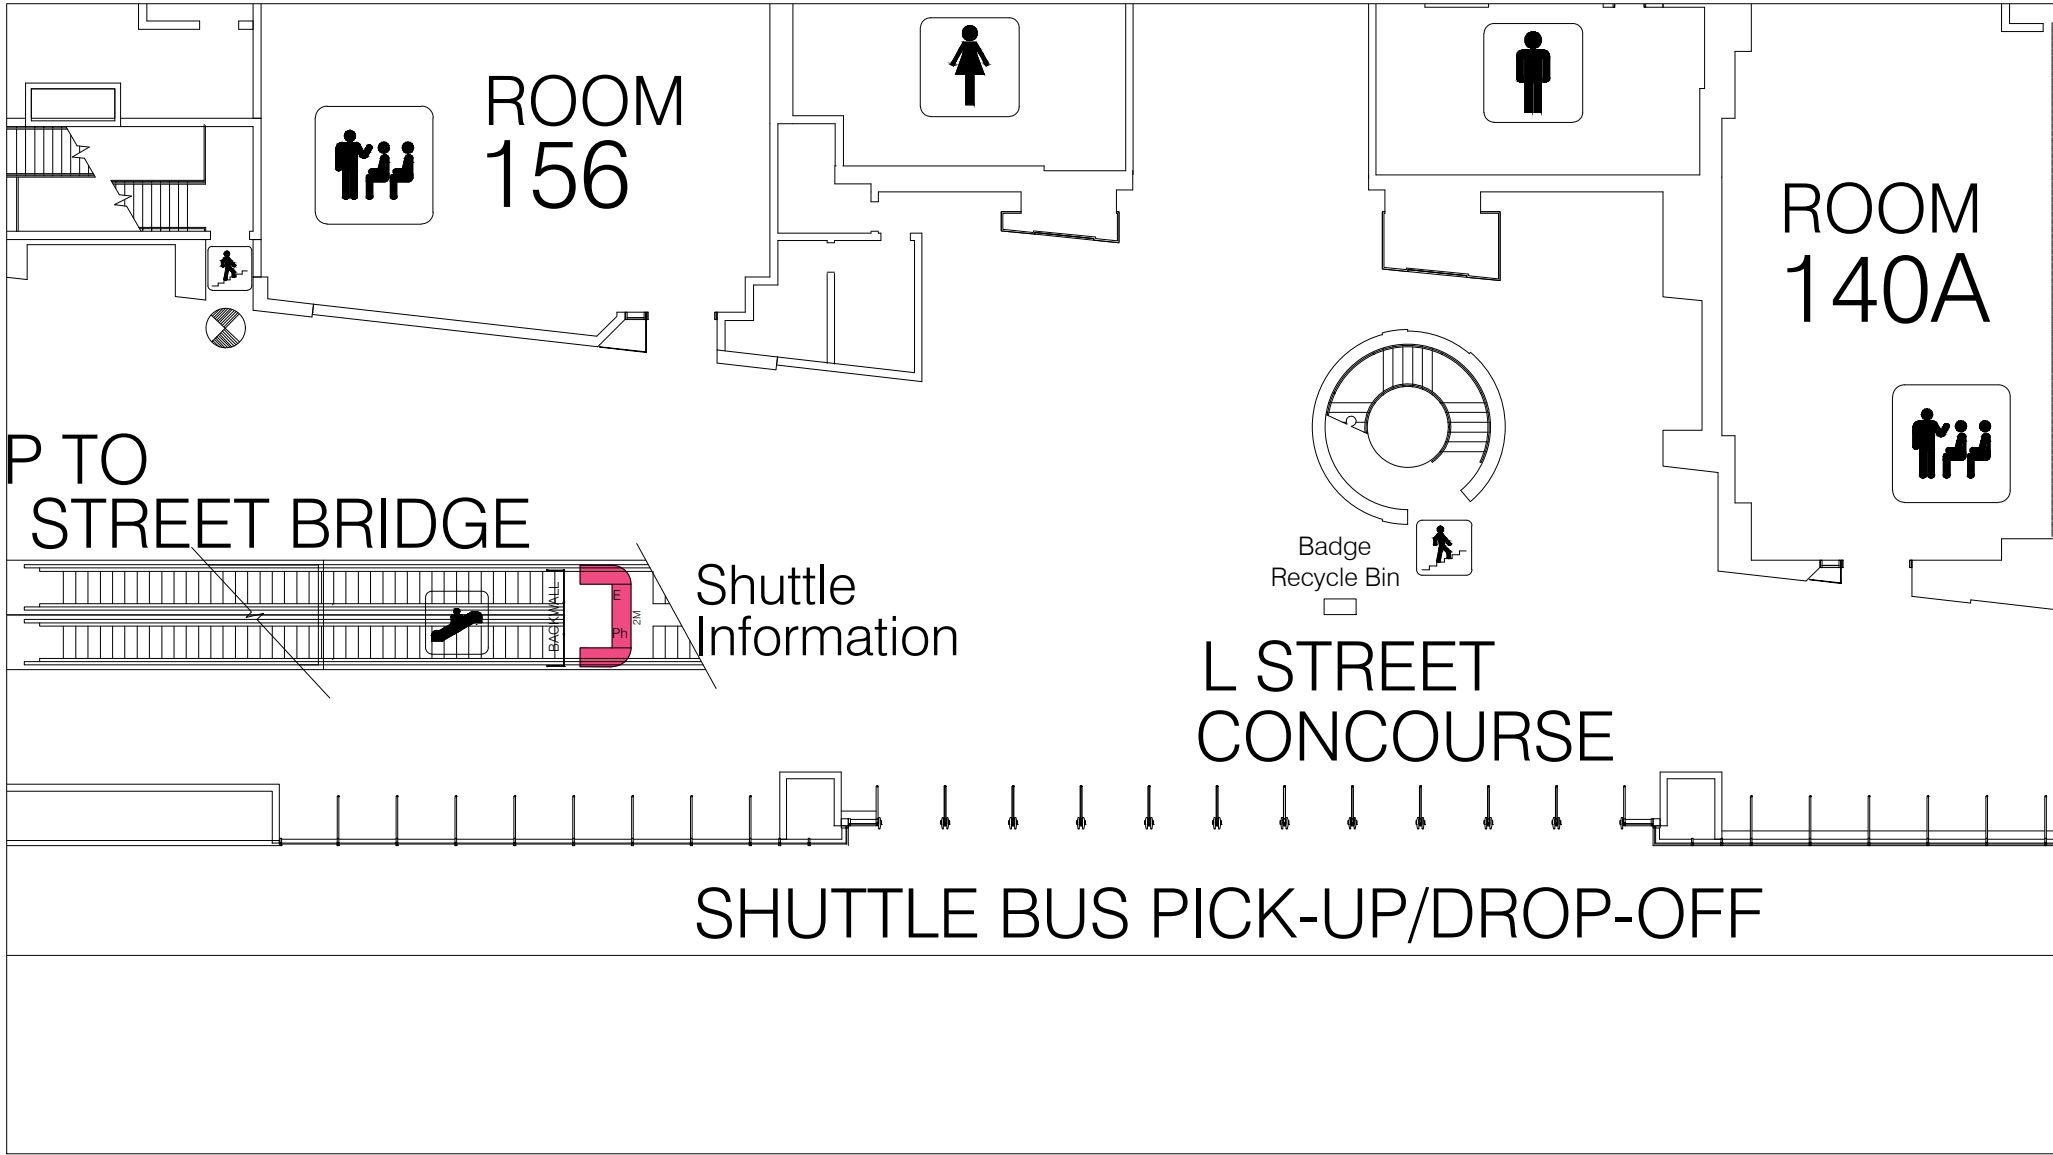

Current As Of: 09-29-26
Job No: 2611013
Drawn By: sa
Scale: Fit To Page
J:\Floor_Plans\2026_Floor_Plans\Neuro26-DC\CAD\N26-ALL-09-18-26.dwg
Disclaimer Every effort has been made to ensure the accuracy of all information contained on this floor plan. However no warranties, either expressed or implied are made with respect to this floor plan. If the location of building columns, utilities or other architectural components of the facility is a consideration in the construction or usage of an exhibit, it is the sole responsibility of the exhibitor to physically inspect the facility to verify all dimensions and locations.

ROOM
146C

146B

ROOM
146A

ROOM 146B

CONCOURSE

10 |

9 |

8 |

7 |

6 |

5 |

4 |

3 |

2 |

1 |


THE EXPO GROUP
theexpogroup.com | 972.580.9000

- Current As Of: 09-29-26
- Job No: 2611013
- Drawn By: sa
- Scale: Fit To Page

Disclaimer

Every effort has been made to ensure the accuracy of all information contained on this floor plan. However no warranties, either expressed or implied are made with respect to this floor plan. If the location of building columns, utilities or other architectural components of the facility is a consideration in the construction or usage of an exhibit, it is the sole responsibility of the exhibitor to physically inspect the facility to verify all dimensions and locations.

ROOM
56

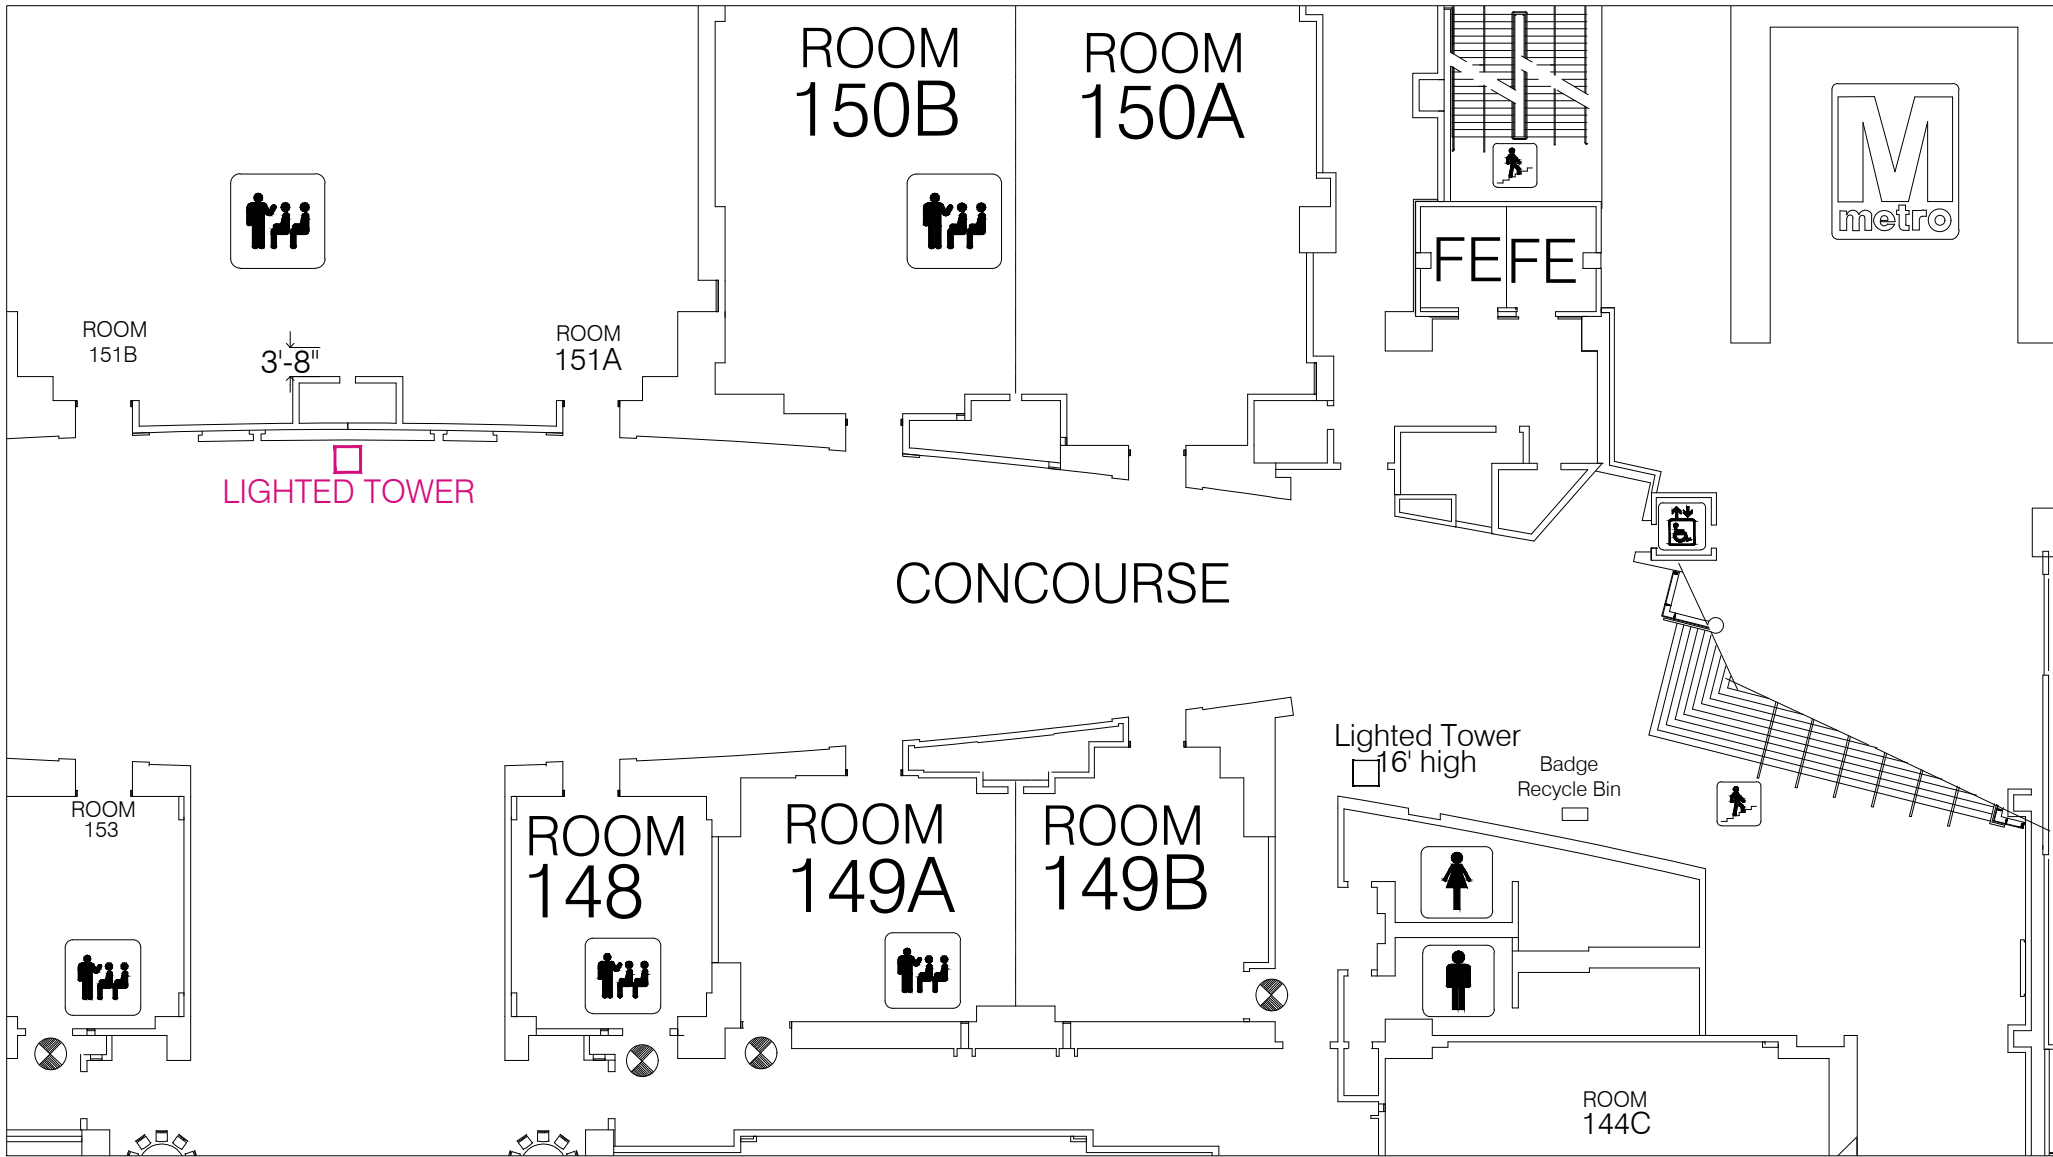

Current As Of: 09-29-26
Job No: 2611013
Drawn By: sa
Scale: Fit To Page

J:\Floor_Plans\2026_Floor_Plans\Neuro26-DC\CAD\2026-ALL-09-18-26.dwg

Disclaimer
Every effort has been made to ensure the accuracy of all information contained on this floor plan. However no warranties, either expressed or implied are made with respect to this floor plan. If the location of building columns, utilities or other architectural components of the facility is a consideration in the construction or usage of an exhibit, it is the sole responsibility of the exhibitor to physically inspect the facility to verify all dimensions and locations.